
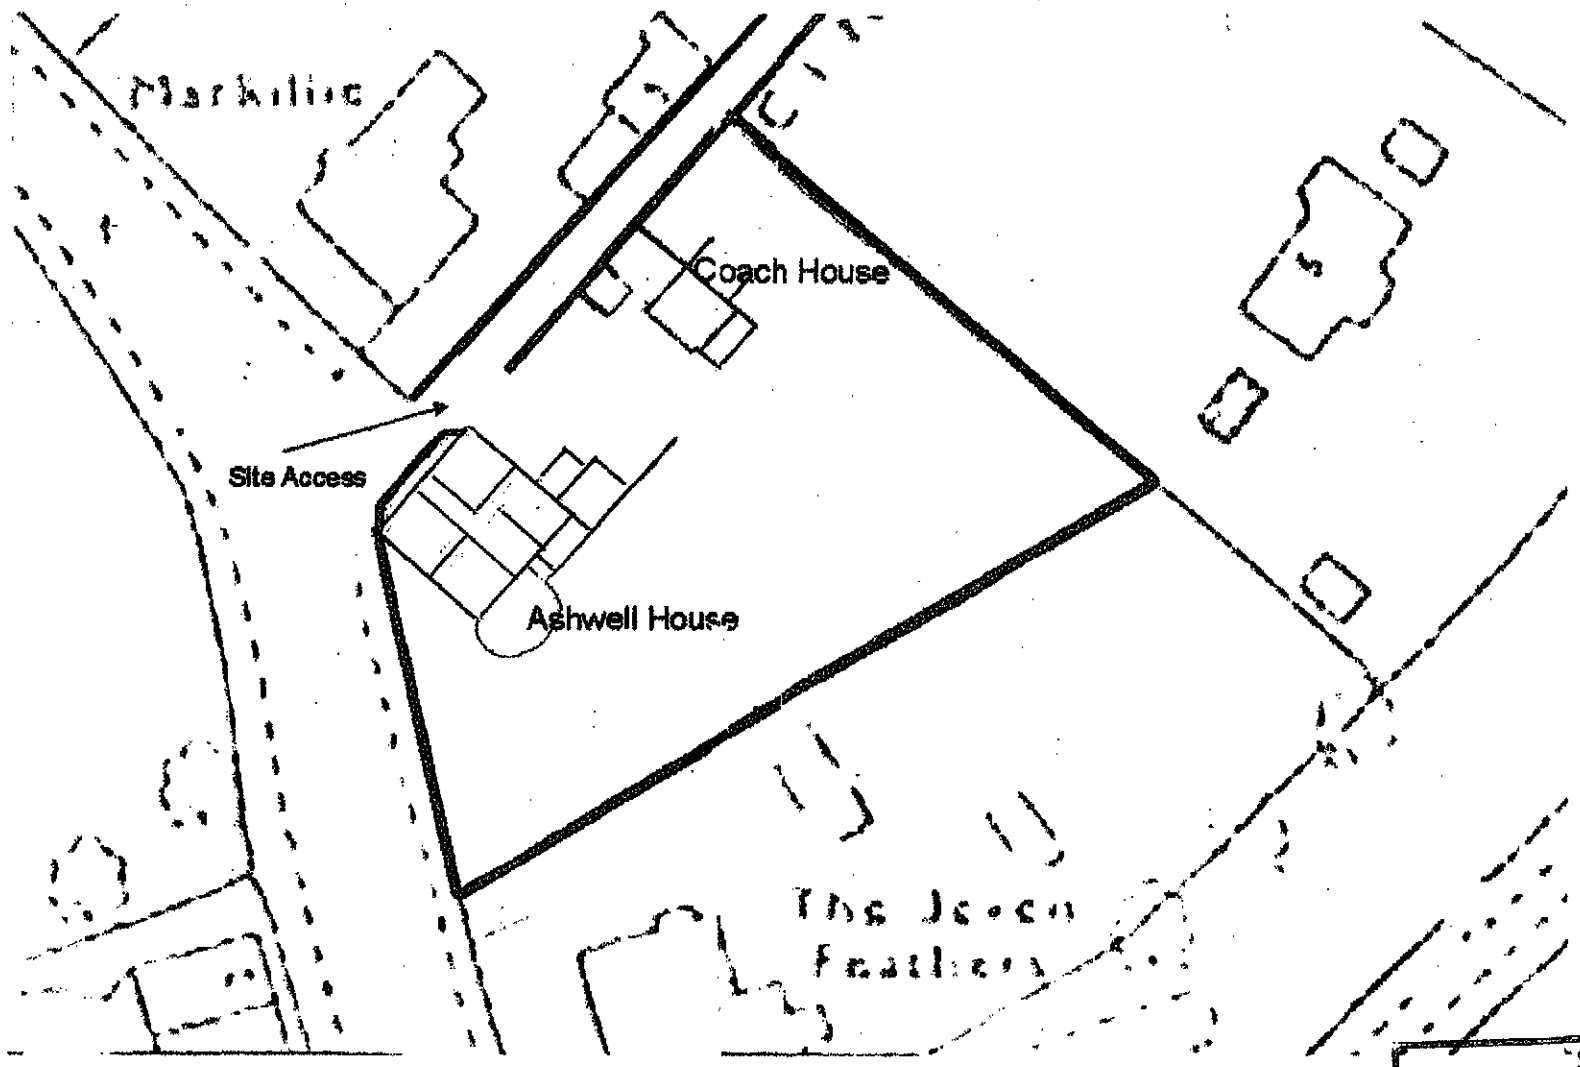


Access & Drive Boundary Scale 1:500


SHDC
Planning & Development
11 FEB 2011
Ref: 0098-11

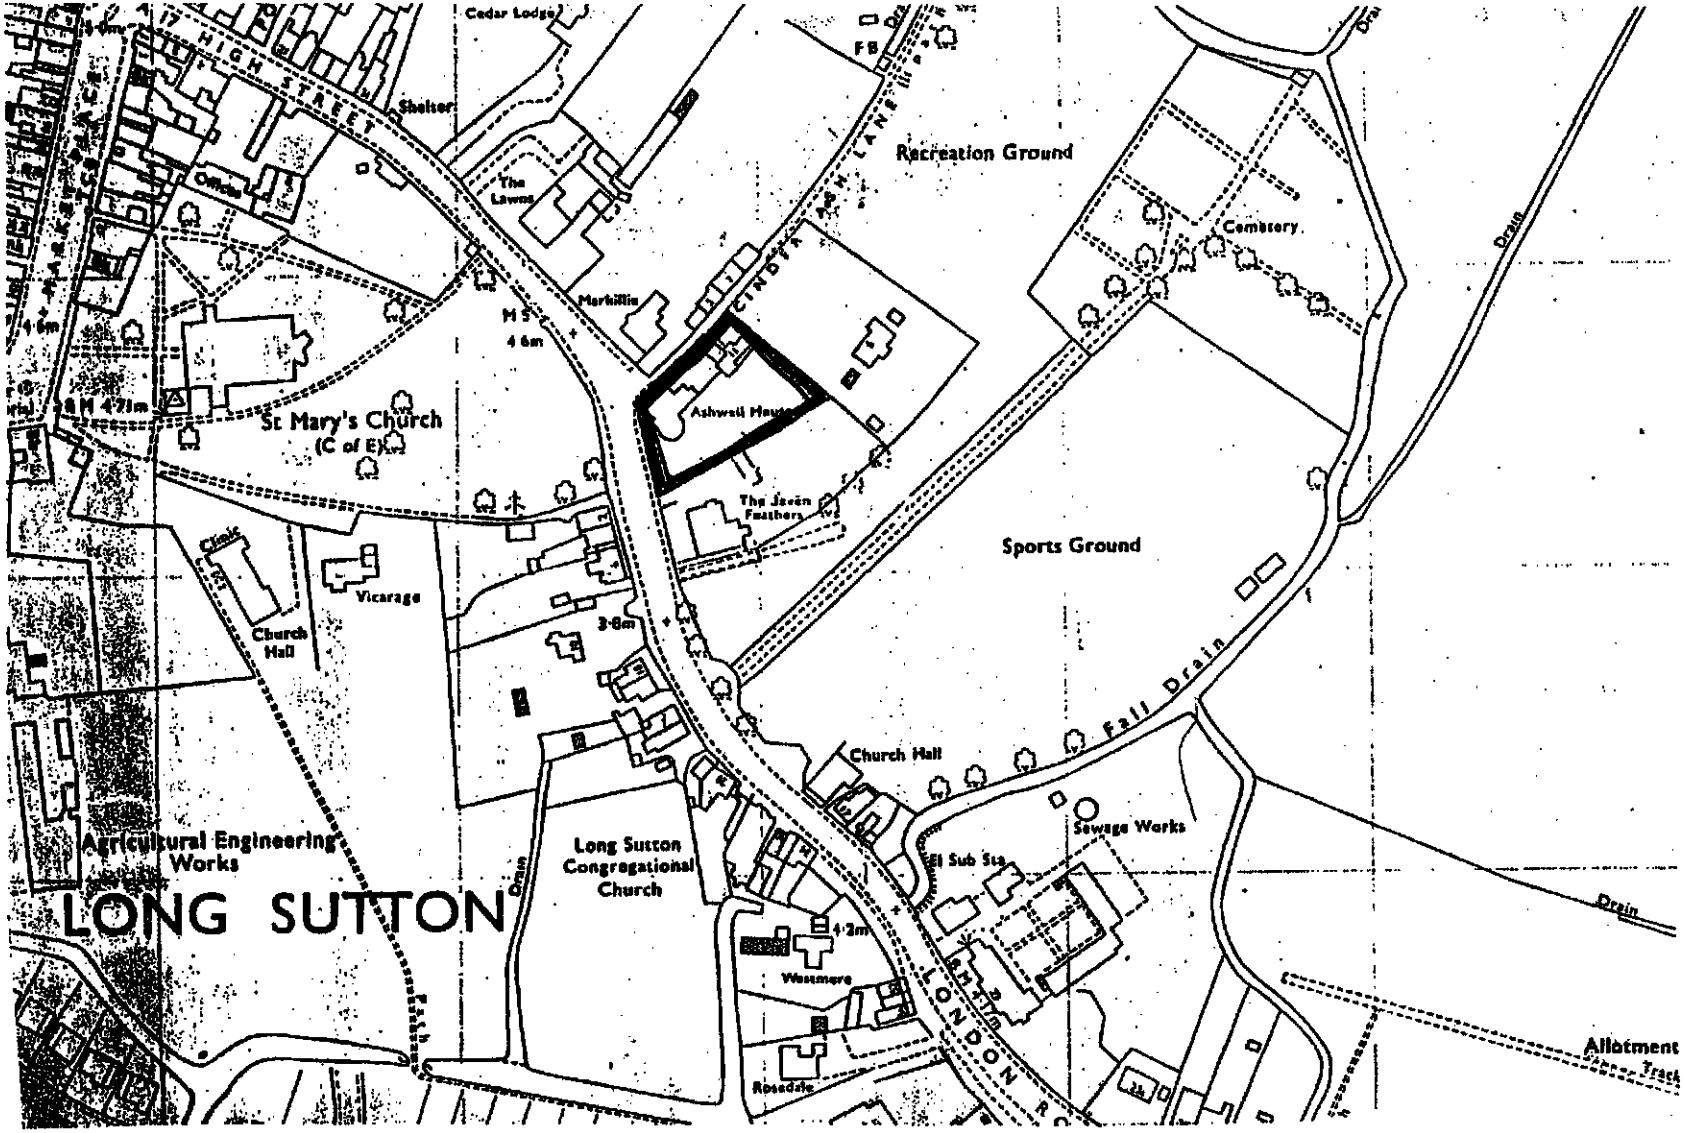

Location Plan,
Scale 1 : 2500


Mr and Mrs G.D. Gittins,
Ashwell House,
11, London Road,
LONG SUTTON,
Spalding, Lincs. PE12 9EA

SHDC
Planning & Development
11 FEB 2011
Ref: 0098-11

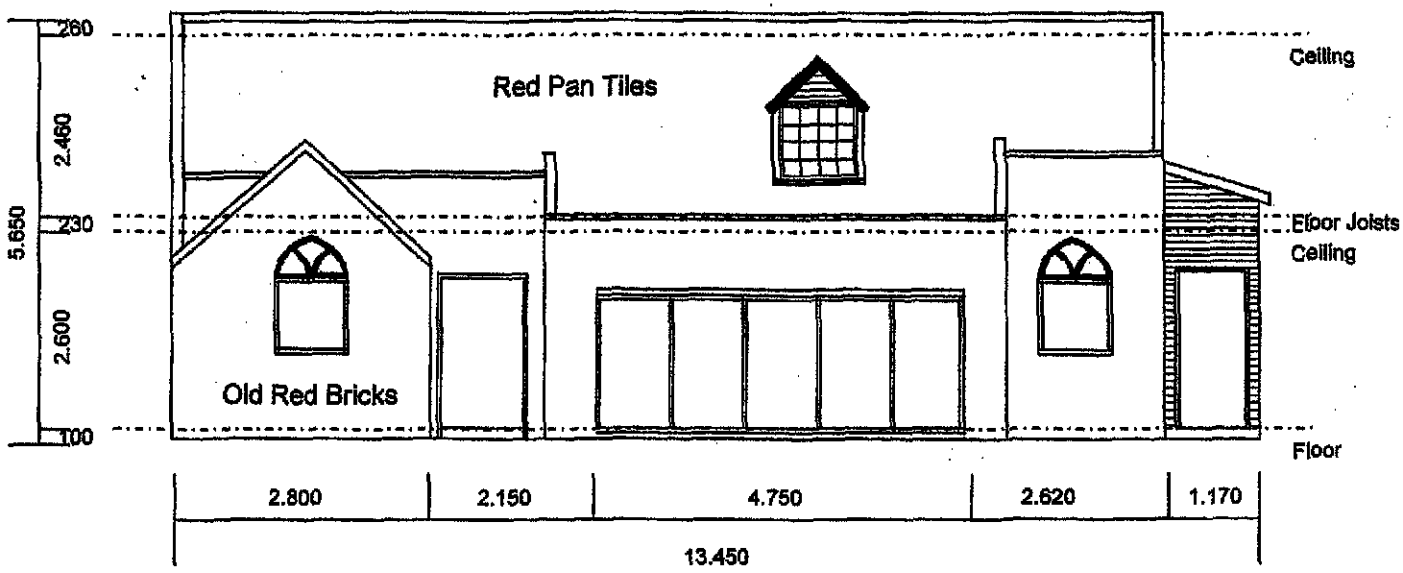


South Elevation Plan – Scale 1:100

SHDC
Planning & Development
11 FEB 2011
Ref: 0098-11

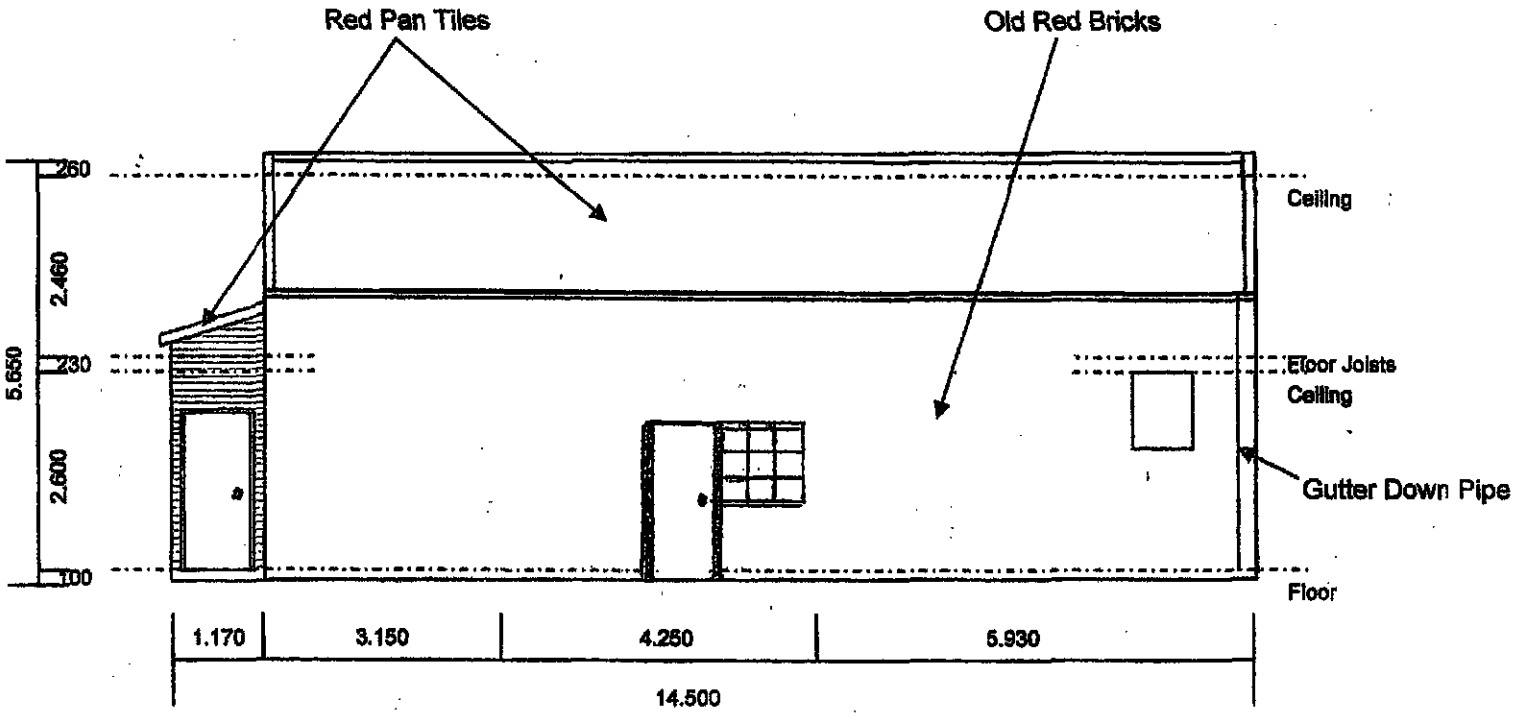


SHDC
Planning & Development
11 FEB 2011
Ref: 0098-11

North Elevation Plan – Scale 1:100

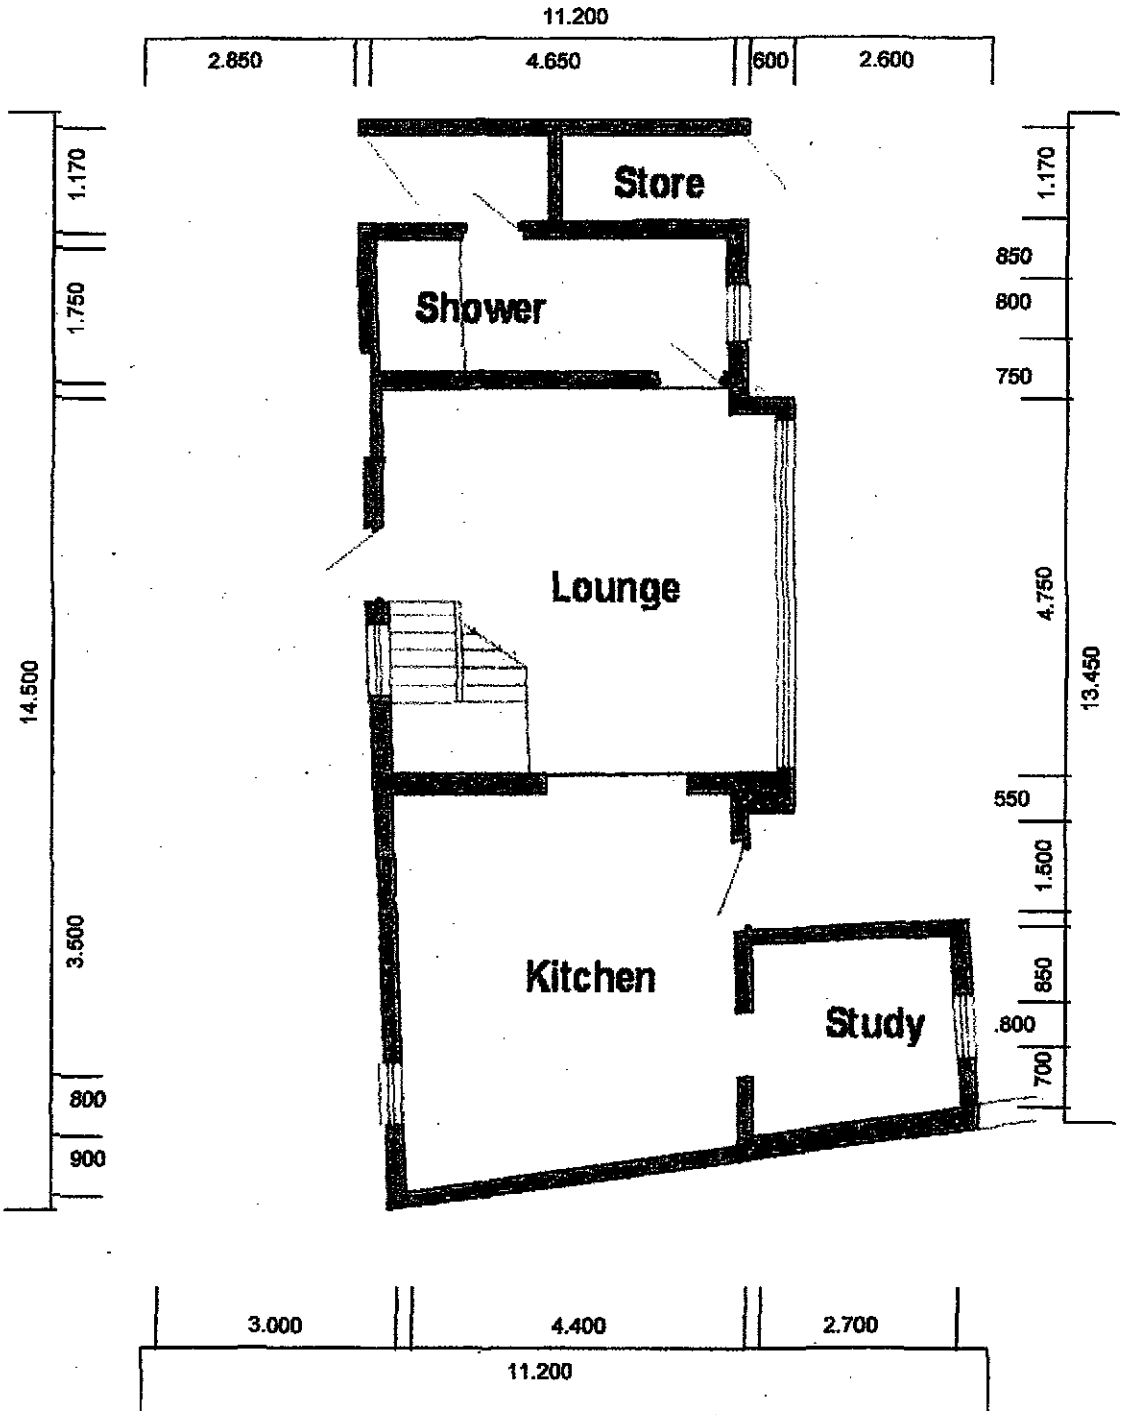


Ground Floor – Scale 1:100

SHDC
Planning & Development
11 FEB 2011
Ref: 0098-11

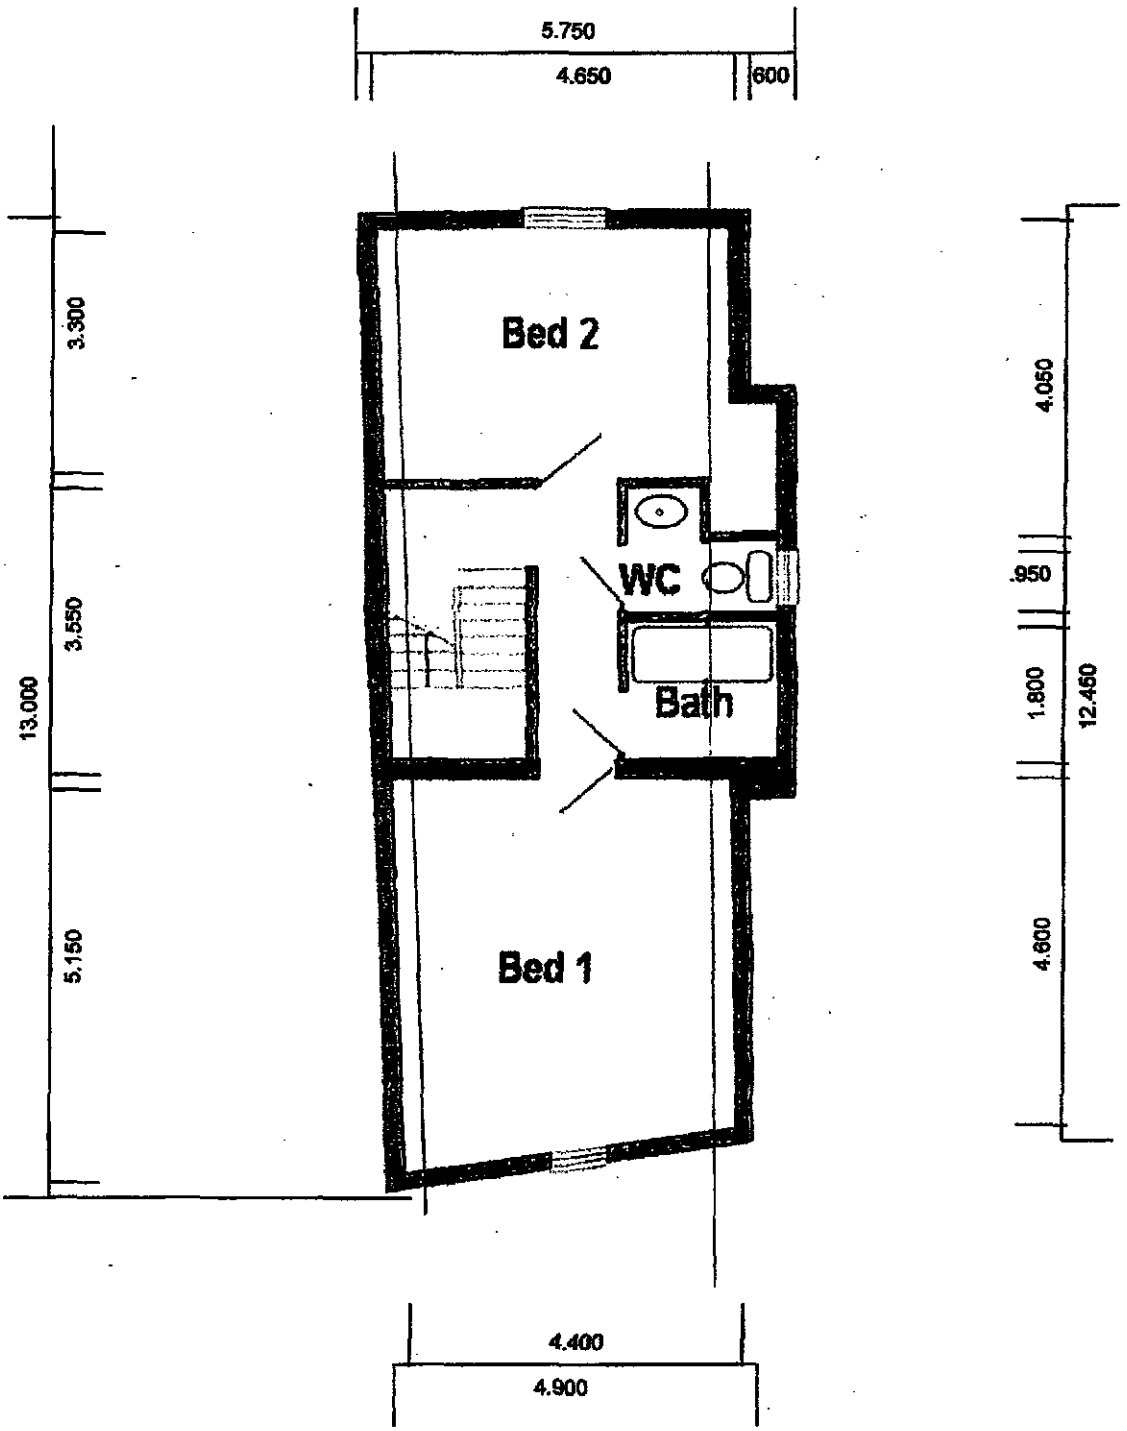


First Floor – Scale 1:100

SHDC
Planning & Development
11 FEB 2011
Ref: 0098-11

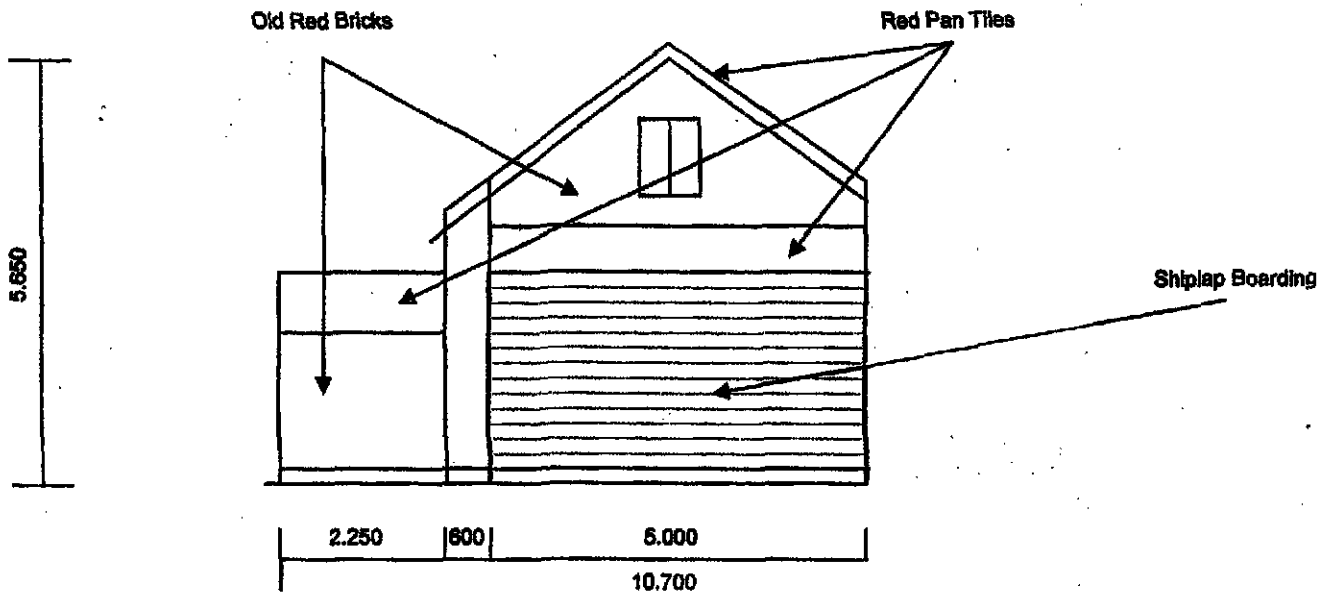


East Elevation Plan – Scale 1:100

SHDC
Planning & Development
1 1 FEB 2011
Ref: 0098-11

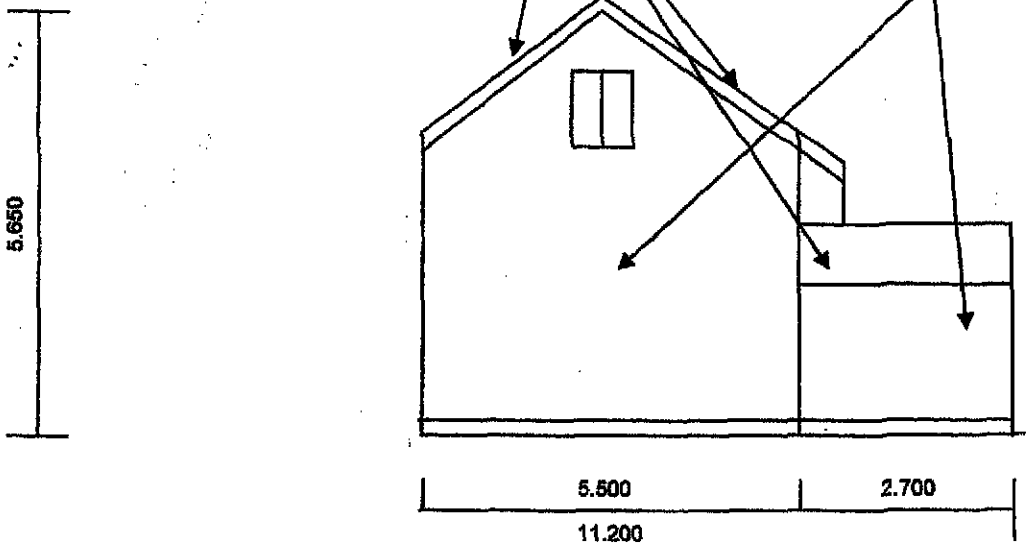


West Elevation Plan – Scale 1:100

SHDC
Planning & Development
11 FEB 2011
Ref: 0098-11

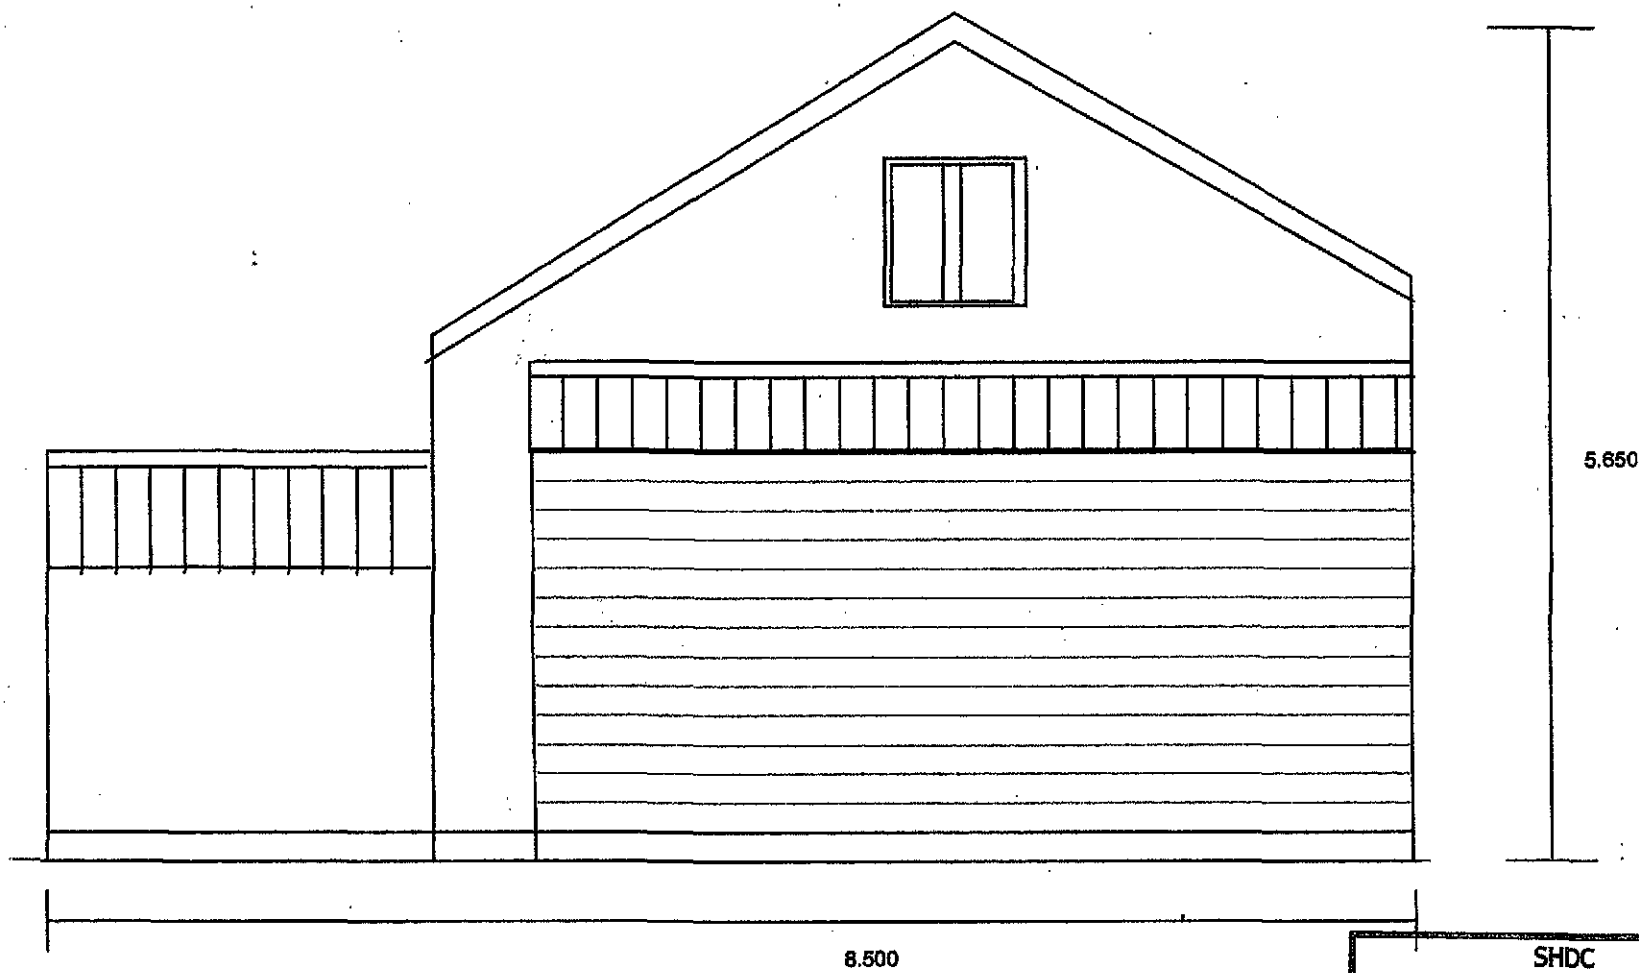


East Elevation Plan – Scale 1:50

SHDC
Planning & Development
11 FEB 2011
Ref: 0098-11

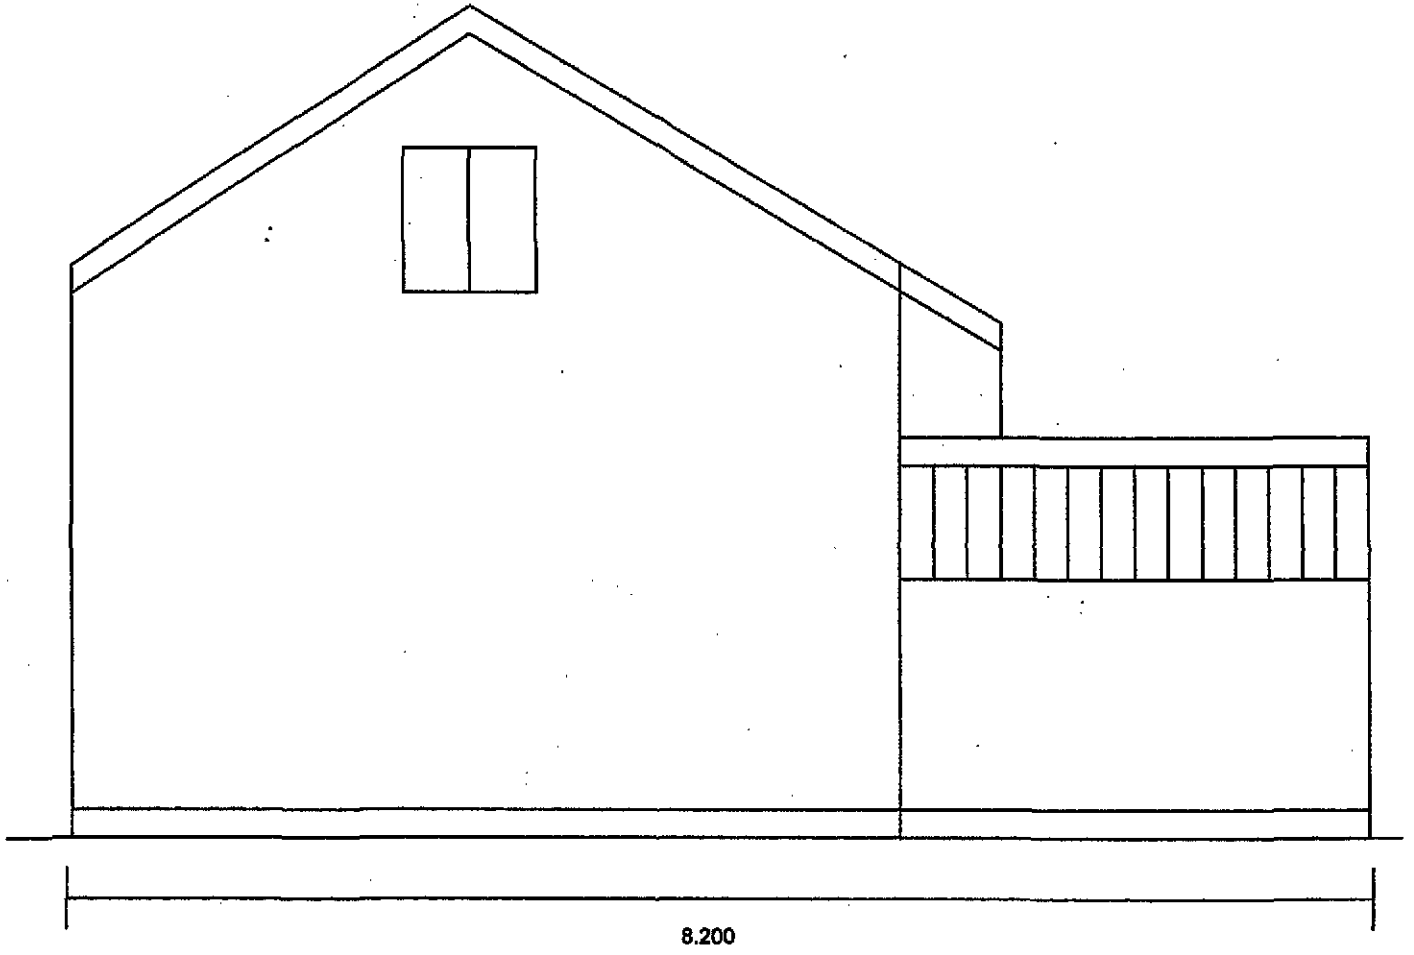


West Elevation Plan – Scale 1:50

SHDC
Planning & Development
11 FEB 2011
Ref: 0098-11

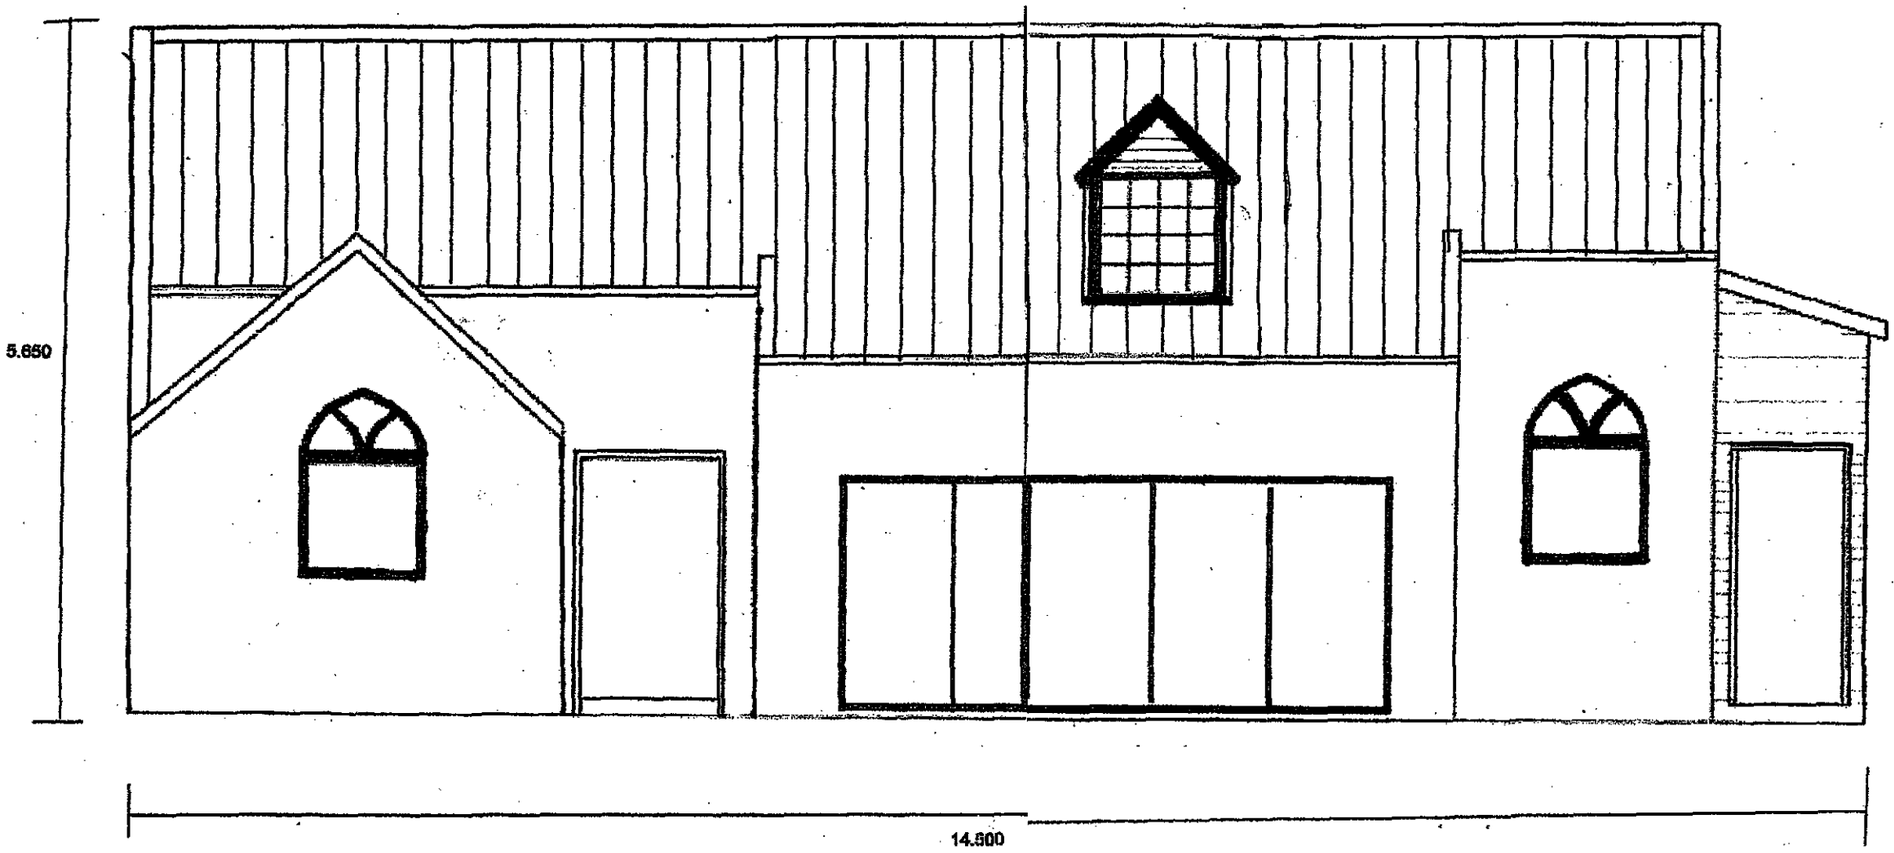

South Elevation – Scale 1:50


SHDC
Planning & Development
1 1 FEB 2011
Ref: 0098-11

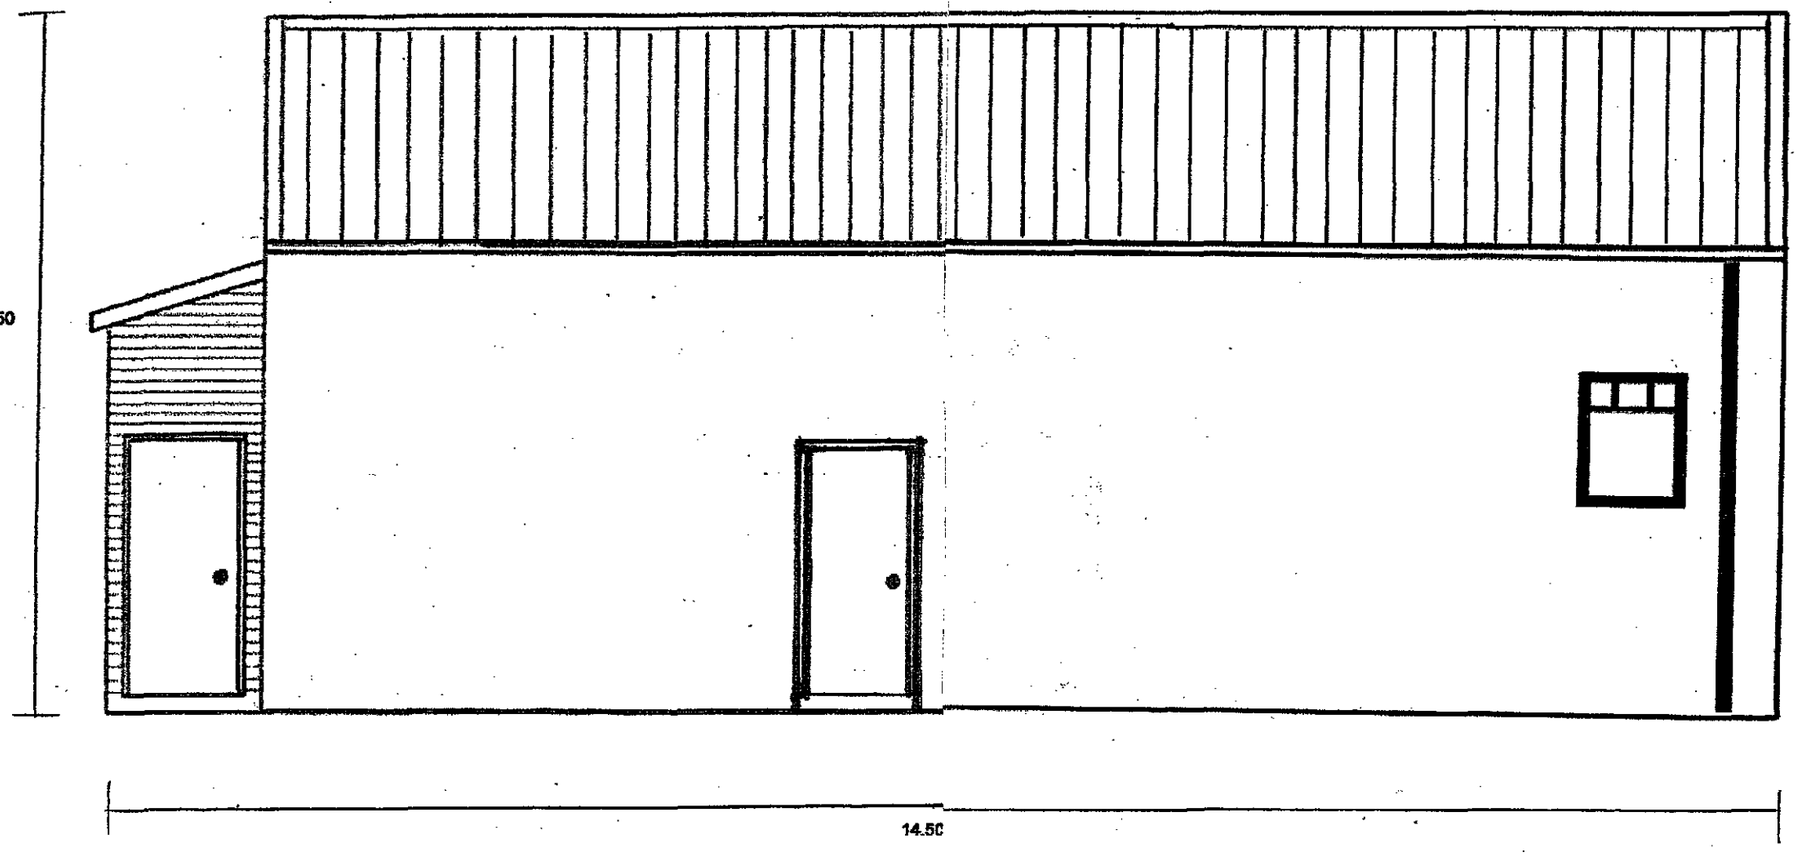

North Elevation – Scale 1:50


SHDC
Planning & Development
1 1 FEB 2011
Ref: 0098-11

SHDC
Planning & Development
11 FEB 2011
Ref: 00998-11

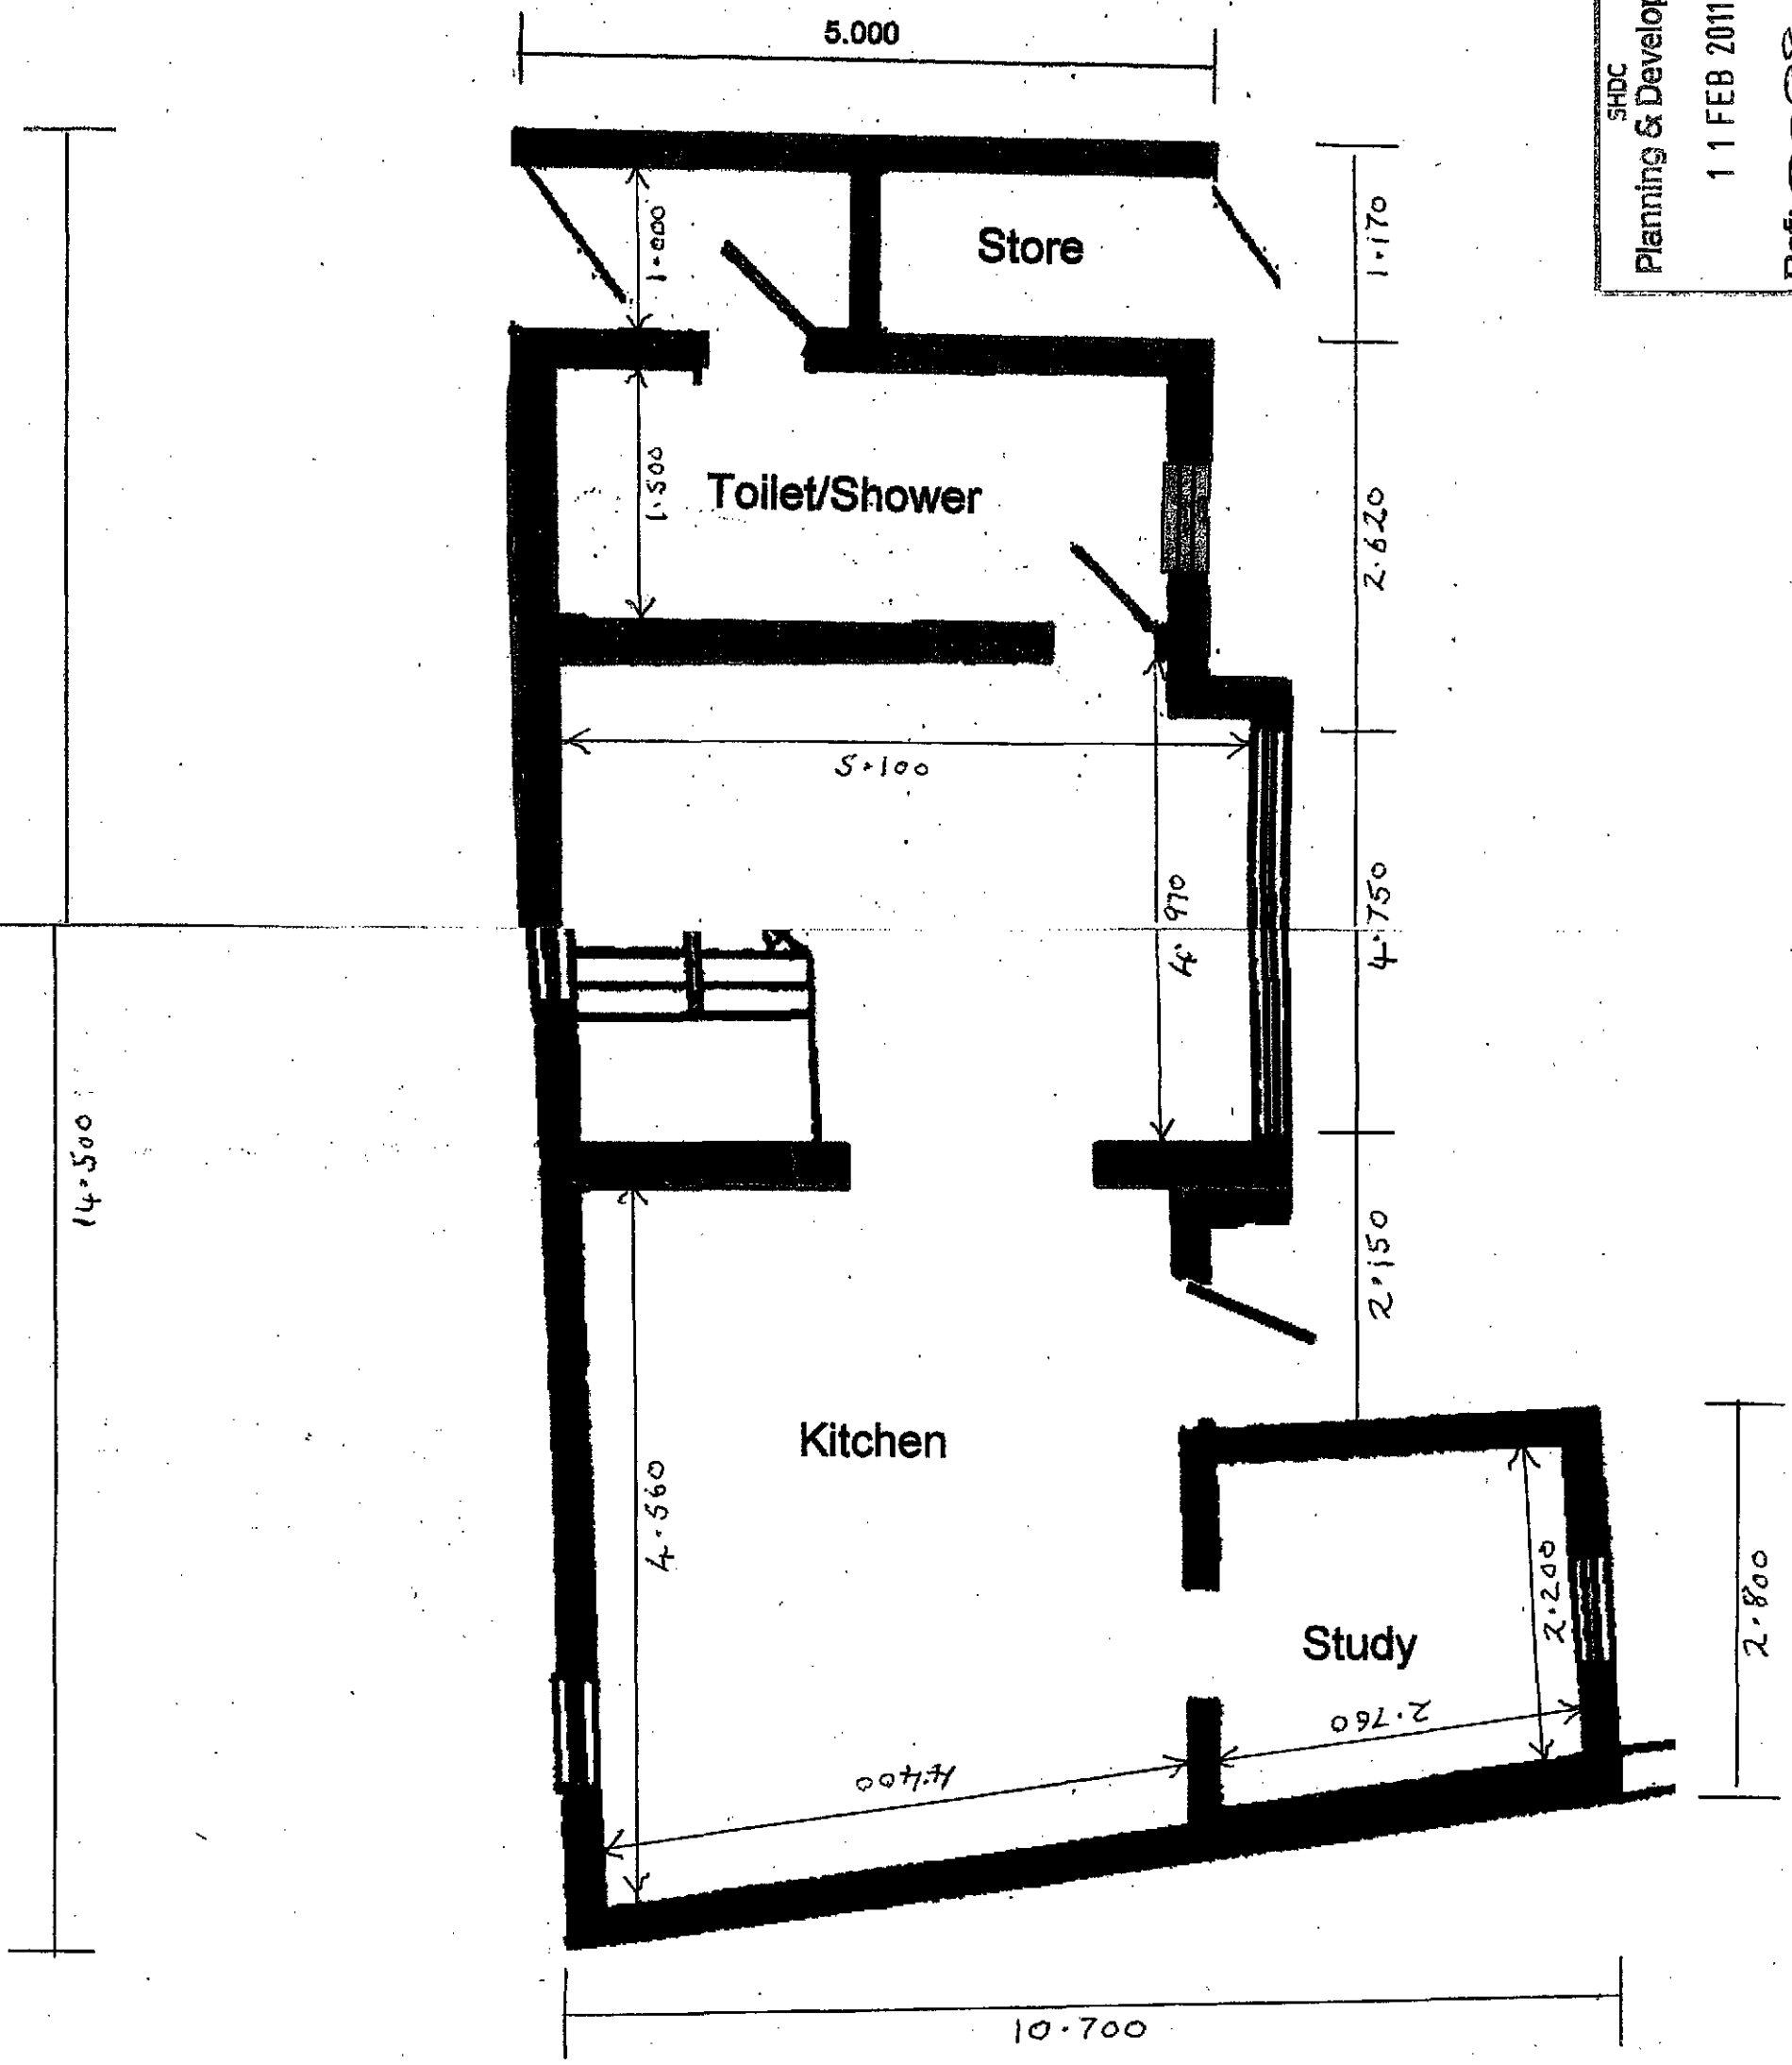

Ground Floor – Scale 1:50

SHDC
Planning & Development
11 FEB 2011
Ref: 0098 - 11

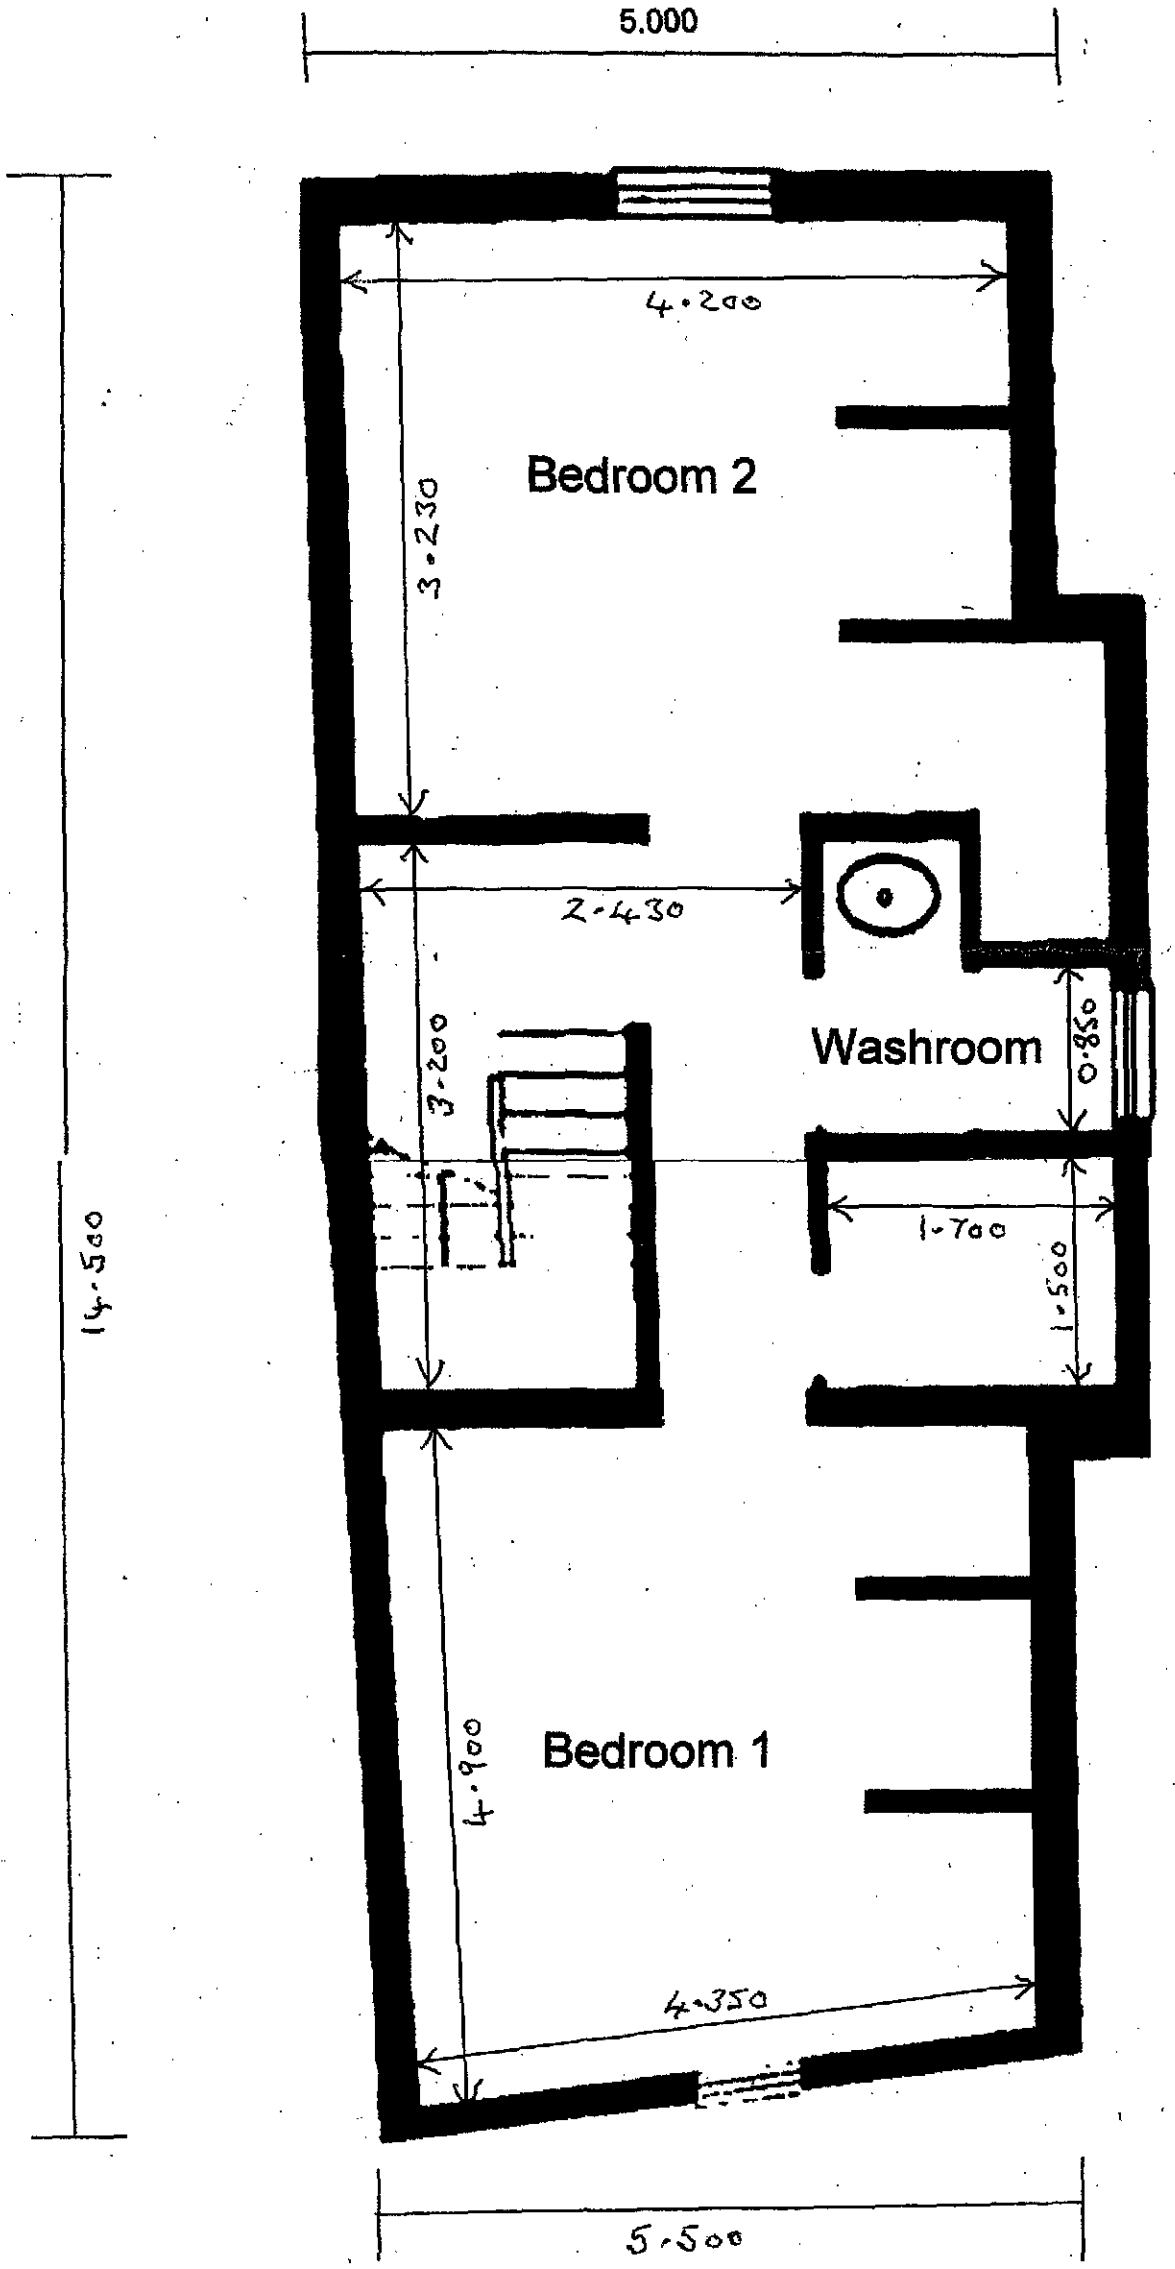

First Floor – Scale 1:50