
Do not scale directly from this drawing. All discrepancies are to be brought to the attention of the Practice.


The copyright to this drawing is owned by Trevor A Clay RIBA Ltd.

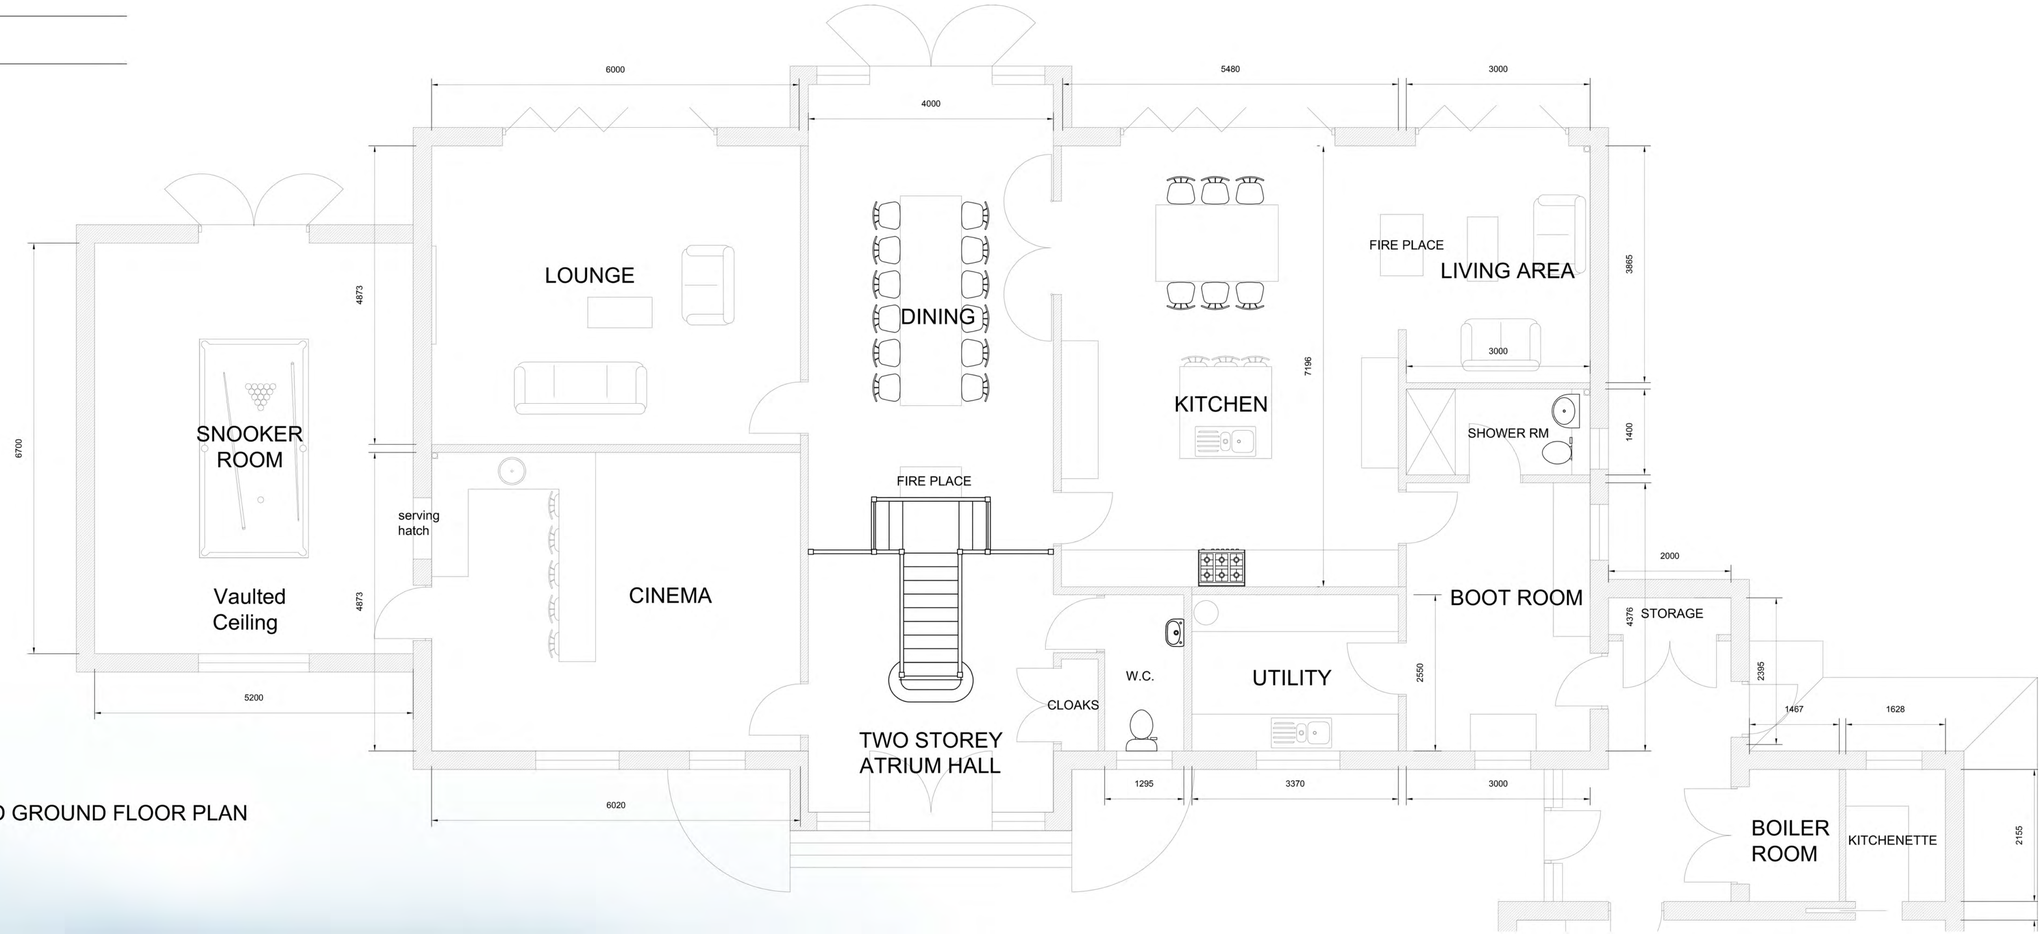

PROPOSED GROUND FLOOR PLAN



PROPOSED FRONT ELEVATION

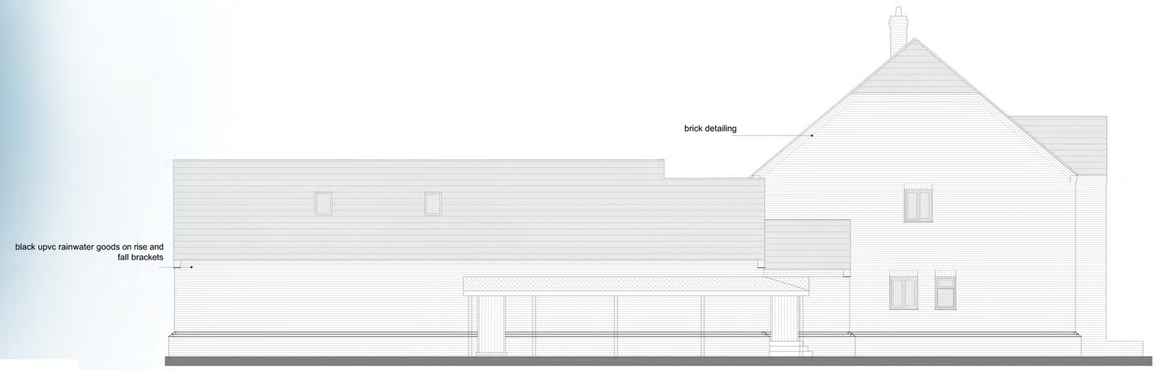

PROPOSED SIDE ELEVATION

Revision	Date	Drawn	Description

Client Robert Spenceley

Project New dwelling rear of No.5 The Wentworths, Long Sutton.

Drawing Planning - Ground Floor & Front Elevation

Scale 1:50, 1:100, @ A1 Drawn AWM Checked TAC Date 28/01/2019

Drawing No. 18/514/PA/006

Trevor A Clay RIBA Ltd, 14 Old Fendike Road, Weston Hills, Spalding, Lincs. PE126DD
01406 380027 07778 597975 trevor@tacarchitects.co.uk www.tacarchitects.co.uk