
Do not scale directly from this drawing. All discrepancies are to be brought to the attention of the Practice.

The copyright to this drawing is owned by Trevor A Clay RIBA Ltd.

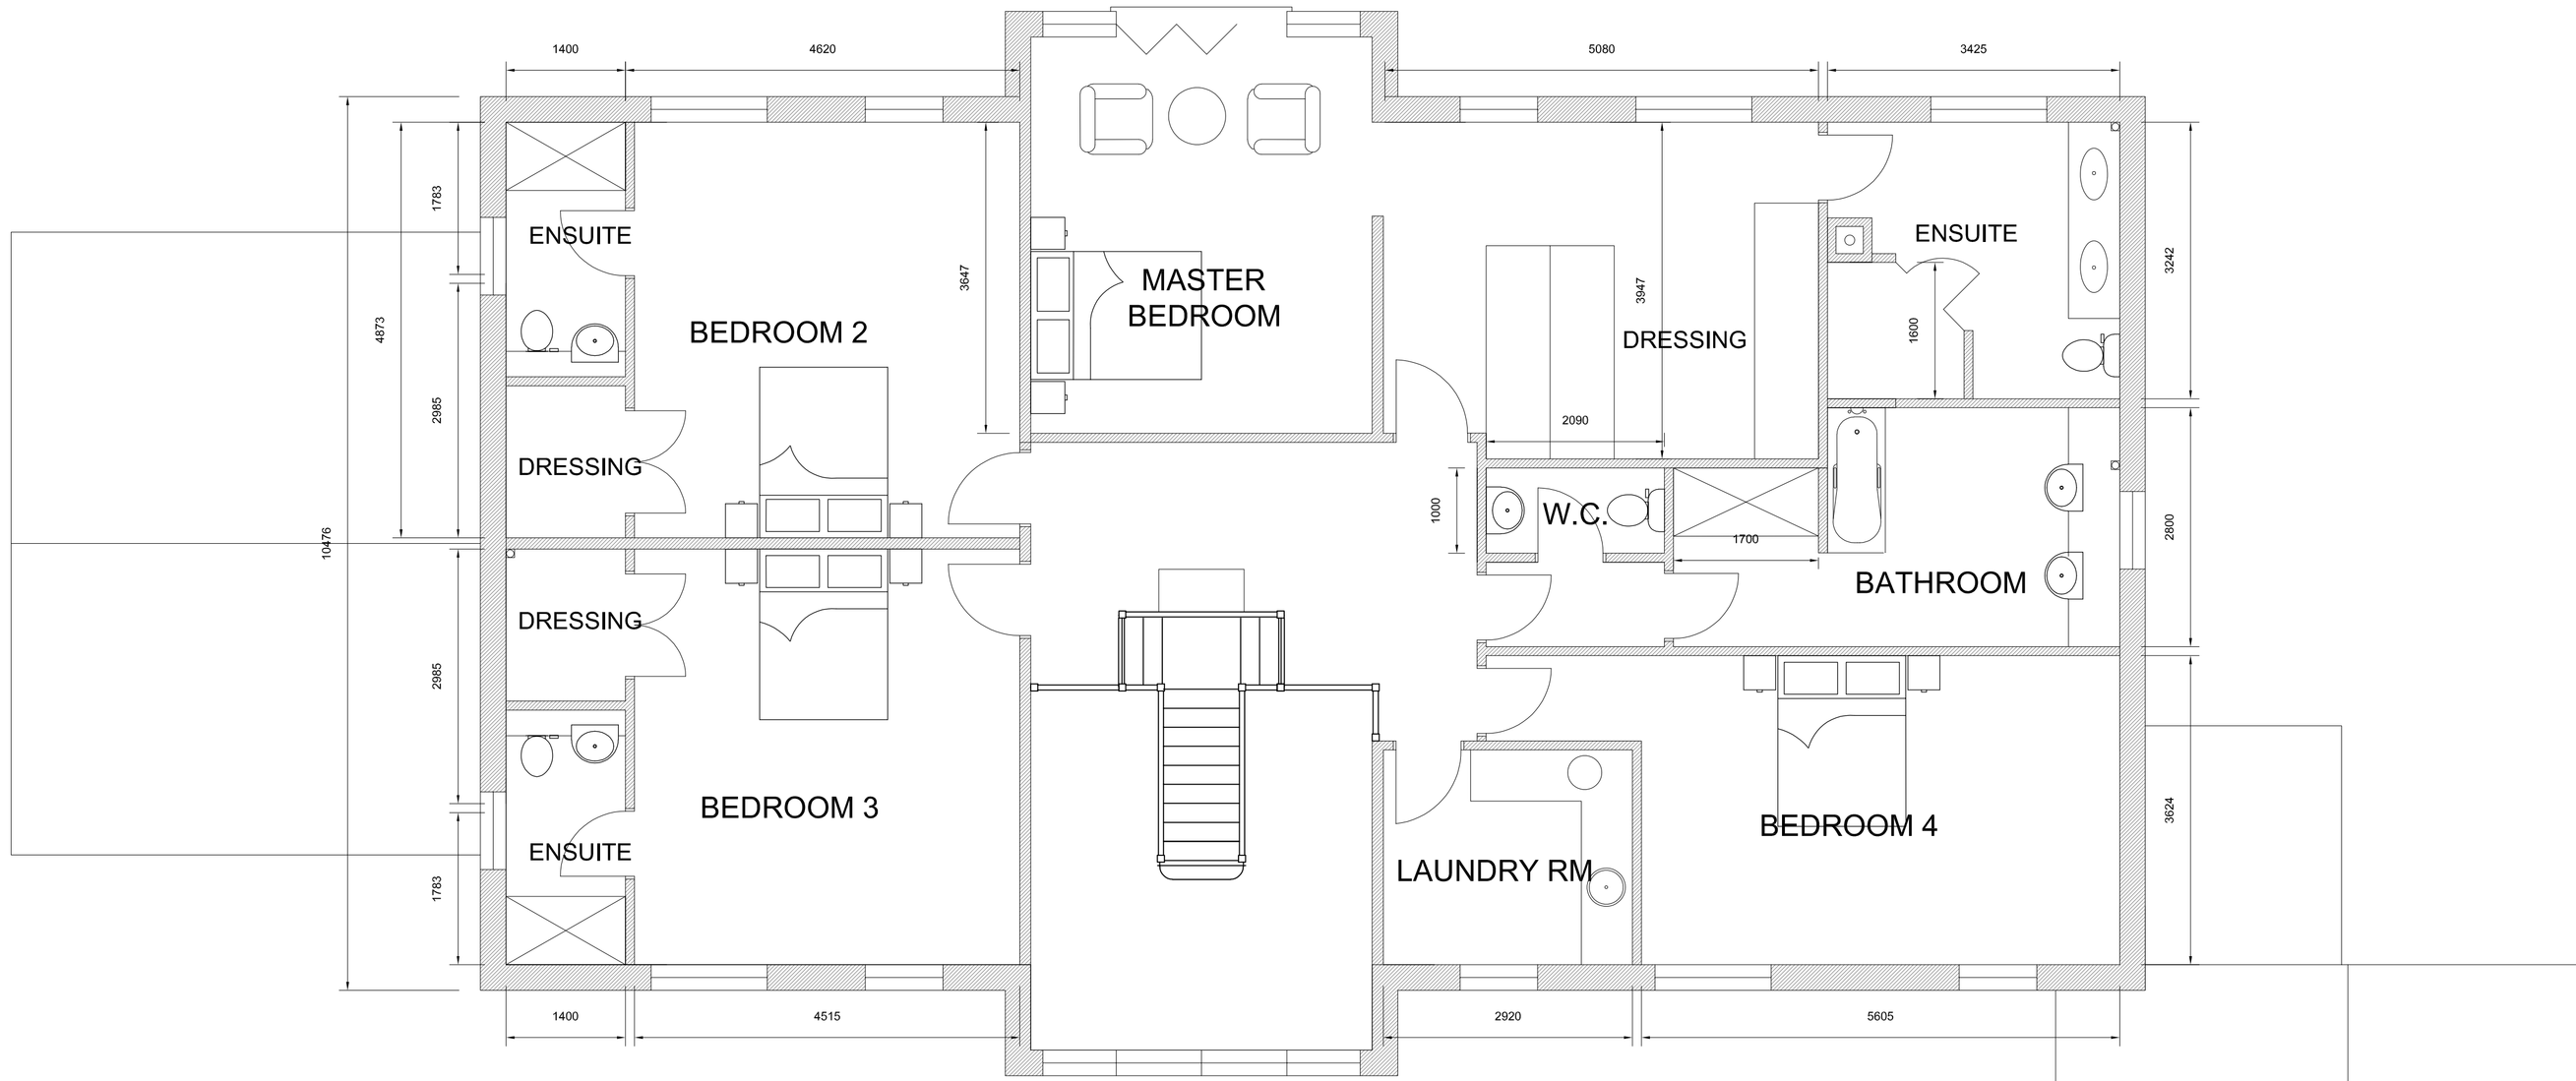

PROPOSED FIRST FLOOR PLAN



PROPOSED REAR ELEVATION



PROPOSED SIDE ELEVATION

Revision	Date	Drawn	Description
Client	Robert Spenceley		
Project	New dwelling rear of No.5 The Wentworths, Long Sutton.		
Drawing	Planning First Floor and elevations		
Scale	1:50, 1:100 @ A1	Drawn AWM Checked TAC	Date 29/01/2019

TaC ARCHITECTS

Drawing No. 18/514/PA/007

Trevor A Clay RIBA Ltd, 14 Old Fendike Road, Weston Hills, Spalding, Lincs. PE126DD
01406 380027 07778 597975 trevor@tacarchitects.co.uk www.tacarchitects.co.uk