
New Opening schedule: -


Ref	Opening Description	Opening Size	Lintel Type	Lintel Length	Secure Design
1	Entrance Door	1022.5w x 2100h	Keystone HD7 K-90	1350mm	YES
2	UPVC Window	1022.5w x 1350h	Keystone HD7 K-90	1350mm	YES
3	UPVC Window	1022.5w x 1350h	Keystone HD7 K-90	1350mm	YES
4	UPVC Window (Egress Window)	910w x 1350h	Keystone HD7 K-90	1350mm	YES
5	Entrance Door	1022.5w x 2100h	Keystone HD7 K-90	1350mm	YES
6	UPVC Window (Egress Window)	1022.5w x 1050h	Keystone HD7 K-90	1350mm	YES
7	UPVC Window (Egress Window)	1022.5w x 1050h	Keystone HD7 K-90	1350mm	YES
8	UPVC Window (Egress Window)	1022.5w x 1050h	Keystone HD7 K-90	1350mm	YES
9	UPVC Window (Egress Window)	1022.5w x 1050h	Keystone HD7 K-90	1350mm	YES
10	UPVC Window (Egress Window)	1022.5w x 1050h	Keystone HD7 K-90	1350mm	YES
11	UPVC Window (Egress Window)	1022.5w x 1050h	Keystone HD7 K-90	1350mm	YES
12	UPVC Window	1022.5w x 1350h	Keystone HD7 K-90	1350mm	YES
13	UPVC Window	1022.5w x 1350h	Keystone HD7 K-90	1350mm	YES
14	Entrance Door	1022.5w x 2100h	Keystone HD7 K-90	1350mm	YES
15	UPVC Window	1022.5w x 1350h	Keystone HD7 K-90	1350mm	YES
18	Internal Opening	1077.5w x 2100h	Keystone HD7 K-90	1500mm	N/A
19	Internal Opening	1077.5w x 2100h	Keystone HD7 K-90	1500mm	N/A
20	UPVC Window (Egress Window)	1022.5w x 1050h	Keystone HD7 K-90	1350mm	YES
21	UPVC Window (Egress Window)	1022.5w x 1050h	Keystone HD7 K-90	1350mm	YES
22	UPVC Window (Egress Window)	1022.5w x 1050h	Keystone HD7 K-90	1350mm	YES
23	UPVC Window (Egress Window)	1022.5w x 1050h	Keystone HD7 K-90	1350mm	YES
24	Rooflight	550w x 1198h	Part Of Roof Structure	N/A	YES
25	Rooflight	550w x 1198h	Part Of Roof Structure	N/A	YES
26	Rooflight	550w x 1198h	Part Of Roof Structure	N/A	YES
27	Rooflight	990w x 1198h	Part Of Roof Structure	N/A	YES

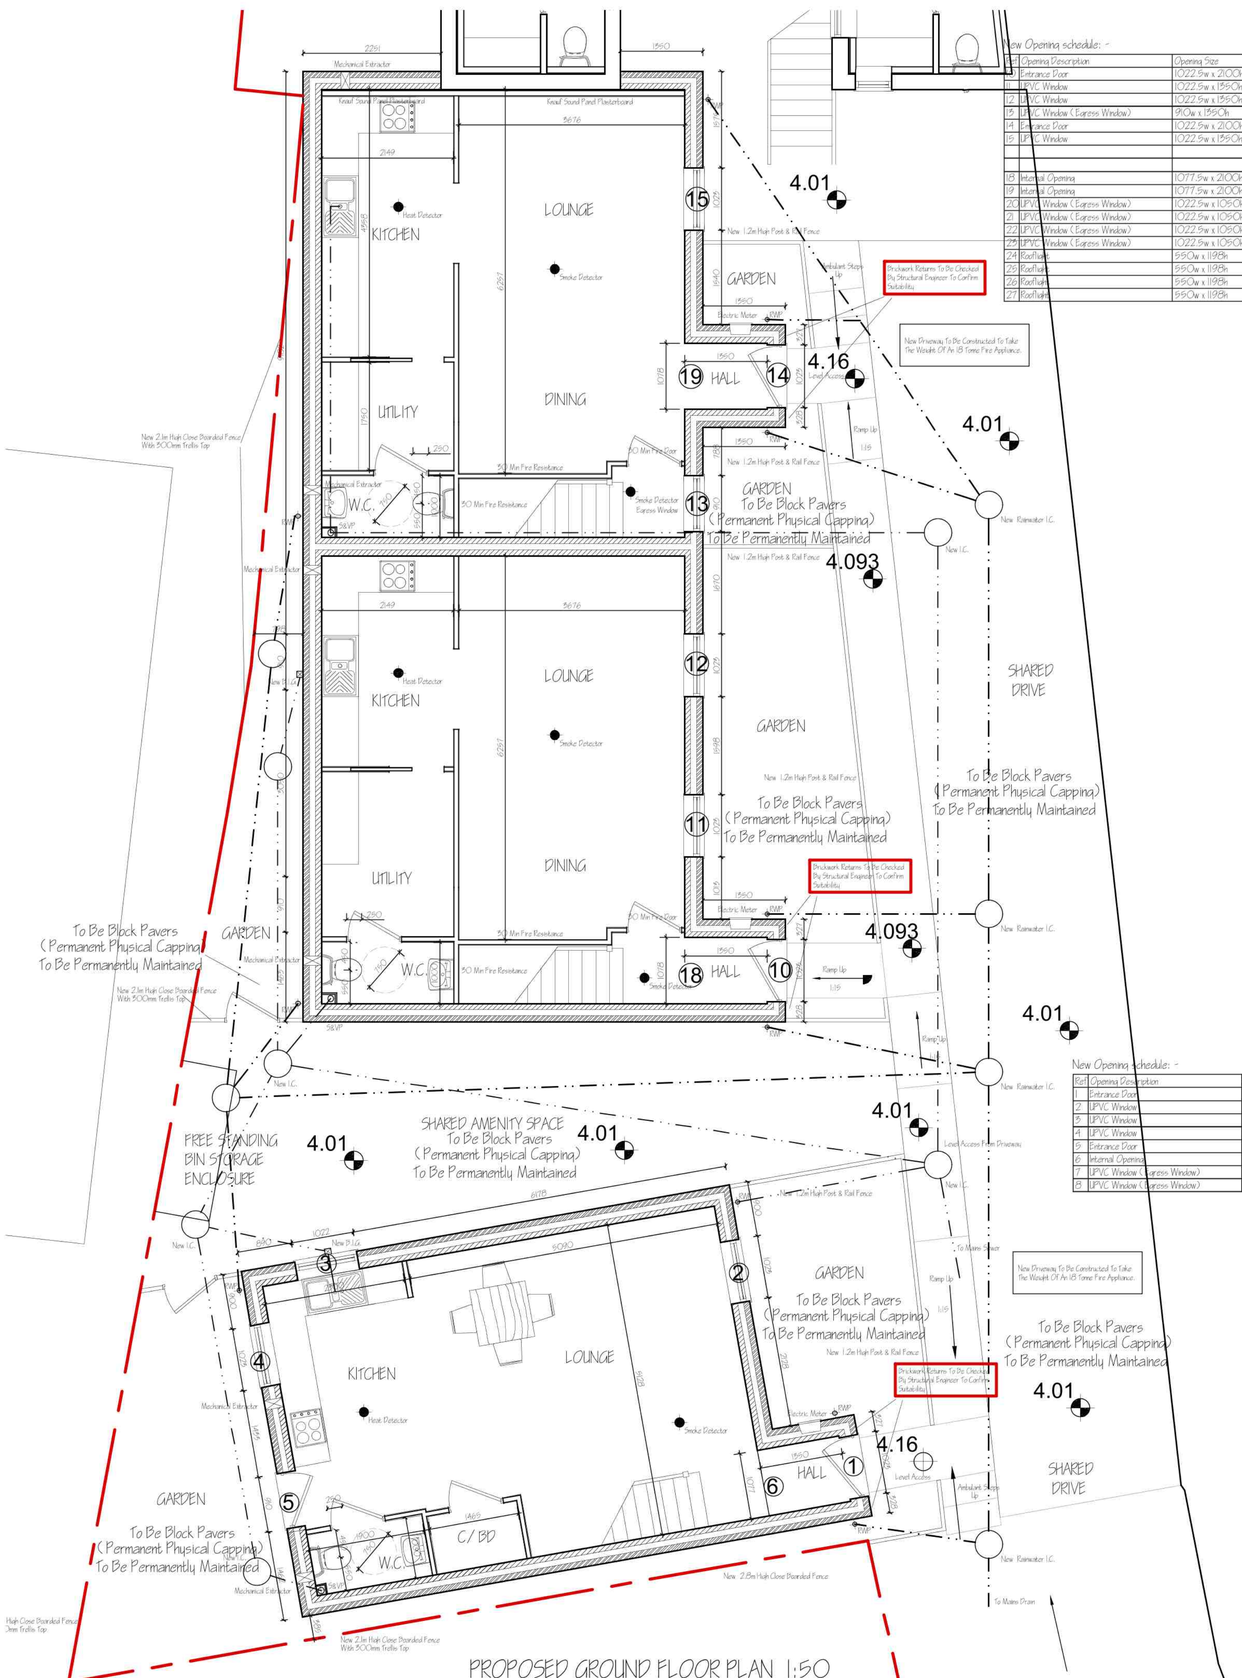


PROPOSED GROUND FLOOR PLAN 1:50

New Opening schedule: -

Ref	Opening Description	Opening Size	Lintel Type	Lintel Length	Secure Design
1	Entrance Door	1022.5w x 2100h	Keystone HD7 K-90	1350mm	YES
2	UPVC Window	1022.5w x 1350h	Keystone HD7 K-90	1350mm	YES
3	UPVC Window	1022.5w x 1050h	Keystone HD7 K-90	1350mm	YES
4	UPVC Window	1022.5w x 1050h	Keystone HD7 K-90	1350mm	YES
5	Entrance Door	910w x 2100h	Keystone HD7 K-90	1350mm	YES
6	Internal Opening	1077.5w x 2100h	Keystone HD7 K-90	1500mm	N/A
7	UPVC Window (Egress Window)	1022.5w x 1050h	Part Of Roof Structure	N/A	YES
8	UPVC Window (Egress Window)	1022.5w x 1050h	Part Of Roof Structure	N/A	YES

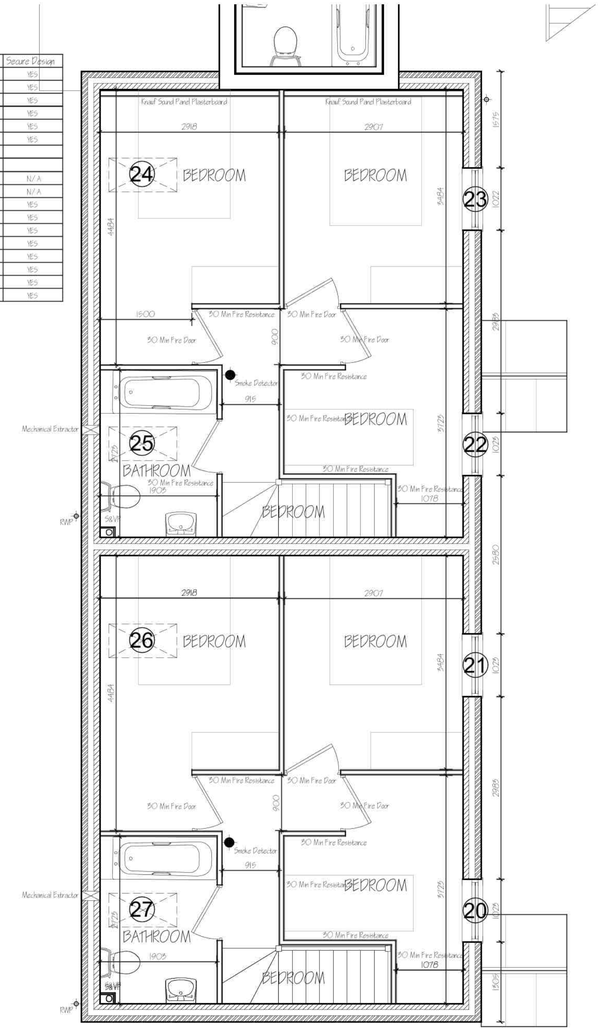

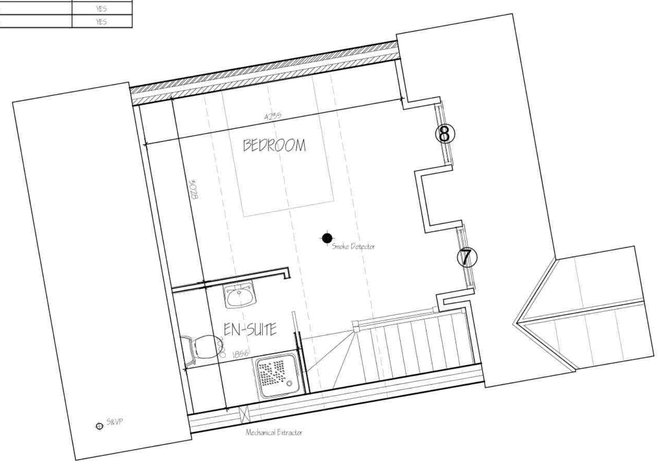

PROPOSED FIRST FLOOR PLAN 1:50

ref:	revision	date
N	PERMANENT PHYSICAL CAPPING ADDED - PLANNING	MAR 2021
M	PLOT 2 REAR OPENINGS REMOVED	MAR 2021
L	BUILDING REGULATIONS AMENDMENTS	FEB 2021
K	BOUNDARY FENCING AMENDED - PLANNING	FEB 2021
J	BUILDING REGULATIONS SUBMISSION	JAN 2020
H	WINDOW SIZES ADDED - CLIENT	JAN 2021
G	CLIENT AMENDMENTS	SEPT 2020
F	CLIENT REDESIGN	AUG 2020
E	METER BOX ADDED - CLIENT	JULY 2020
D	CLIENT AMENDMENTS	JULY 2020
C	CLIENT AMENDMENTS	JUN 2020
B	CLIENT AMENDMENTS	JUN 2020
A	CLIENT AMENDMENTS	JUN 2020

G. R. MERCHANT LTD.
I.ENG AMICE FIWO

ARCHITECTURAL, STRUCTURAL AND LAND DRAINAGE CONSULTANTS

4 Wrights Mews
12A Park Road, Holbeach,
Spalding, Lincs. PE12 7EE
Tel: 01406 490800
Fax: 01406 425744
E-Mail: gr.merchant@btconnect.com

Project
PROPOSED RESIDENTIAL DEVELOPMENT
REAR 15, 17 & 19 MARKET STREET
LONG SUTTON
SPALDING, LINCS.

Client
S PORTASS

Drawing
PROPOSED FLOOR PLANS

Job Ref.	Drawing No.
3663-20	01N
Date	**Drawn**
JUN 2020	SLB

Scales
1:50 (Unless Otherwise Stated)

DO NOT SCALE FROM THIS DRAWING

This drawing is copyright and may not be altered, traced, photographed or used for any other purpose other than that for which it is issued. The General Contractor is to check all dimensions on site and report any discrepancies to the Architect. All details shown on this drawing including foundations are based upon typical site conditions related to the area. No responsibility can be accepted for abnormal conditions which may be discovered during construction unless reported to the Architect so that design amendments may be considered. Site soil surveys are recommended in respect of foundations to establish specific site conditions before foundation work is undertaken. This drawing is limited in the amount of information contained and does not purport to contain a full specification of the works. It is solely for the purpose of obtaining Planning / Building Regulation approval. This drawing must not be used as a contract document alone. The works will not be supervised or inspected on site by G R Merchant or any representative thereof. It is the client or their appointed agents responsibility to control workmanship, substitution of materials, adherance to specification, variations to contract etc.All materials to be new unless otherwise stated and all components and materials etc. to be used fitted and installed etc. in strict accordance with manufacturers instruction and relevant code of practice. Materials shall conform to appropriate British standard specification or BBA certificate or European code equivalent. The Employer / Client shall ensure that the selected contractor is conversant with and adopts all measures necessary to achieve compliance with Health and Safety legislation for Building sites and Work places. The Employer / Client is advised that should this works need to comply with the Construction Design and Management Regulations an independant Planning Supervisor will be required. The works shall comprise of all that is shown on the drawing and details. Work that may not specifically be shown but may be reasonably inferred as necessary to carry out the works shall be deemed to be included. It is the plot / land owners responsibility to be aware of the Party Wall etc. Act 1996; when building in close proximity to adjoining neighbors boundaries.