
© LINCS DESIGN GROUP (LDG) LTD 2021

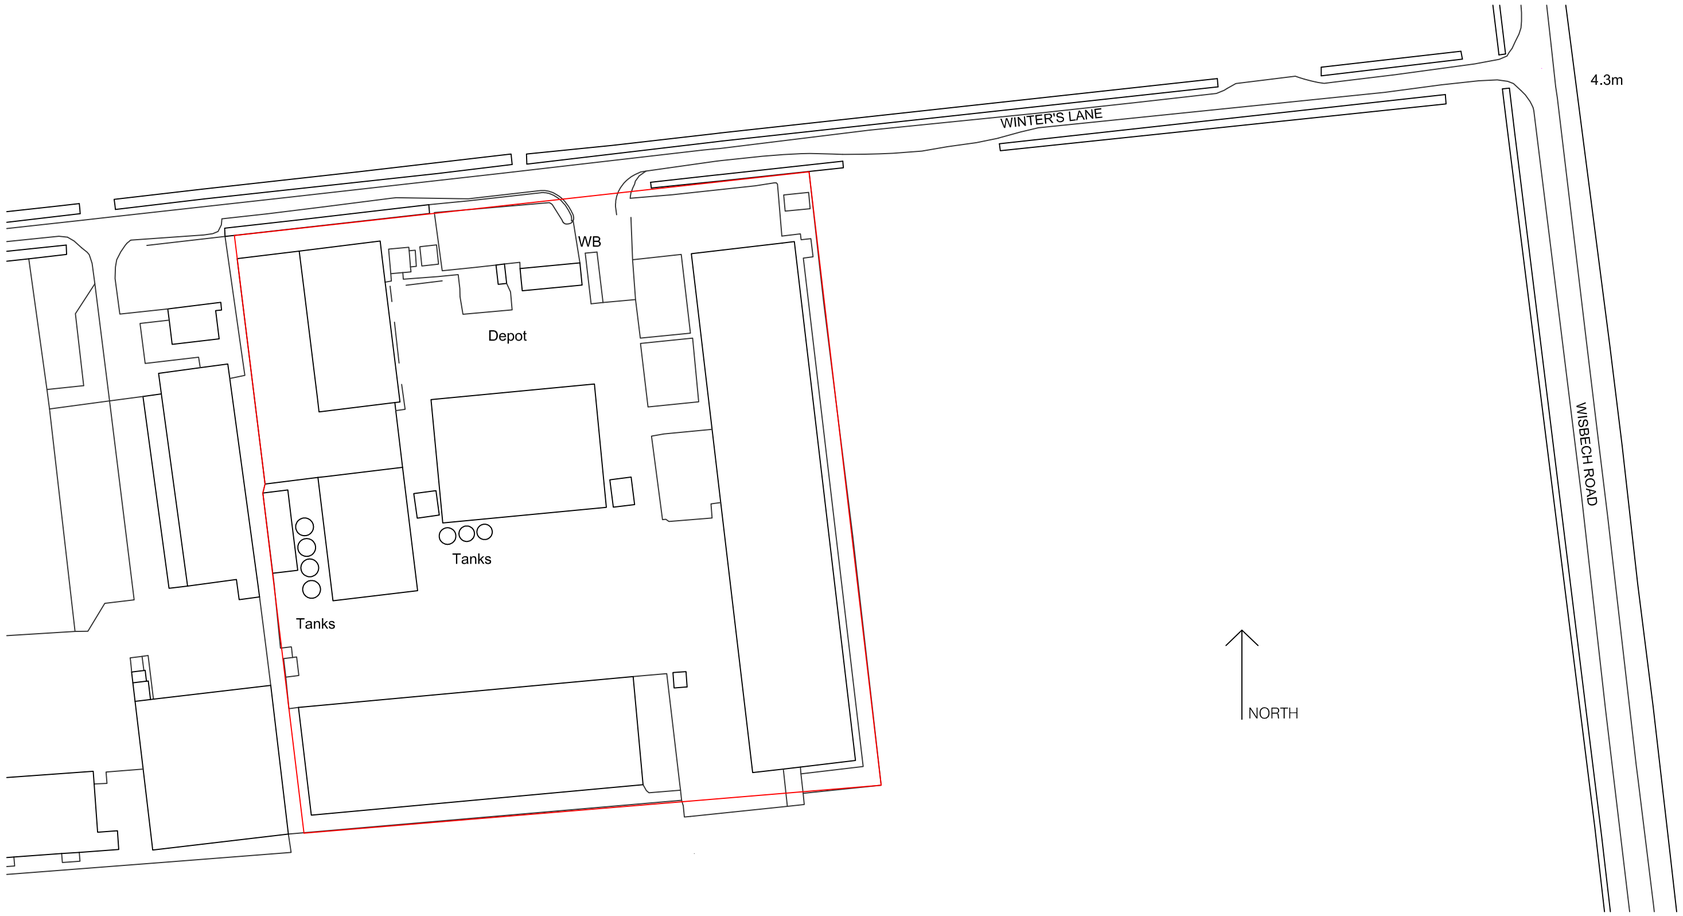


EXISTING SITE PLAN
SCALE - 1:1250

## GENERAL NOTES

1. IF IN DOUBT ASK THE ENGINEER
2. DO NOT SCALE FROM THE DRAWINGS, ALTER DIMENSIONS, COMPONENTS & ASSEMBLIES ON SITE PRIOR TO MANUFACTURE, CONSTRUCTION OR SUPPLY.
3. WHERE NO UNITS ARE GIVEN FOR DIMENSIONS, WHOLE NUMBERS INDICATE MILLIMETRES (mm) & DECIMAL NUMBERS INDICATE METRES (m).
4. ALL LDG DRAWINGS ARE TO BE READ TOGETHER IN CONJUNCTION WITH ALL RELEVANT ARCHITECTS AND OTHER ENGINEERS DRAWINGS AND SPECIFICATIONS. ANY DISCREPANCIES ARE TO BE REPORTED TO LDG FOR REVIEW BEFORE ORDERING MATERIALS, COMMENCING FABRICATION, OR PROCEEDING ON SITE.
5. ALL MATERIALS, CONSTRUCTION AND DETAILS SHOWN OR IMPLIED ON THIS DRAWING MUST COMPLY WITH CURRENT EUROCODE OR BRITISH STANDARD CODES OF PRACTICE, PLANNING / BUILDING REGULATIONS, H&SE LEGISLATION AND CLIENT'S PARTICULAR SPECIFICATIONS.
6. THE STABILITY OF ALL PARTS, PROPOSED AND EXISTING, OF THE STRUCTURE AT ALL STAGES OF THE CONSTRUCTION PHASE ARE THE RESPONSIBILITY OF THE CONTRACTOR.
7. ALL PROPRIETARY ITEMS AND MATERIALS ARE TO BE USED AND INSTALLED IN ACCORDANCE WITH MANUFACTURES SPECIFICATIONS AND RECOMMENDATIONS.

| REV | DESCRIPTION | DATE |
|---|---|---|
| | | |

| | |
|---|---|
| CLIENT | ADM AGRICULTURE |
| PROJECT | ADM AGRICULTURE<br>PHOENIX LODGE<br>SPALDING |
| TITLE | 1:1250 EXISTING SITE PLAN |
| SCALE | 1:1250 @ A2 |
| DATE | FEB 2024 |
| DRG No. | LDG/23/1443/105 |
| REV. | - |
| STATUS | PLANNING |
| DRAWN | TO |
| APPROVED | MO |

LINCS DESIGN GROUP
STATION HOUSE,
CHURCH LANE,
SLEAFORD,
NG34 7DF

t: 01529 415111

www.lincsdesigngroup.com