




NORTH EAST ELEVATION OF BARN

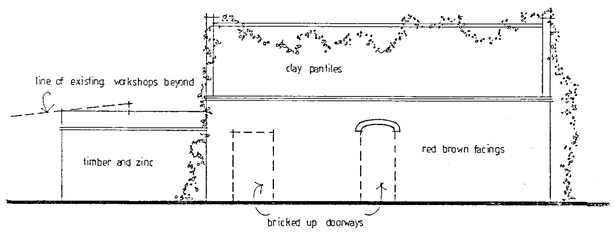


SOUTH WEST ELEVATION OF BARN

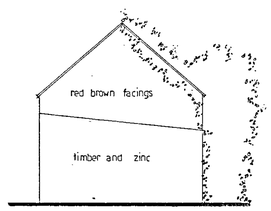


N.W. ELEV. OF BARN

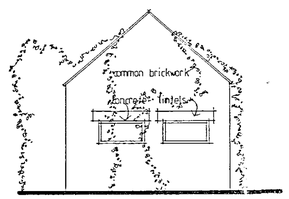


S.E. ELEV. OF BARN

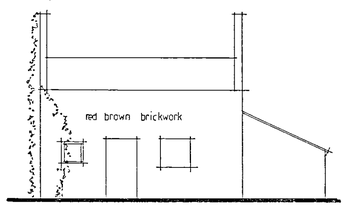


N.E. ELEV. OF COTTAGE

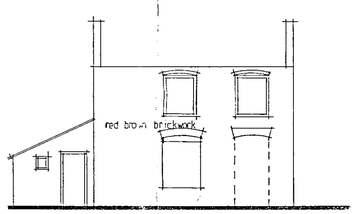


S.W. ELEV. OF COTTAGE

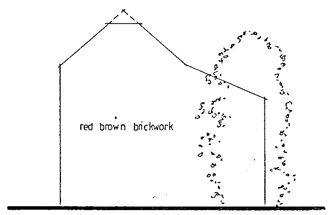


S.E. ELEV. OF COTTAGE

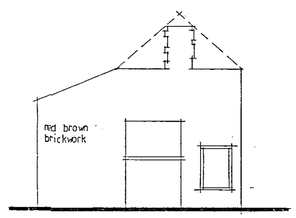


N.W. ELEV. OF COTTAGE

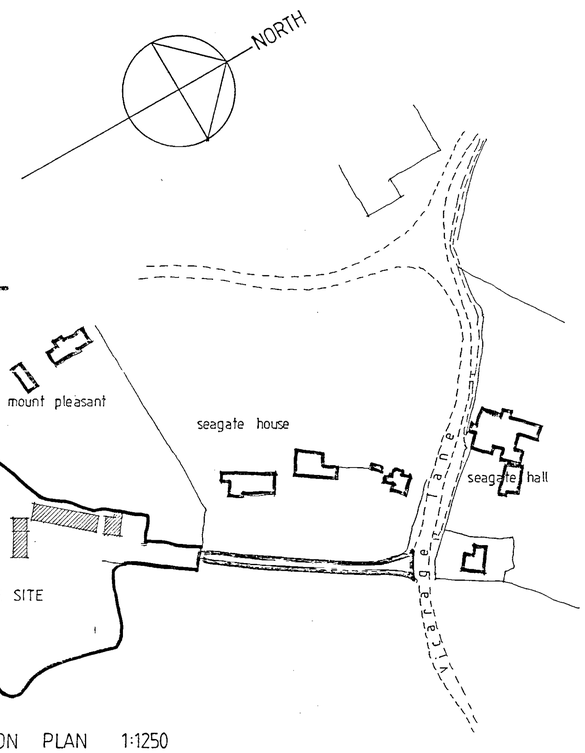


LOCATION PLAN 1:1250

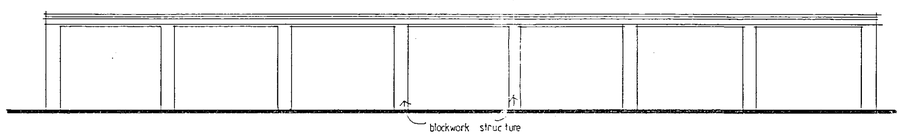


SOUTH EAST ELEVATION OF WORKSHOP BUILDING

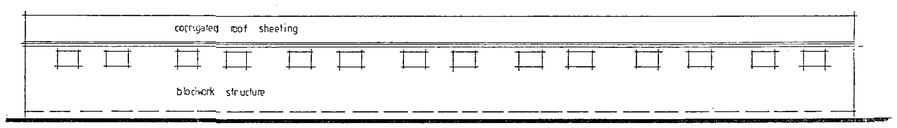


NORTH WEST ELEVATION OF WORKSHOP BUILDING

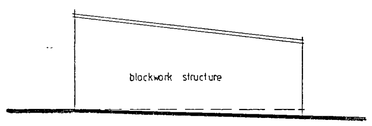

N.E. ELEV. OF W'SHOPS (S.W. ELEV. OPP. HAND)

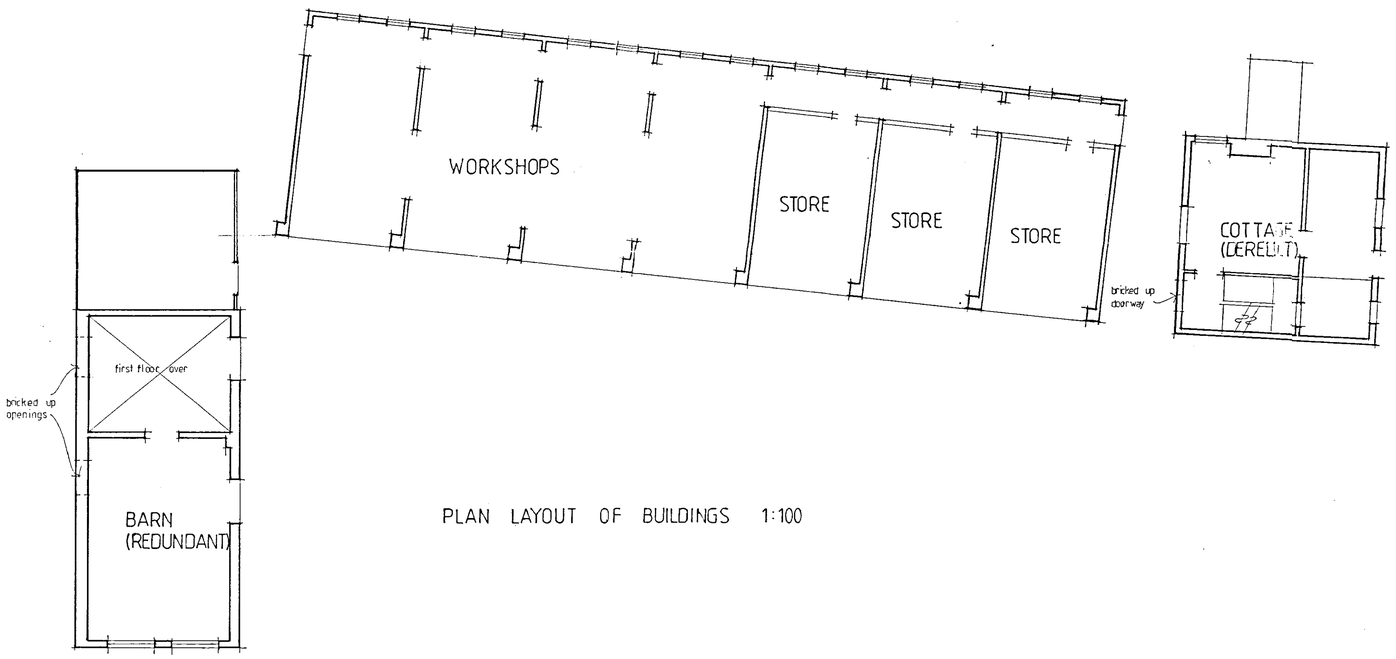

PLAN LAYOUT OF BUILDINGS 1:100

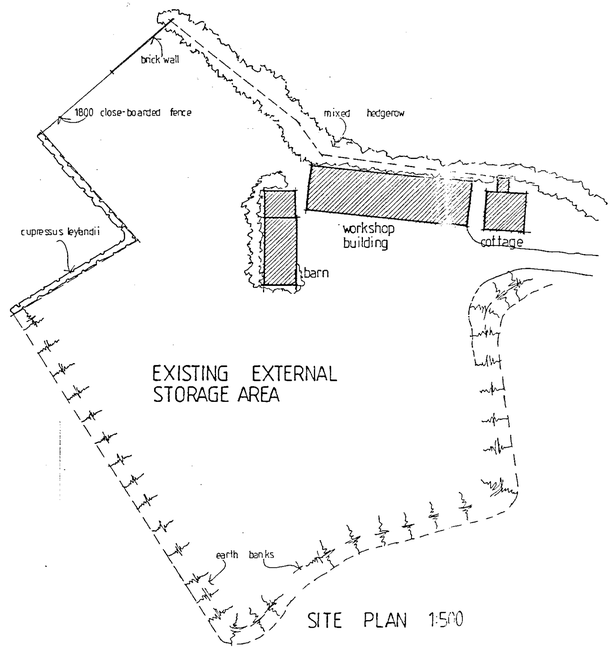

SITE PLAN 1:500

TREVOR A CLAY R.I.B.A.
CHARTERED ARCHITECT
14 OLD FENDIKE ROAD
WESTON HILLS
SPALDING
LINCOLNSHIRE PE12 6DD

Project:
PROPOSED BARN CONVERSION,
ALTERATIONS TO WORKSHOPS
REBUILDING EXISTING COTTAGE STRUCTURE
AT CHASE FARM, LONG SUTTON

Drawing:
APPROXIMATE SURVEY AS EXISTING - APRIL 03

Date: 18 April 03	Proj No: 03/117/PA	
Scale: 1:100/500/1250	Drg. No: 001	Rev:

PLAN
Planning & Development Unit
31 JAN 2005