

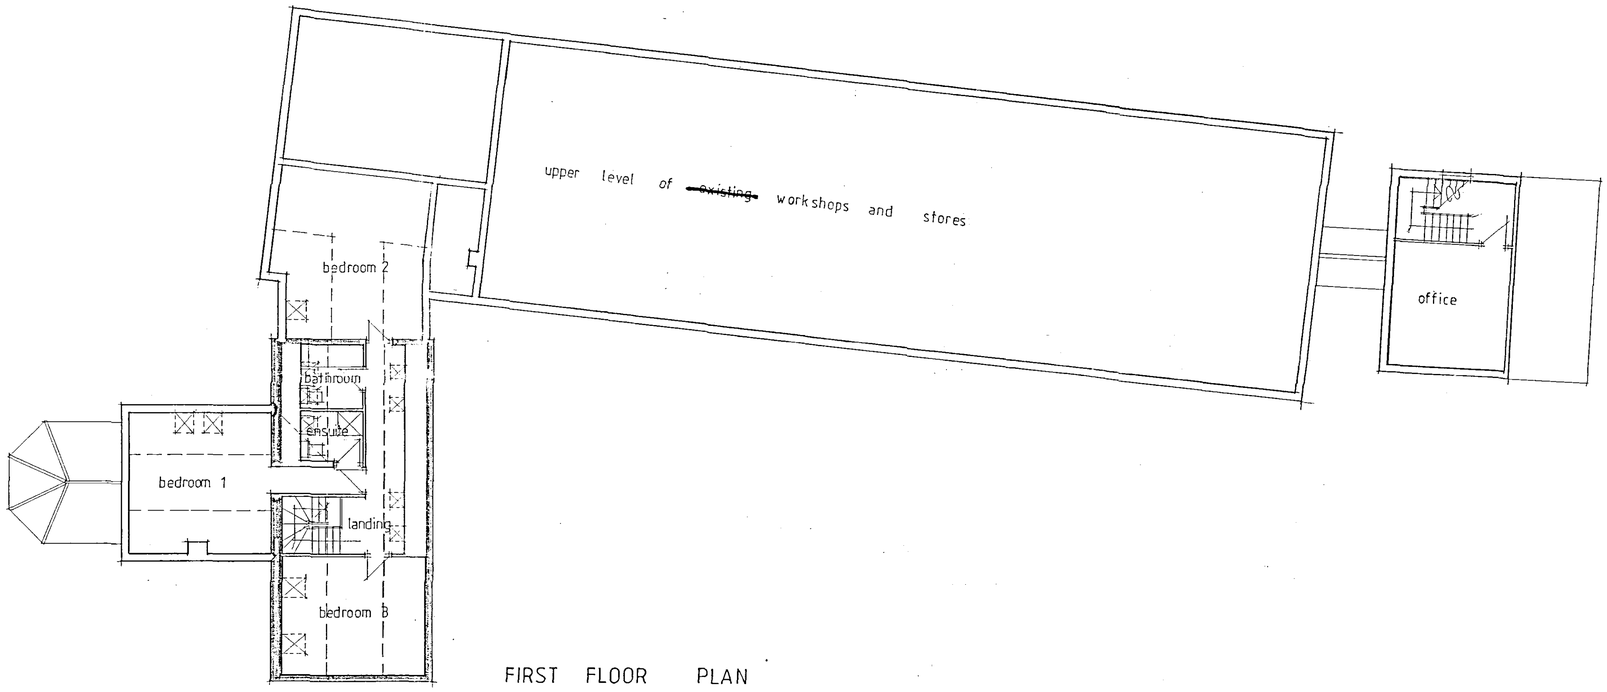



FIRST FLOOR PLAN

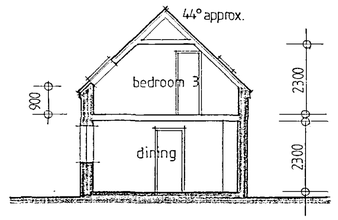

SECTION AA

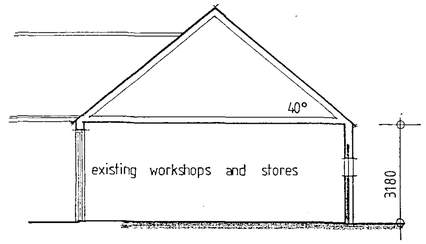

SECTION B B

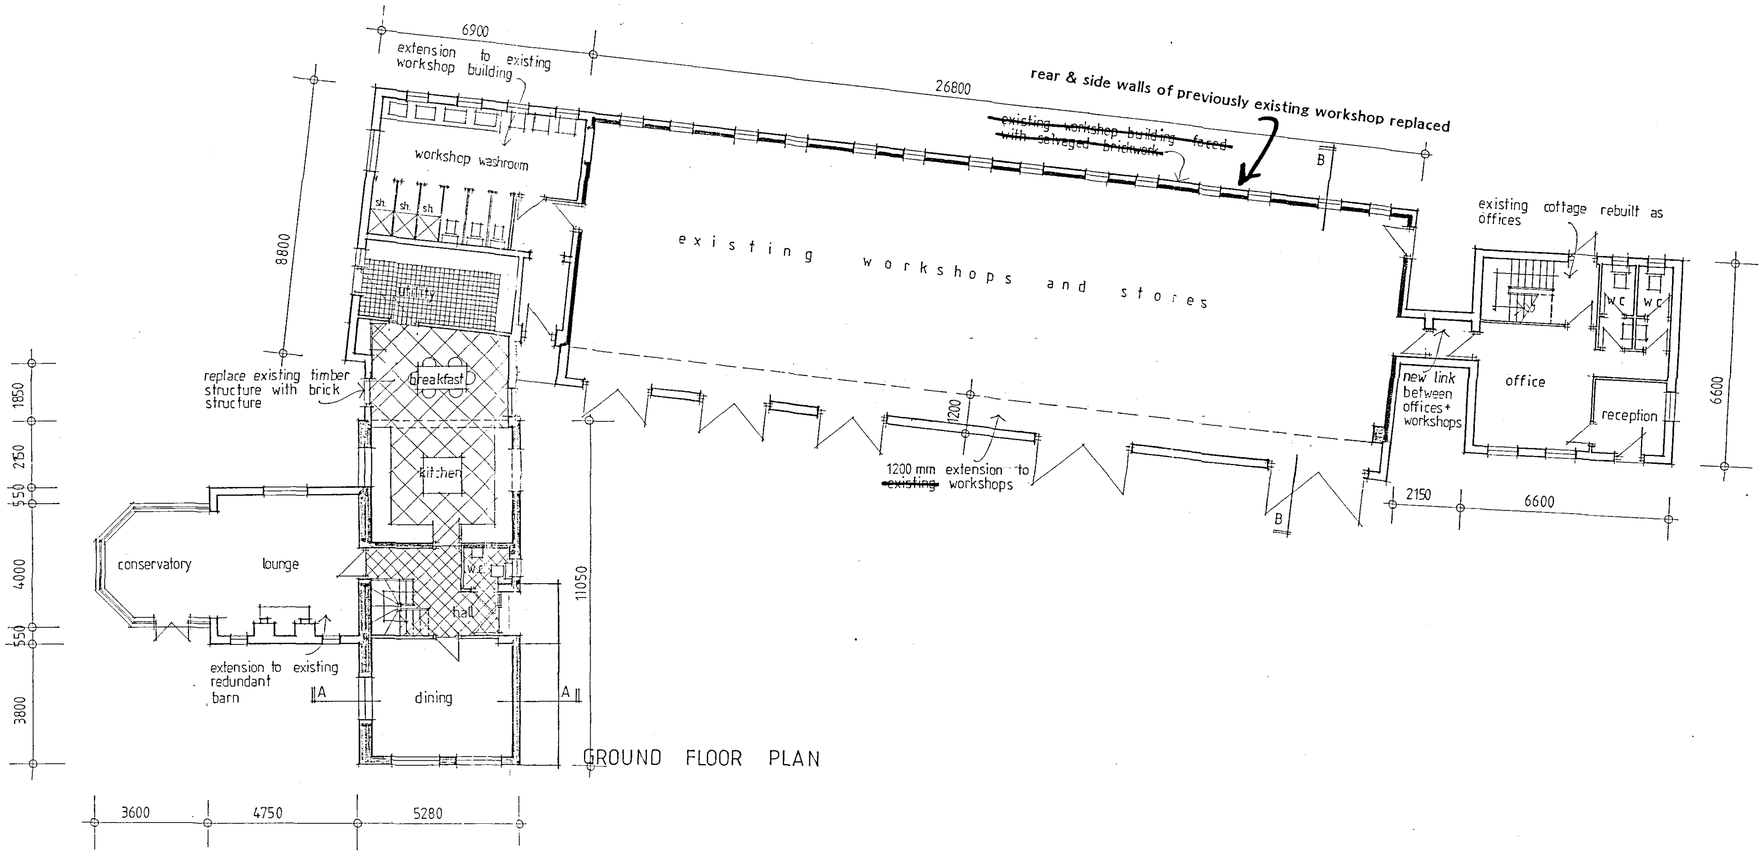

GROUND FLOOR PLAN

TREVOR A CLAY R.I.B.A.
CHARTERED ARCHITECT
14 OLD FENDIKE ROAD
WESTON HILLS
SPALDING
LINCOLNSHIRE PE12 6DD

Project:
PROPOSED BARN CONVERSION,
ALTERATIONS TO WORKSHOPS
REBUILDING EXISTING COTTAGE STRUCTURE
AT CHASE FARM, LONG SUTTON

site & layout plans as presently under construction

Date: 03 June 03	Proj No: 03/117/PA	
Scale: 1:100/500	Drg. No: 003	Rev: A

Planning & Development
31 JAN 2005
Ref: 0119/05