
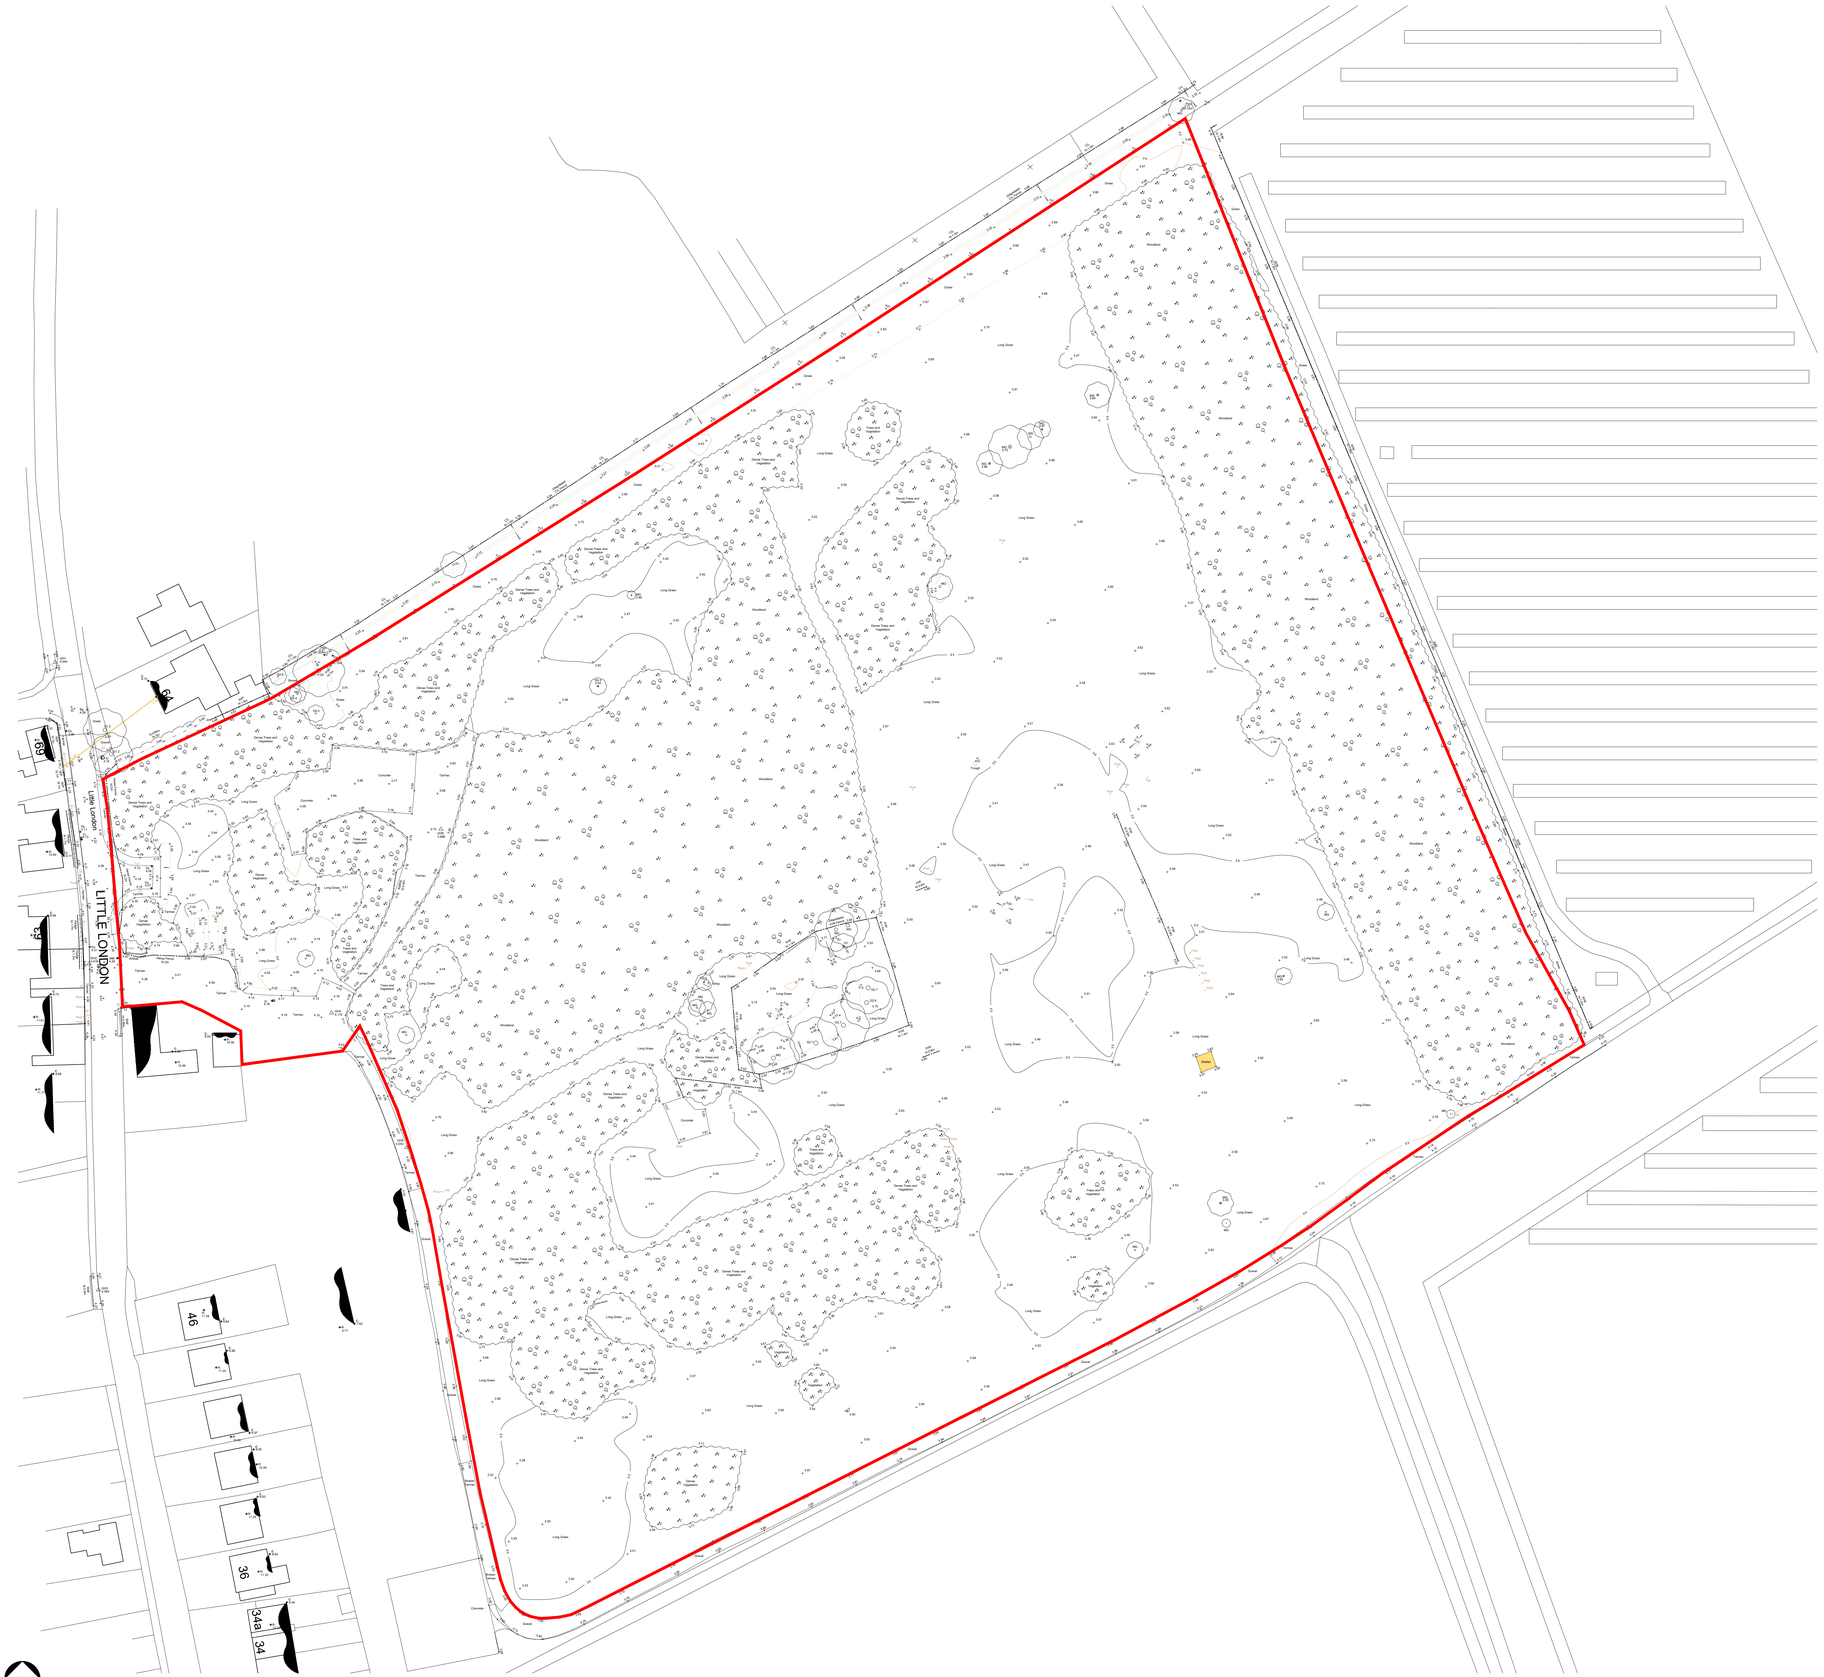


Existing Site Plan
Scale 1:500

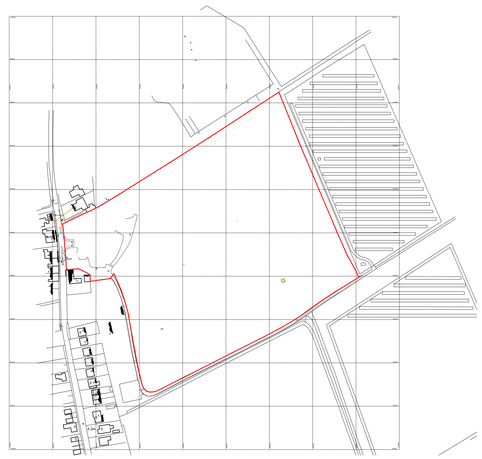

EXISTING LOCATION PLAN
scale 1:2500

Ordnance Survey (c) Crown Copyright 2023.
All rights reserved. Licence number 100022432

-

DRAWING ISSUES AND REVISIONS

Lloyd Design Consultancy | 13 Vickers Lane | Louth | Lincolnshire | LN11 7PX
T 01507 611155 | E | admin@lloyddesignconsultancy.co.uk

ldc LLOYD DESIGN CONSULTANCY

PROJECT :	Residential Development The Old Butterfly Park Long Sutton
DATE :	August 2023
TITLE :	Existing Site Site survey & Location Plan
SCALE	1:500
ORIGINAL SIZE	A0 (Landscape)
DRAWING NUMBER	LDC3963-PL-01

This drawing is the copyright of Lloyd Design Consultancy and must not be reproduced without written consent the contractor is responsible for fitting and setting out all dimensions on site and must report any discrepancies in writing to the architectural consultant any discrepancies. All materials specified on this drawing are to be used in strict accordance with manufacturers written instructions and current codes of practice.

All Details and Specification on this drawing and in relation to this specific project should be read in conjunction with the Architectural Consultants Specification. Lloyd Design Consultancy immediately as we cannot be held responsible for errors resulting from undeclared detail and specification changes