



GROUND FLOOR PLAN
F.A. - 128 m² (not including garage)
Garage F.A. - 29 m²

Total - 157 m²

PROPOSED FLOOR PLAN
Scale 1:100

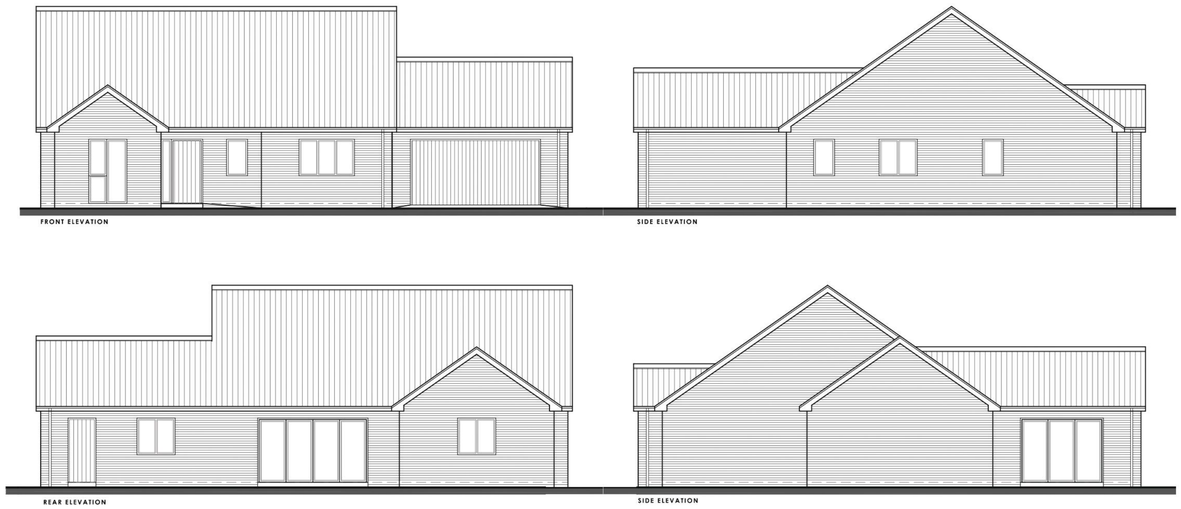

PROPOSED ELEVATION
Scale 1:100

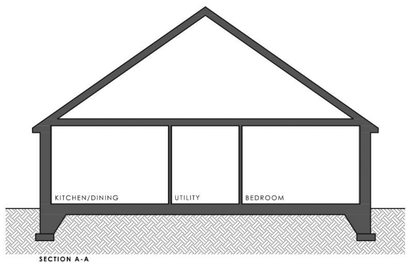

PROPOSED SECTION
Scale 1:100



Material Mix 3
Walls - Buff Brickwork with Grey Engineering Brick Detailing
Roof - Grey Tile



Material Mix 5
Walls - Red Facing Brickwork
Roof - Grey Pantile



Material Mix 7
Walls - White Colour-Through Render
Roof - Grey Tile

MATERIAL MIXES

C	Material Mixes	19.07.2023
B	Additional Materials	07.07.2023
A	Visuals Updated	29.06.2023

DRAWING ISSUES AND REVISIONS

Lincs Design Consultancy | 12 Vickers Lane | Louth | Lincolnshire | LN11 9PJ
T | 01507 611155 E | admin@lincsdesignconsultancy.co.uk

PROJECT	Residential Development The Old Buttetly Park Long Sutton
DATE	June 2023
TITLE	The Blackthorn 3 Bed - 6 Persons
SCALE	As Stated
ORIGINAL SIZE	A1 (Landscape)
DRAWING NUMBER	LDC3963-PL-16C

This drawing is the copyright of Lincs Design Consultancy and must not be reproduced without written consent.The contractor is responsible for taking and checking all dimensions on site prior to commencement and reporting back to the architectural consultant any discrepancies. All materials specified on this drawing are to be used in strict accordance with manufacturers written instructions and current codes of practice.

All Details and Specification on this drawing and in relation to this specific project should be adhered to. If any deviations occur the contractor / client should inform Lincs Design Consultancy immediately as we cannot be held responsible for errors resulting from undeclared detail and specification changes