

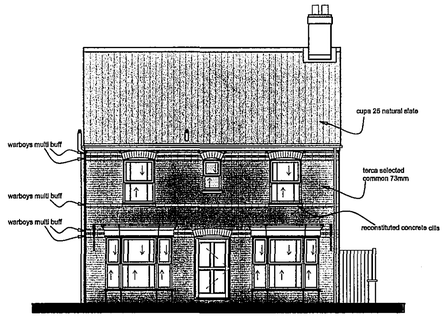



NORTH (FRONT) ELEVATION
scale: 1:100

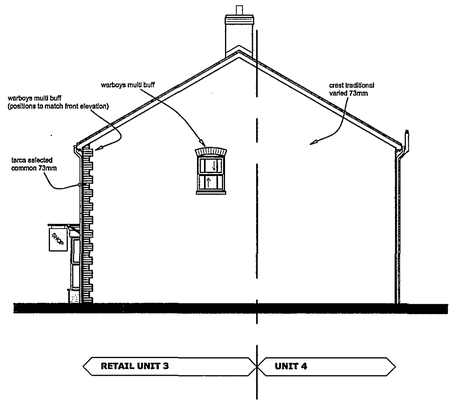


WEST ELEVATION
scale: 1:100

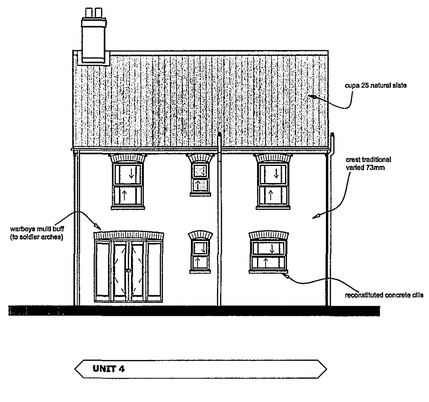


SOUTH (REAR) ELEVATION
scale: 1:100

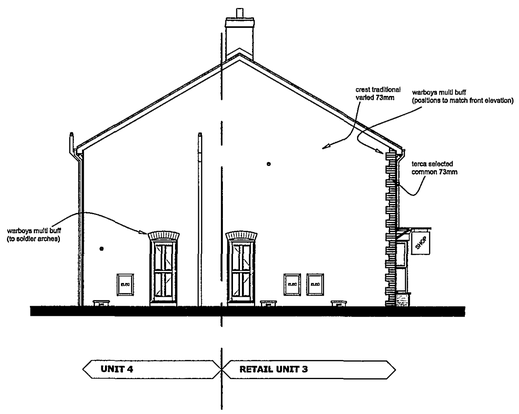


EAST ELEVATION
scale: 1:100

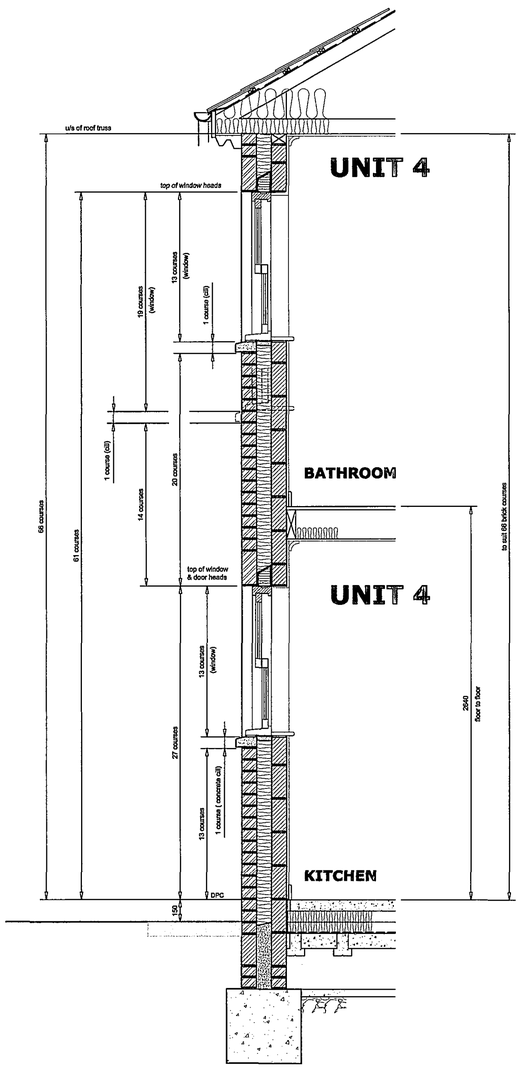


SECTION THRO REAR

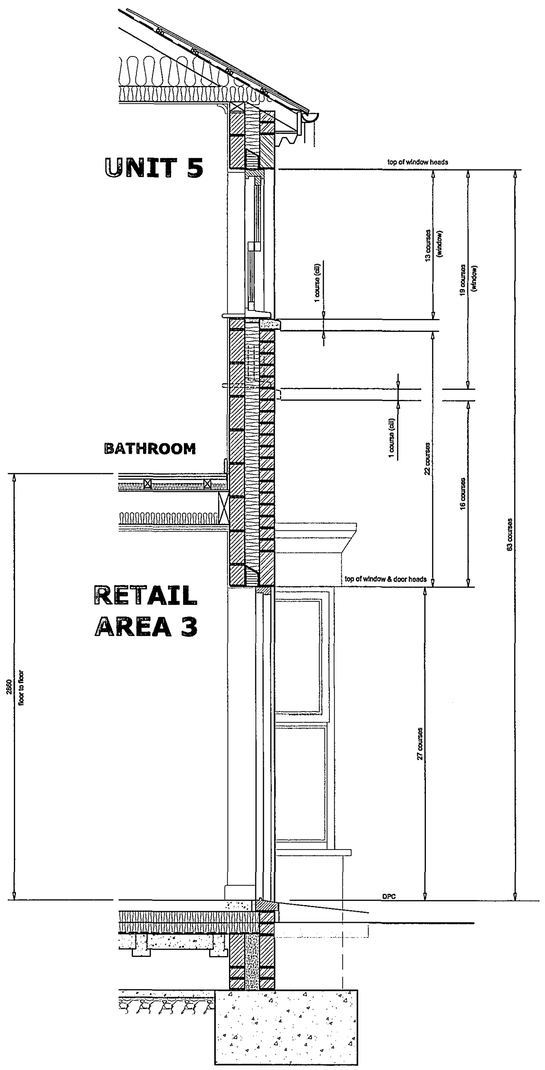

SECTION THRO FRONT

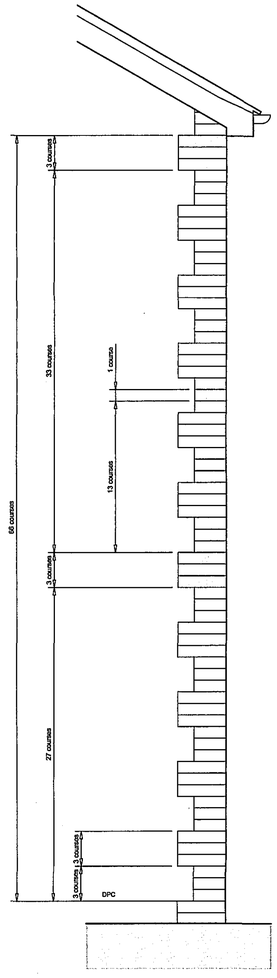

CORNER QUOIN DETAILS

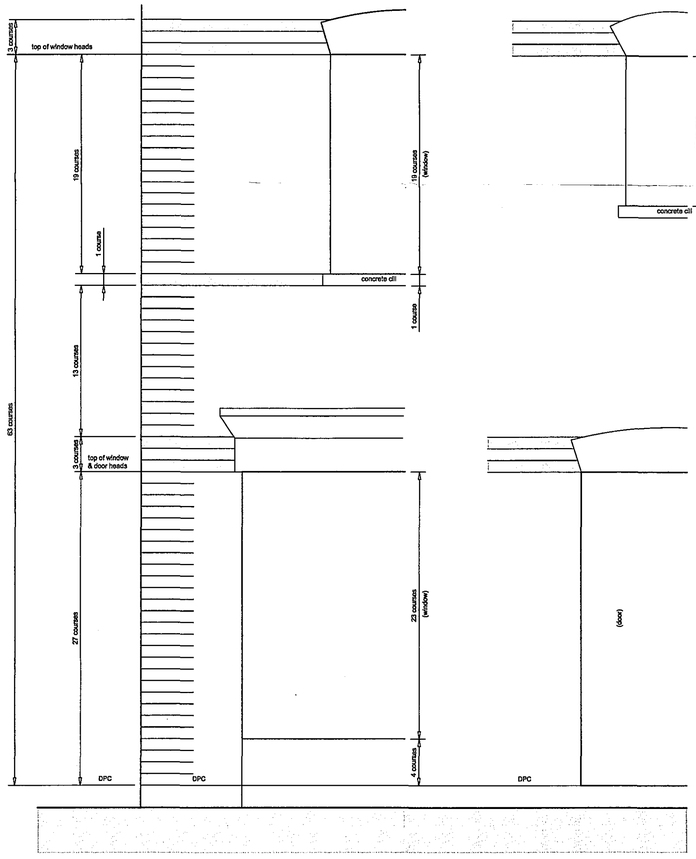

FRONT ELEVATION

SHDC
Planning & Development
12 JUN 2008
Ref: 0129/08

DETERMINED PLAN

Ref 0129/08.
Rec'd 12/6/08.

A	11.06.08	UPDATED	
Revisions			
Preliminary		For Construction	

David Trundley Design Services
Chartered Institute of Architectural Technologists
Selgate Barn, Islington Road, Tilney All Saints, King's Lynn, Norfolk. PE34 4RY
Tel: 01553 617700 Fax: 01553 617874 Email: enquiries@trundleydesign.co.uk

Project Title:
LIBRARY
LONG SUTTON
LINCS

PROPOSED REDEVELOPMENT OF EXISTING LIBRARY BUILDING AND EXTERNAL AREAS

Drawing Title:
POLYCRAMATIC SETTING OUT

Scale:	Date:	Drawn:
1:100, 1:20 @ A1	13.11.07	TB/SJ

Drawing Number:
06-110-200A

Copyright:
This drawing must not be re-issued, loaned or copied without the consent of David Trundley Design Services Limited. Do not scale this drawing, use only figured or grid dimensions. All dimensions to be checked by contractor on site prior to start of works. Any discrepancies are to be notified