This drawing is copyright. Only figured dimensions to be worked to.


Revision




North Elevation




East Elevation

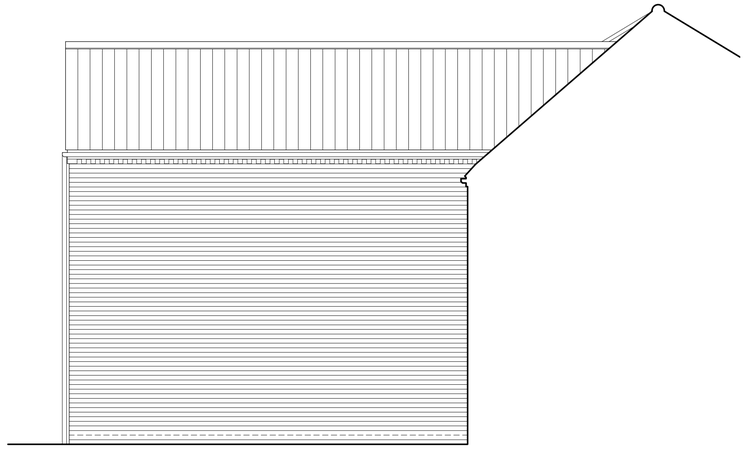

West Elevation

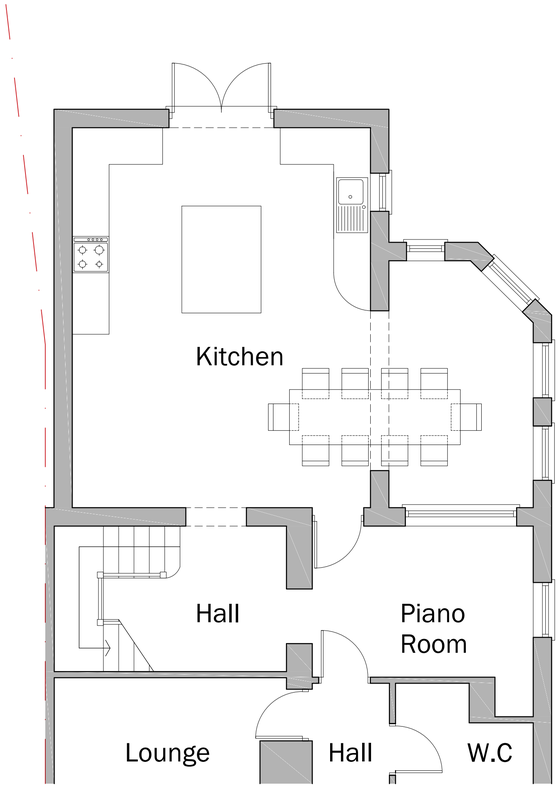

Ground Floor Plan

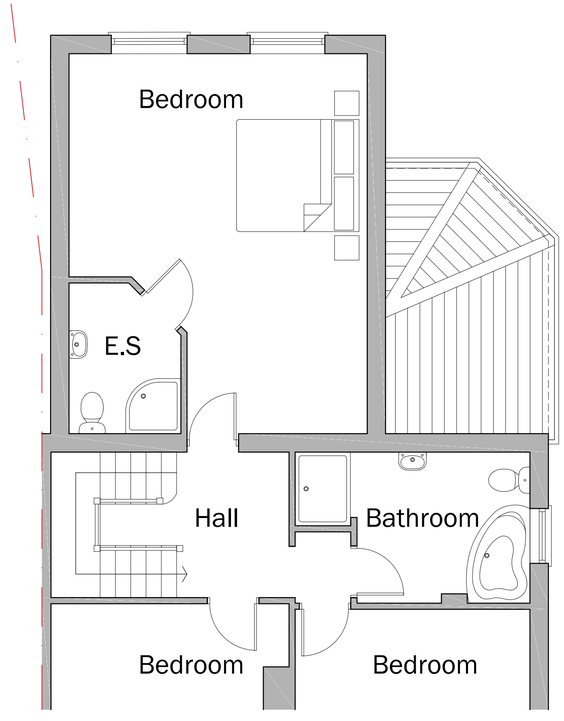

First Floor Plan

North

Issue Status: Planning Application

1m 0 1 2 3

1:50

client
Mr & Mrs E. Blundy

project
Proposed Rear Extension to;
Fen Cottage, 25 Woad Lane
Long Sutton, PE12 9LD

drawing
Existing
General Arrangement

date Feb' 18 | scale 1:50 @ A1

drawn DMW | checked by FIH

BROWN & Co
ARCHITECTURE + PLANNING
Brown & Co. The Atrium, St George's Street, Norwich. NR3 1AB.
Brown & Co Registered Office:
Granta Hall, Finkin Street, Grantham, Lincolnshire, NG31 6QZ.
Registration no: OC302092. Registered in England & Wales. T: 01603 620326.

18	014	02	