This drawing is copyright. Only figured dimensions to be worked to.

Revision


A	Length increased to study, roof light sizes revised and single door configuration revised	DMW	12.2.18
B	East Elevation revised	DMW	12.2.18




East Elevation




North Elevation

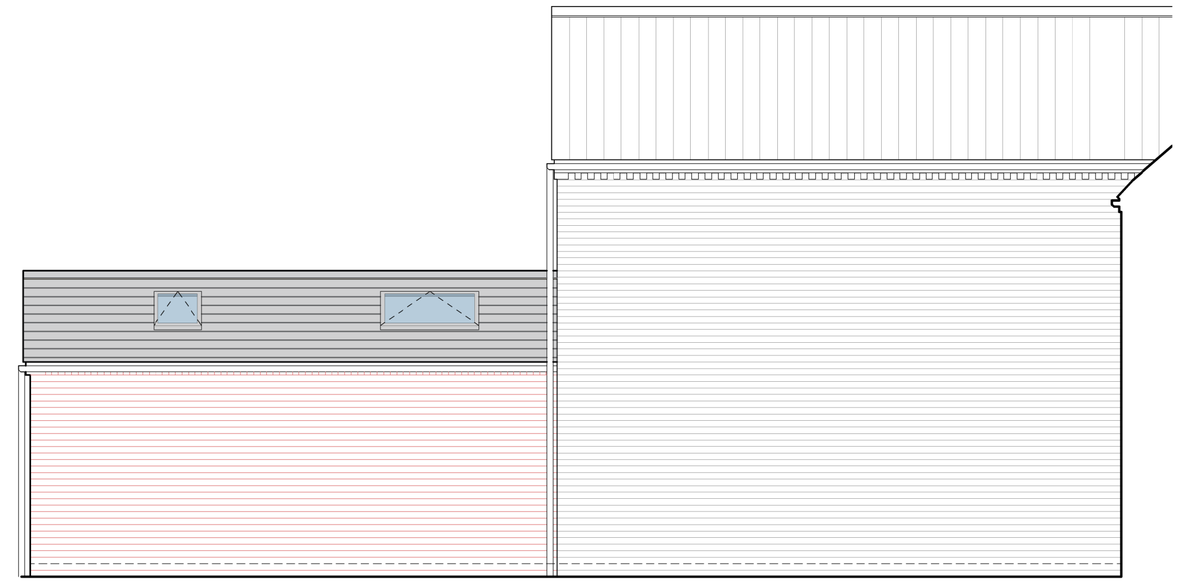

West Elevation

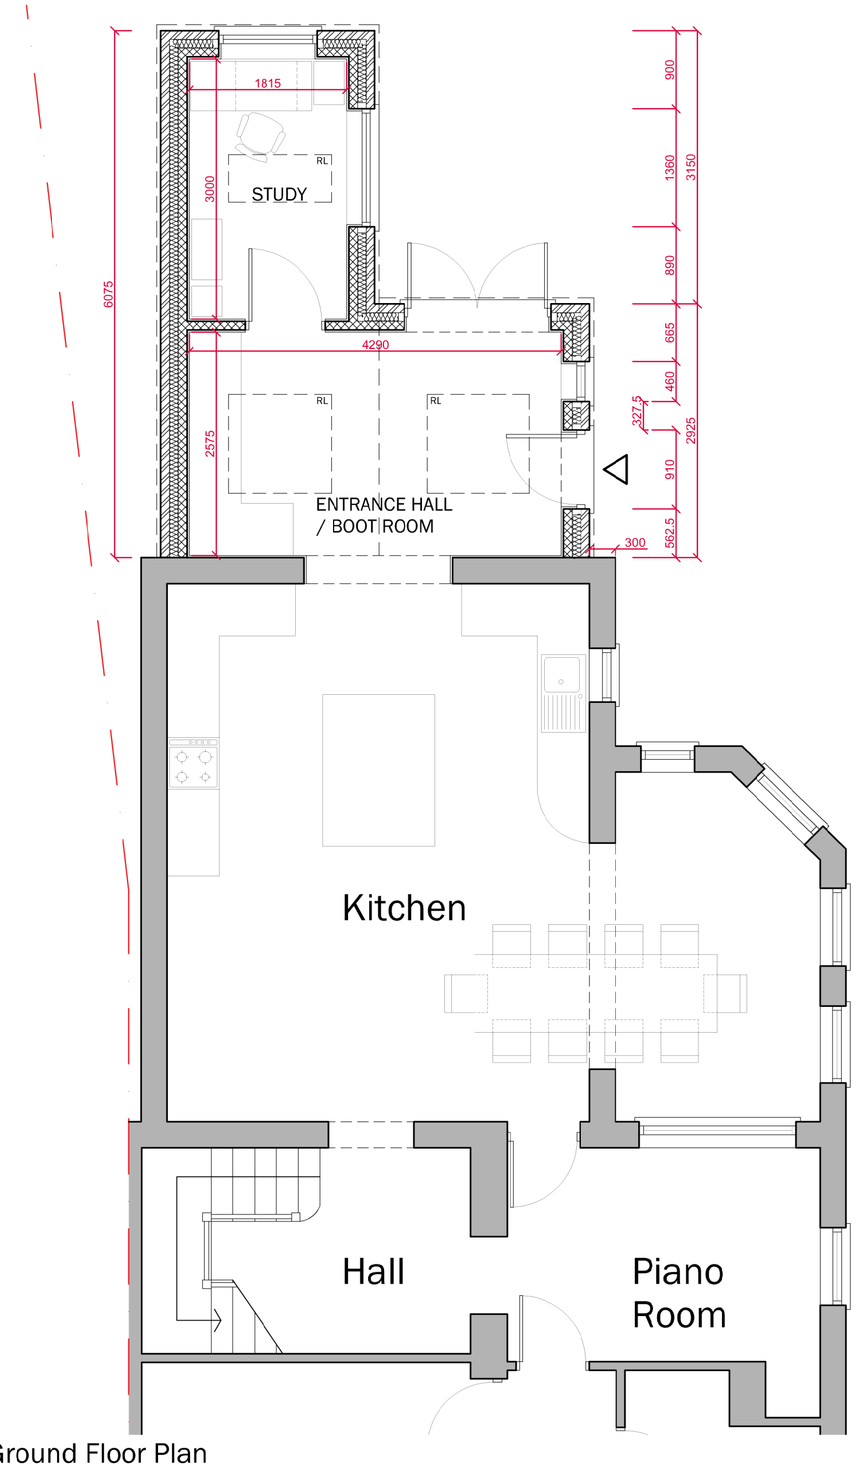

Ground Floor Plan

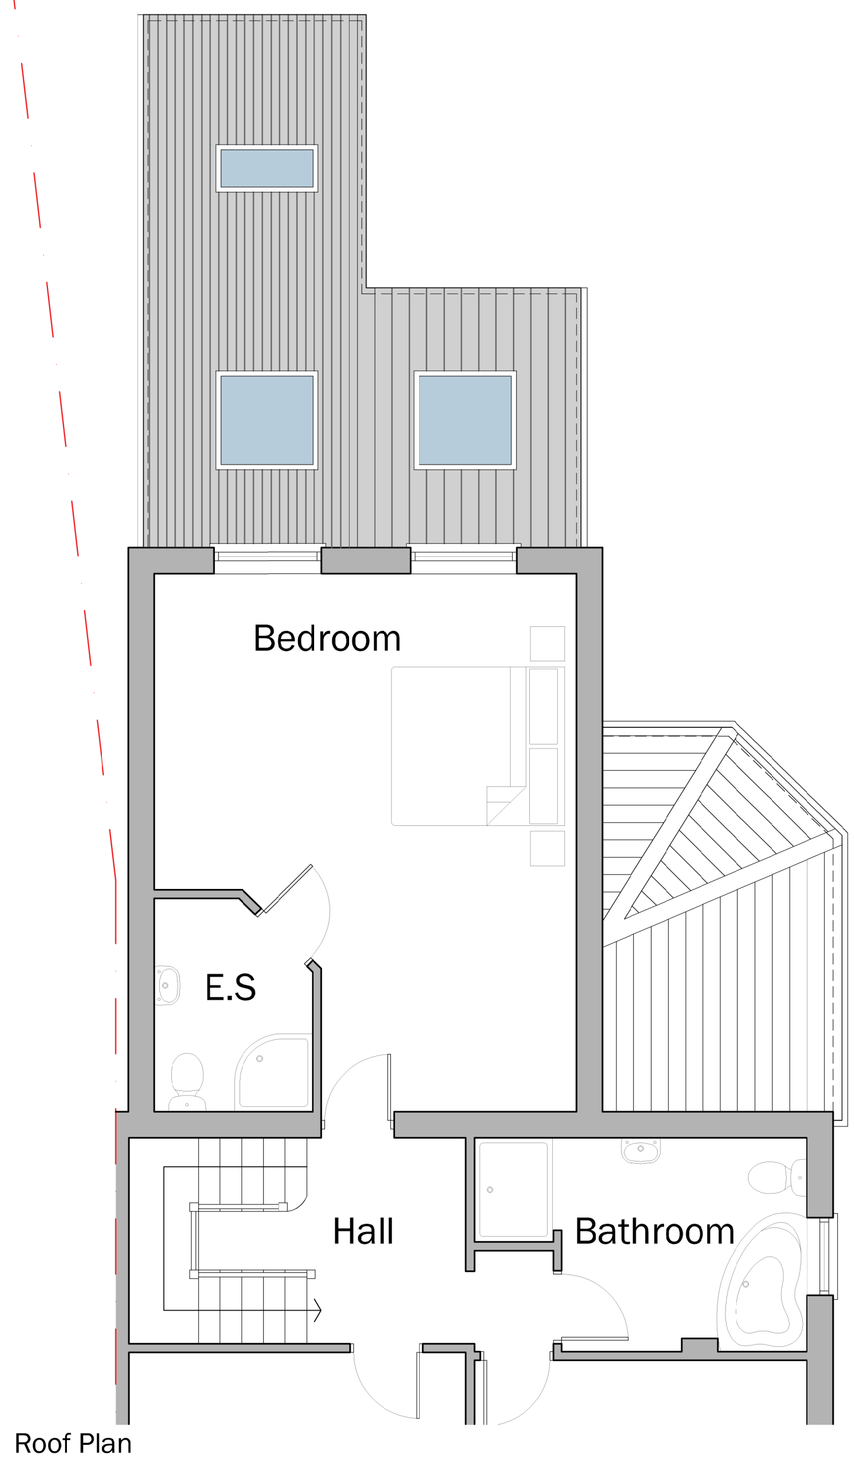

Roof Plan



Map data shown may contain Ordnance Survey ® products supplied by Pear Technology Services Ltd;
© Crown Copyright and database rights from date shown above Ordnance Survey ® licence number 100023148

Site Plan

Materials

Roof
- Slate roof to match porch
- Velux Roof lights

Walls
- Red facing bricks to match exisitng

Windows & Doors
- White timber with Georgian bar detail.
- Re-use existing UPVC patio doors within extension

Issue Status: Planning Application

1m 0 1 2 3
1:50

client
Mr & Mrs E. Blundy

project
Proposed Rear Extension to;
Fen Cottage, 25 Woad Lane
Long Sutton, PE12 9LD

drawing
Proposed
General Arrangement

date	scale
Feb' 18	1:50, 1:500 @ A1
drawn: DMW	checked by: FIH

BROWN & CO
ARCHITECTURE + PLANNING
Brown & Co, The Atrium, St George's Street, Norwich. NR3 1AB.
Brown & Co Registered Office:
Granta Hall, Finkin Street, Grantham, Lincolnshire, NG31 6QZ.
Registration no: OC302092. Registered in England & Wales. T: 01603 620326.

18	014	05	B