

Existing bungalow
1 Dick Turpin Way

Proposed Two Storey Mono-slope slab side to rear boundary of existing bungalow

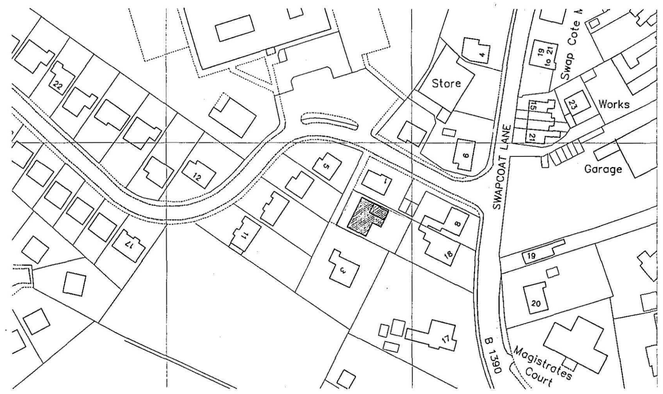

Location Plan
scale 1:1250

REPRODUCED FROM THE 1/1250 SCALE ORDNANCE SURVEY MAP UNDER LICENSE BY PERMISSION OF THE CONTROLLER OF HER MAJESTY'S STATIONERY OFFICE
CROWN COPYRIGHT RESERVED
PLAN FOR INDENTIFICATION PURPOSES ONLY

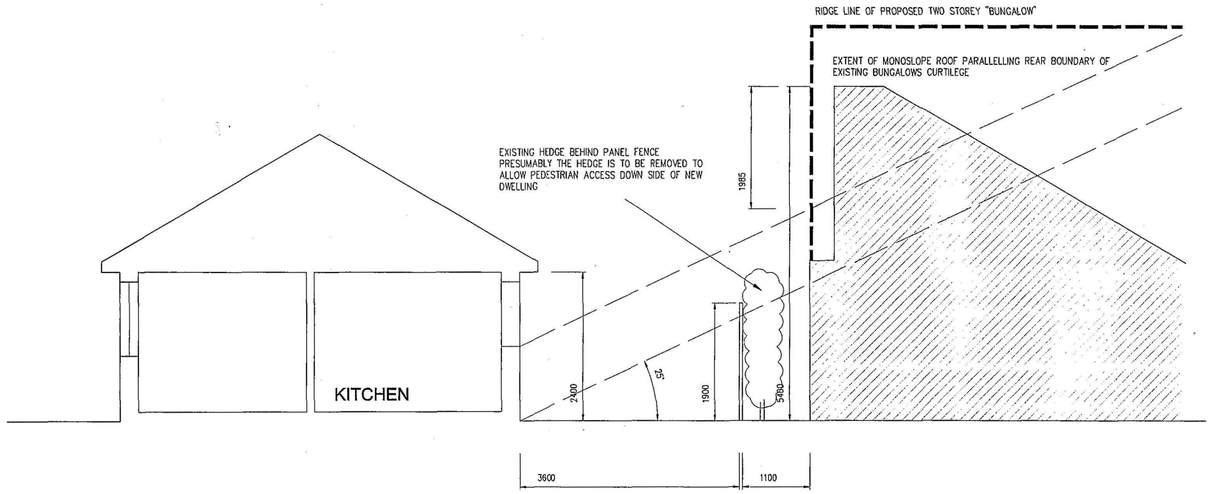

SECTION



Block Plan
scale 1:500

AMENDMENTS

A

L. A. Building Design
Architectural and Surveying Practice
55 Hannam Boulevard
Spalding
Lincolnshire PE11 1LB
Telephone/Fax: Spalding (01775) 711427

Peter S Lithgow MCIOB MCIAT
Member of the Chartered Institute of Building and
Member of the Chartered Institute of Architectural Technologists

project
OBJECTION TO DWELLING OFF Dick Turpin Way, Long Sutton, Near Spalding, Lincolnshire.

client
MRS J A TAYLOR

drawing
SITE PLAN, BLOCK PLAN AND SECTION

date	scale(s)
February 2008	1:50 1:500 1:1250
drawn by	checked
Peter Lithgow	PSL
job no	drawing no
07/30	01