

©Design Copyright reserved. Written consent must be obtained before copying or reproducing this drawing. Do not scale from this drawing, use dimensioned figures only. Contractors are responsible for taking and checking site dimensions. Any discrepancy must be reported to the designer immediately.

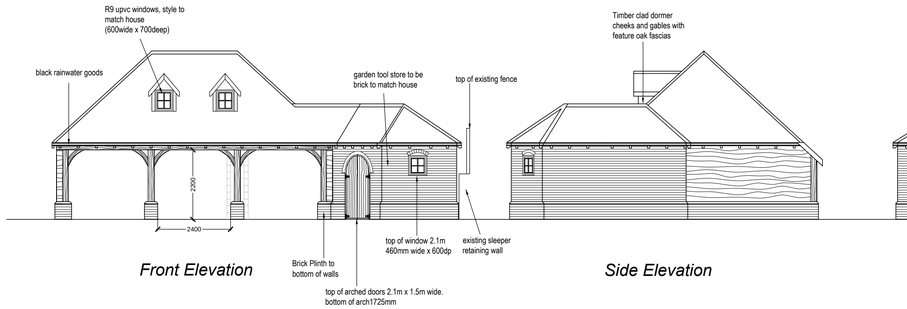


Front Elevation


Side Elevation

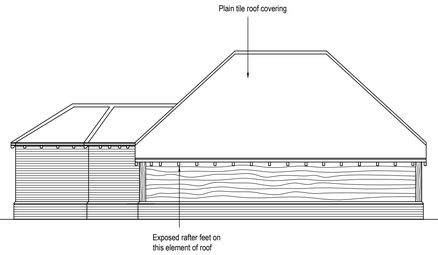


Rear Elevation

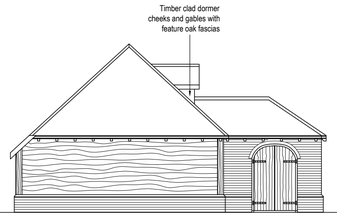


Side Elevation

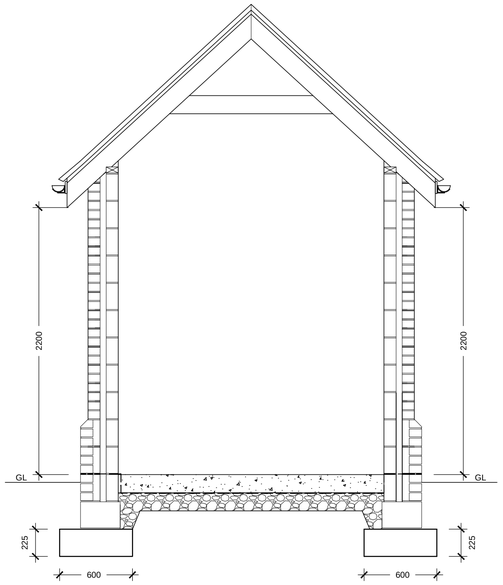


Section thro garden store : 1/25scale

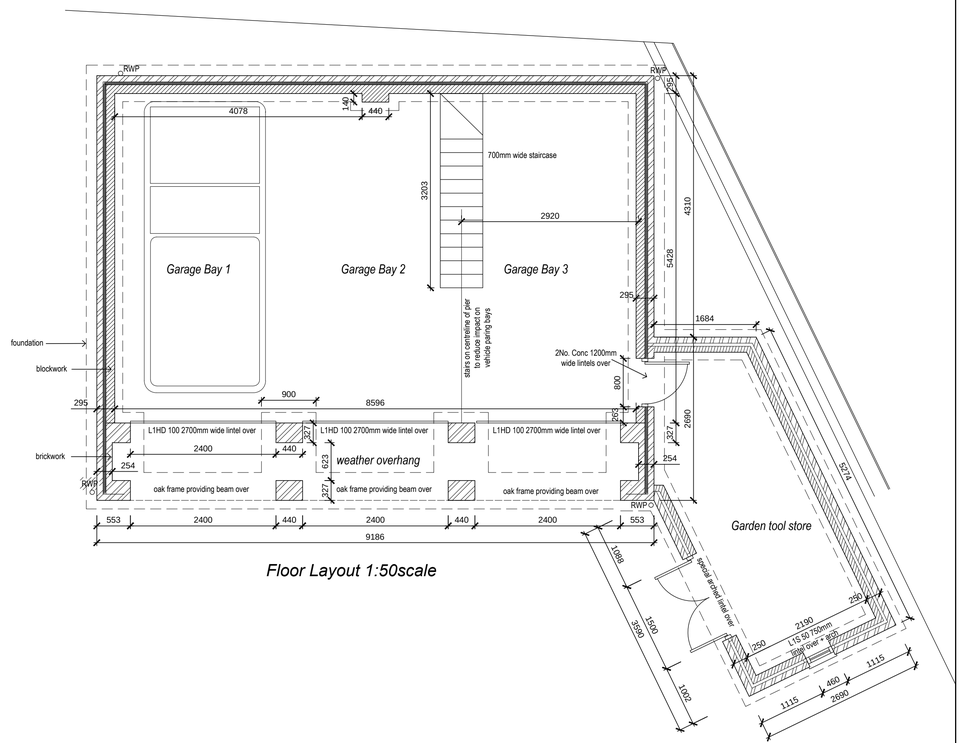

Floor Layout 1:50scale

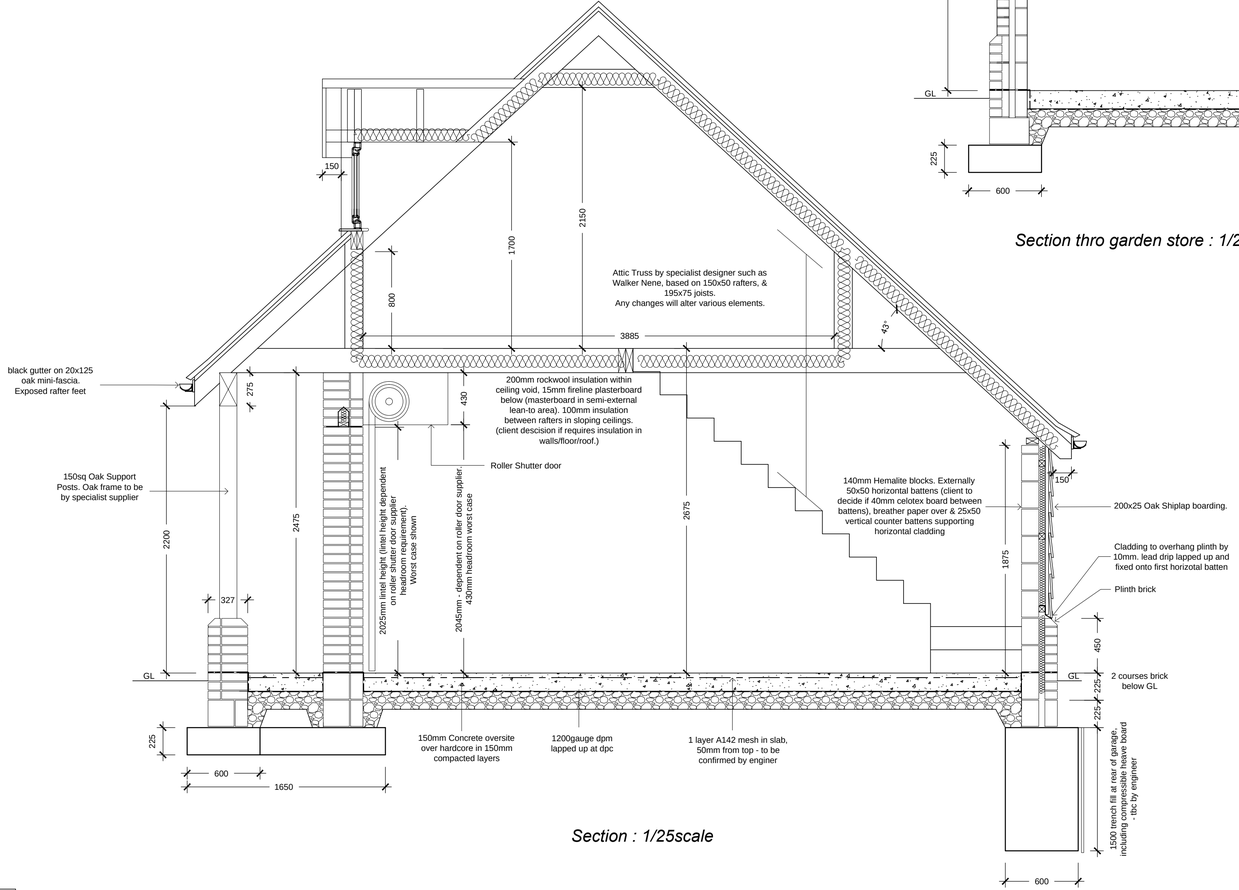

Section : 1/25scale

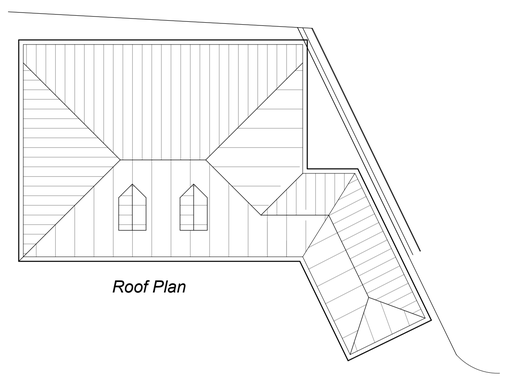

Roof Plan

Rev.	Date
B - Garden store added on side of garage	17.02.18
A - 140mm inner leaf identified	20.11.17

Client: Mr D Franklin

Scale: as shown@A1

Date: Sept 2017

Project: Proposed Garden tool store to side of garage between 42 Daniels Gate 77 Little London Long Sutton PE12 9LF

Drawing No.: DF-07/15 BR004-B

Title: Garage

Revision:

A1