




EXISTING NORTH ELEVATION

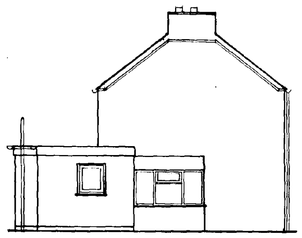


EXISTING WEST ELEVATION

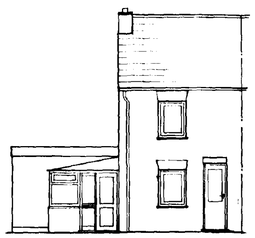


EXISTING SOUTH ELEVATION

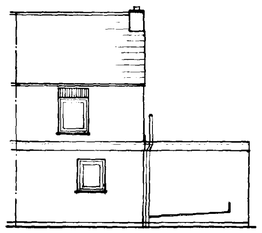

WEST ELEVATION (AS EXISTING)

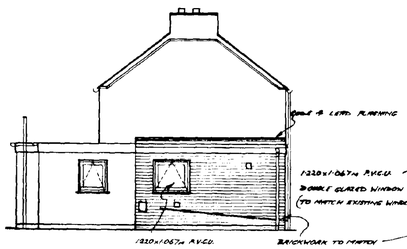


PROPOSED WEST ELEVATION

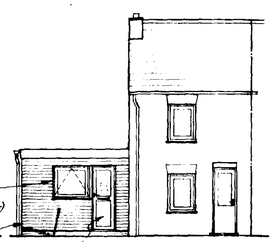



PROPOSED SOUTH ELEVATION

BLOCK PLAN

SCALE 1:200

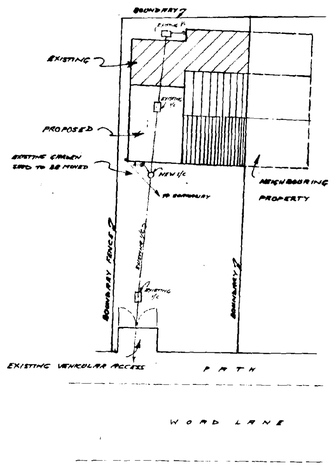


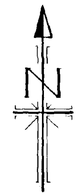

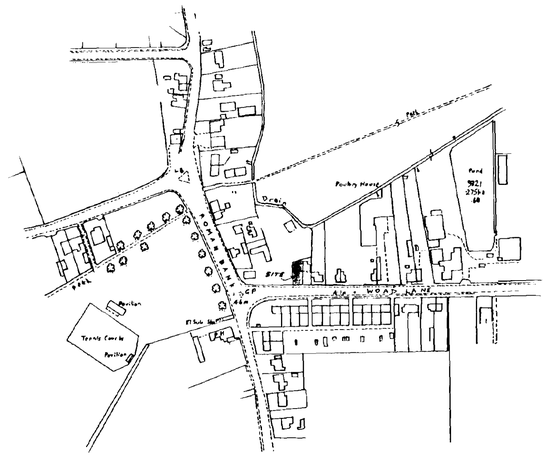


LOCATION PLAN

SCALE 1:2500

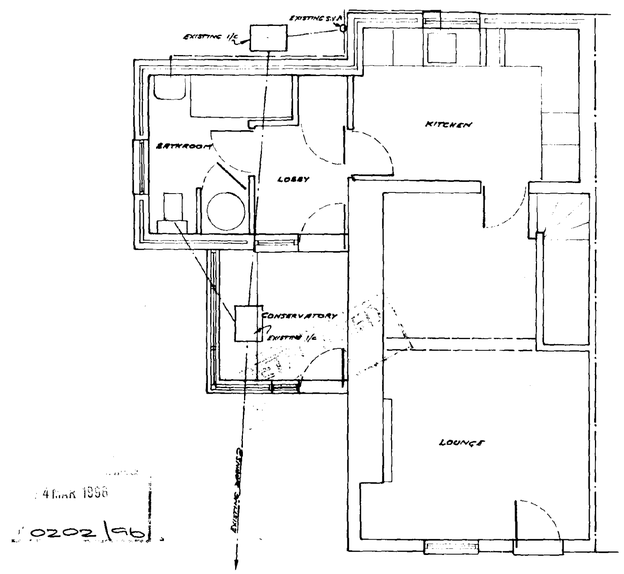

4 MAR 1996
0202/96


EXISTING GROUND FLOOR PLAN

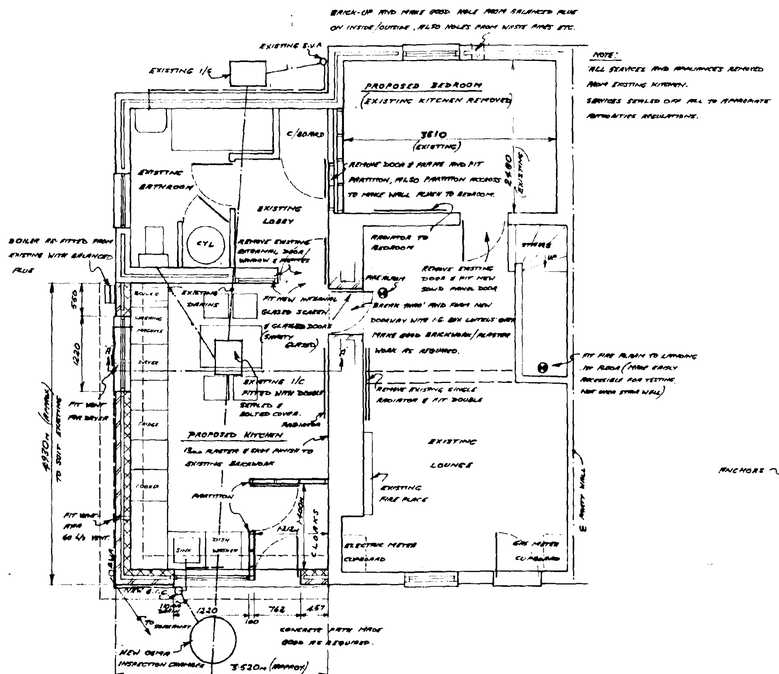


PROPOSED GROUND FLOOR PLAN

NOTE:
ALL SERVICES AND APPLIANCES REMOVED FROM EXISTING KITCHEN.
SERVICES CAPPED OFF ALL TO APPROPRIATE AUTHORITIES REGULATIONS.

This Drawing To Be Read In Conjunction With Construction Notes Sheet No 9611/2

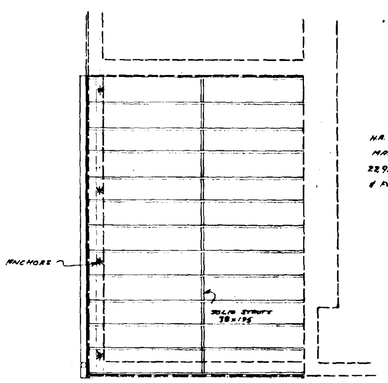

ROOF STRUCTURE PLAN

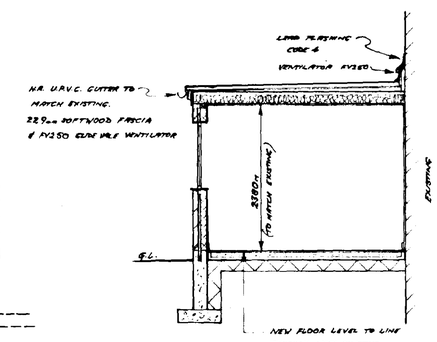

SECTION THRO' A-A

Proposed Kitchen Extension & Alterations At
1, Woad Lane, Long Sutton, Nr Spalding, Lincs For Mr & Mrs P. Groves

Scale 1:100 & 1:50 Drawing No 9611/1 Date: Feb '96