
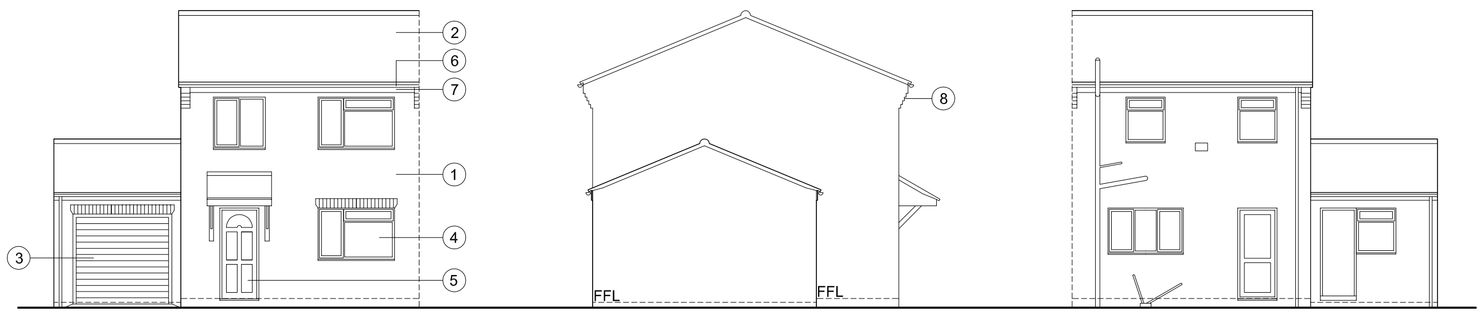


South East Elevation (1:100)

South West Elevation (1:100)

North West Elevation (1:100)

0 1 2 3 4 5m

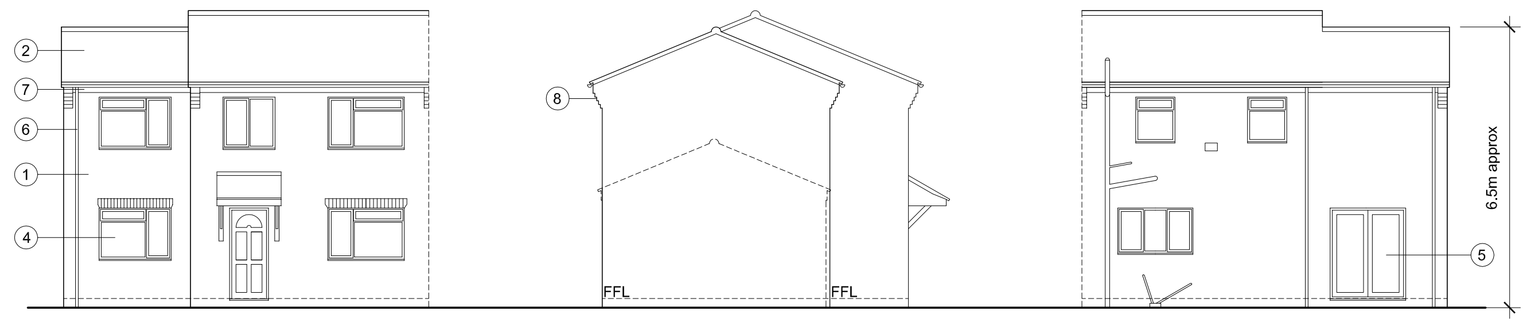

South East Elevation (1:100)

South West Elevation (1:100)

North West Elevation (1:100)

0 1 2 3 4 5m

All dimensions to be verified on site by Main Contractor before the start of any shop drawings or work whatsoever either on their own behalf or that of sub-contractors.

Report any discrepancies to the Contract Administrator at once.

This drawing is to be read with all relevant Architect's and Engineer's drawings and other relevant information.

Andrew M Wright Ltd. Registered in England & Wales No. 9399024. Registered office: 22 Church Street, Holbeach, Spalding, Lincs. PE12 7LL

LEGEND: DO NOT SCALE

Legend to materials:-

1 = Facing brick

2 = Concrete roof tiles

3 = Metal garage door


4 = Upvc windows

5 = Upvc doors


6 = Plastic rainwater goods

7 = Upvc fascia


8 = Corbelled brick detail

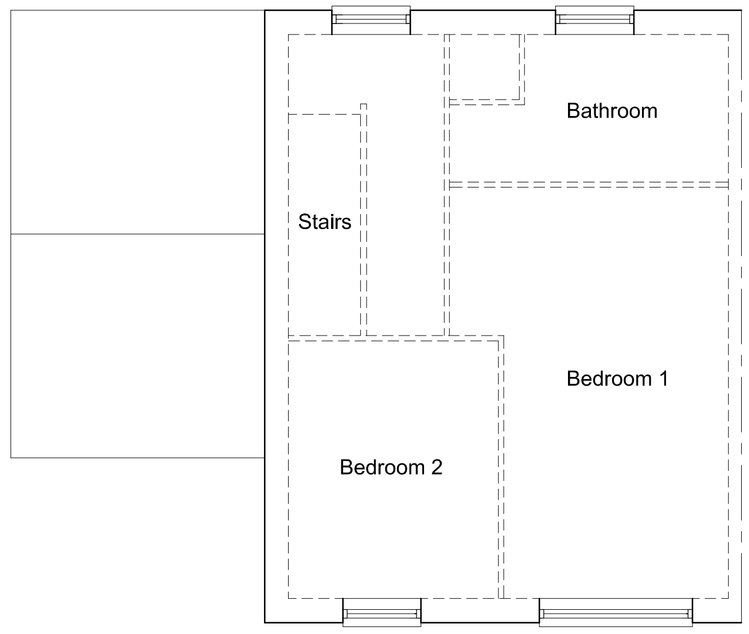

First Floor Plan (1:50)

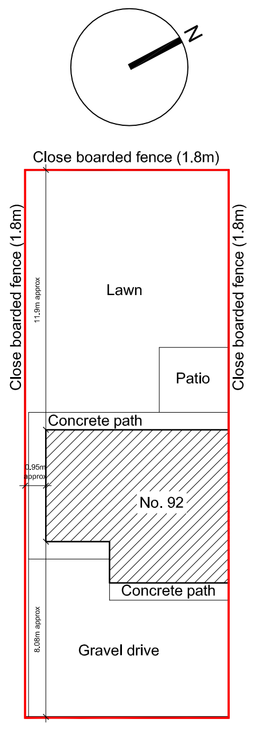


Block Plan (1:200)

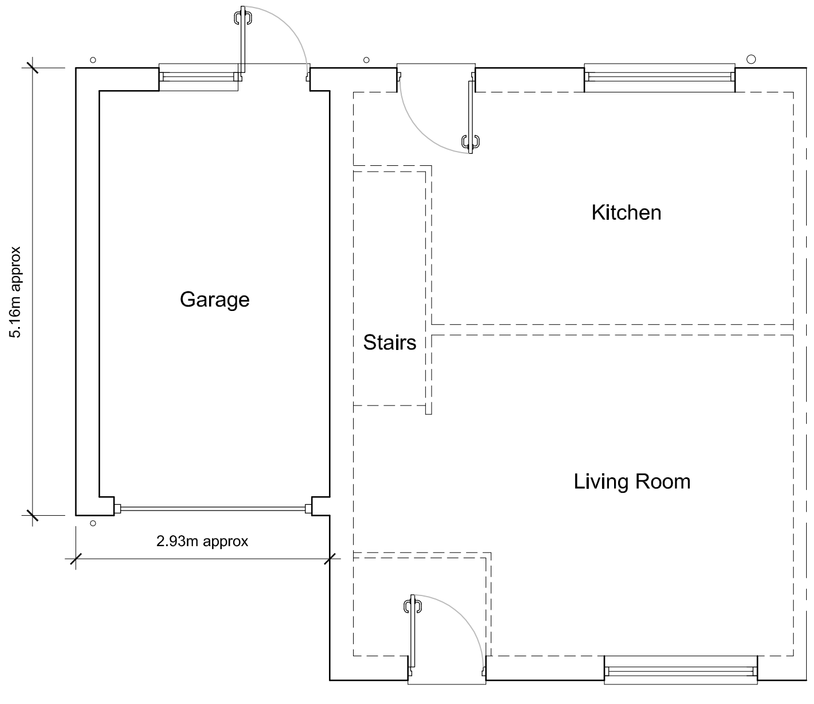


0 1 2 3 4 5m

Ground Floor Plan (1:50)

Existing

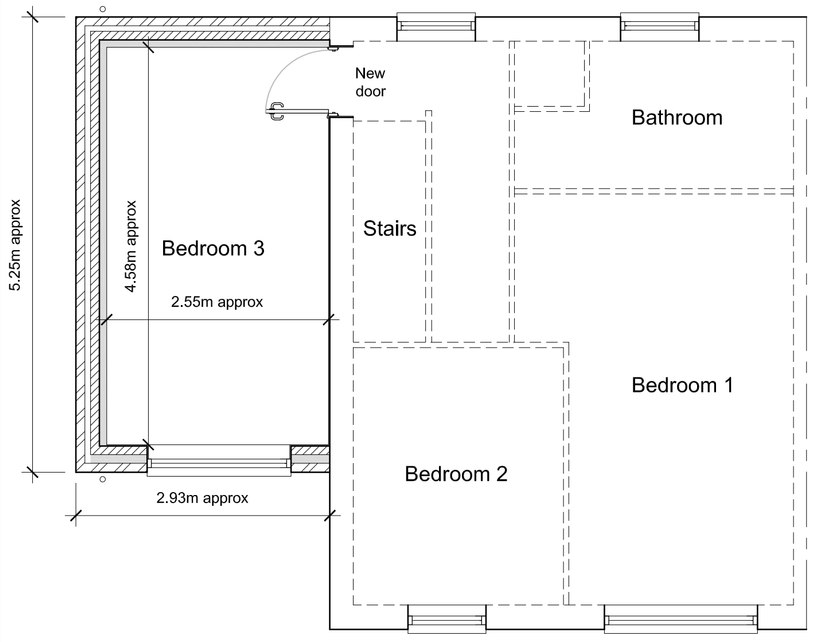


First Floor Plan (1:50)

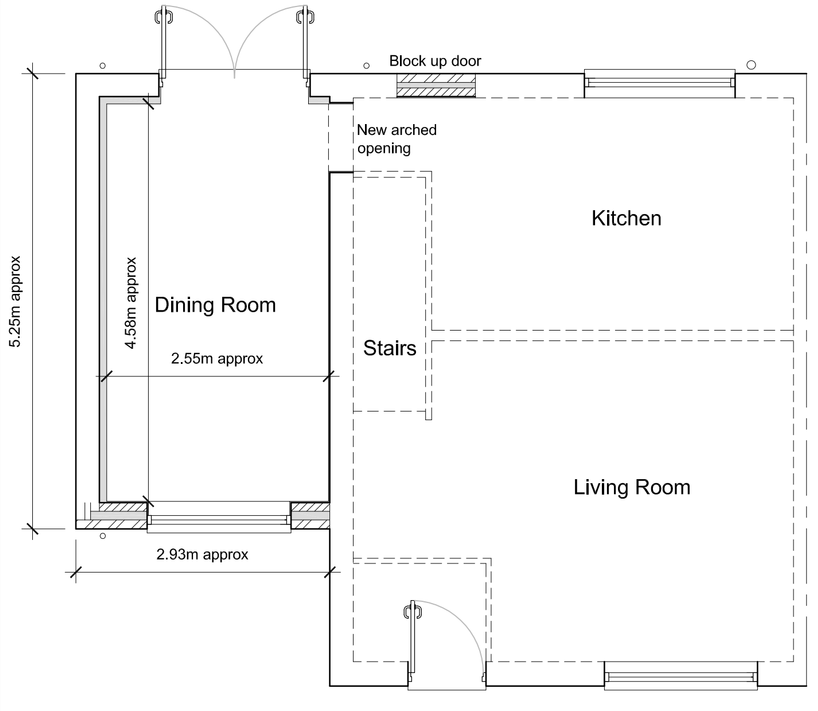


0 1 2 3 4 5m

Ground Floor Plan (1:50)

Proposed

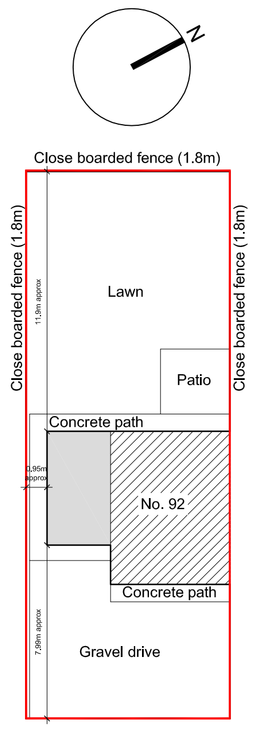

Block Plan (1:200)

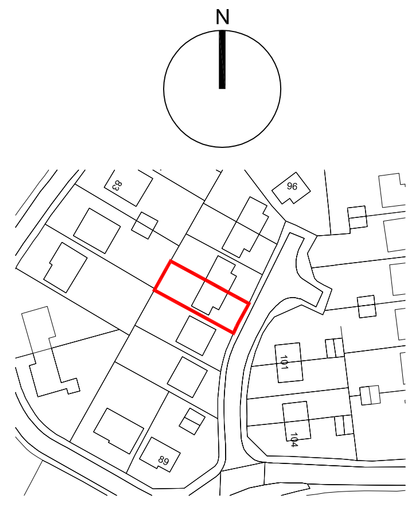

Location Plan (1:1250)

P1	29.02.16	Planning Issue	AMW	AMW
D1	26.02.16	Draft Issue	AMW	AMW
Revision:	Date:	Description:	Drw:	Chk:

ANDREW M WRIGHT LTD

CHARTERED ARCHITECT

26 Joys Bank, Holbeach St Johns, Spalding, Lincs, PE12 8SD
Telephone: 01406 540573 Mobile: 07940 914778

Project:
92 Woodlands
Long Sutton
Spalding
Lincs

Drawing Title:
Existing & Proposed Plans & Elevations

Client:
Mr & Mrs N Hook

Drawn:	Checked:	Date:	Scale:	Paper Size:
AMW	AMW	26.02.16	As shown	A1

Job No.:	Dwg No.:	Stage:	Revision:
011603	PD01	Planning	P1