
PROJECT. PROPOSED NEW GARDEN ROOM
SITE: 120 LONDON ROAD
LONG SUTTON
CLIENTS. MR & MRS HOWARD

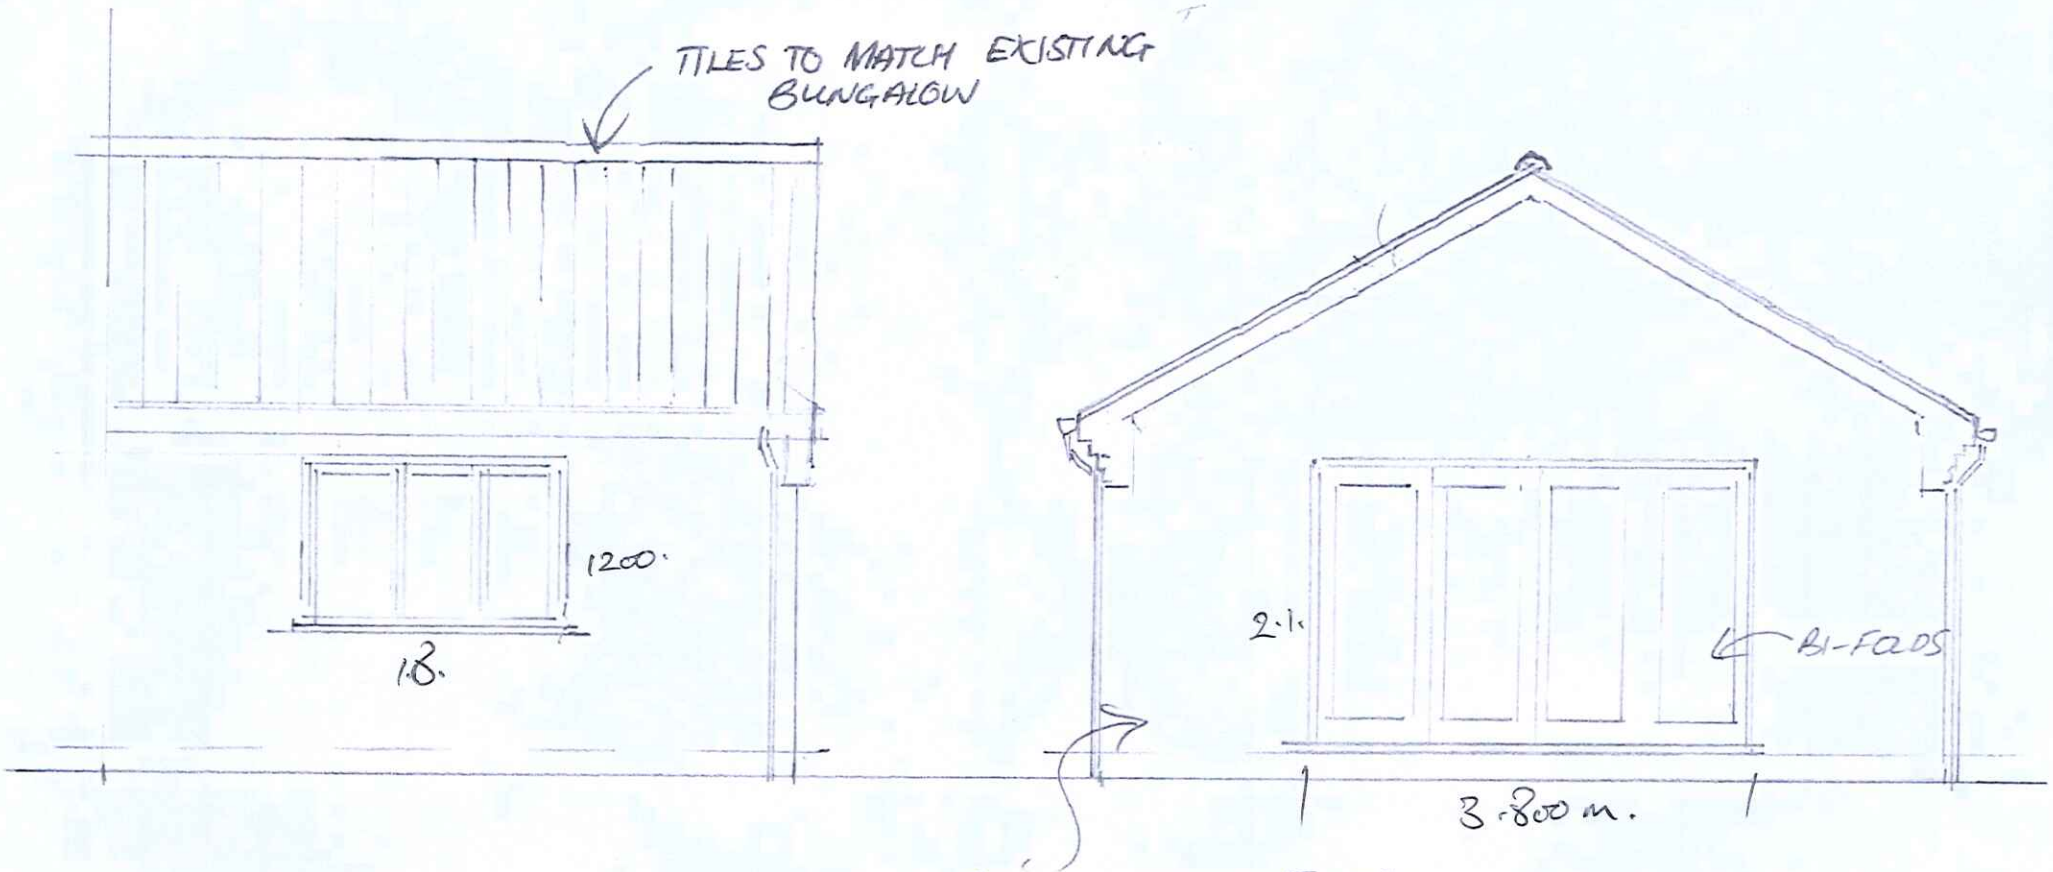

SIDE ELEVATION (ONTO DRIVEWAY)

REAR ELEVATION (ONTO GARDEN)

SCALE 1:50