
CLIENT	MISS G. CLARK
ADDRESS	70 SEAGATE ROAD
ADDRESS	LONG SUTTON
	PROPOSED EXTENSION

CB DESIGN GROUP
ARCHITECTURAL & PLANNING SERVICES
NFU Buildings
Cornelgate
Spalding
Lincolnshire
PE12 6ET
Tel: 01775 722241
Fax: 01775 769988


SCALE : 1:50	Date :	Drawn By :
Drawing No. 1070-06-3	Revision Nos.	

SURVEY

DETERMINED PLAN

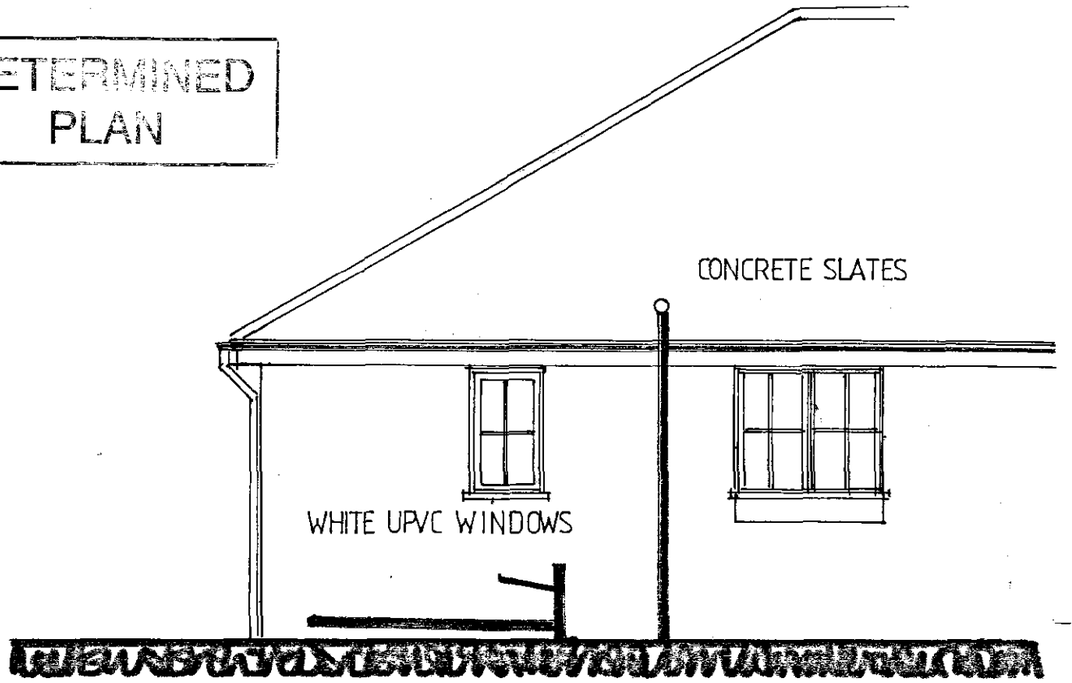


PART SOUTH ELEVATION

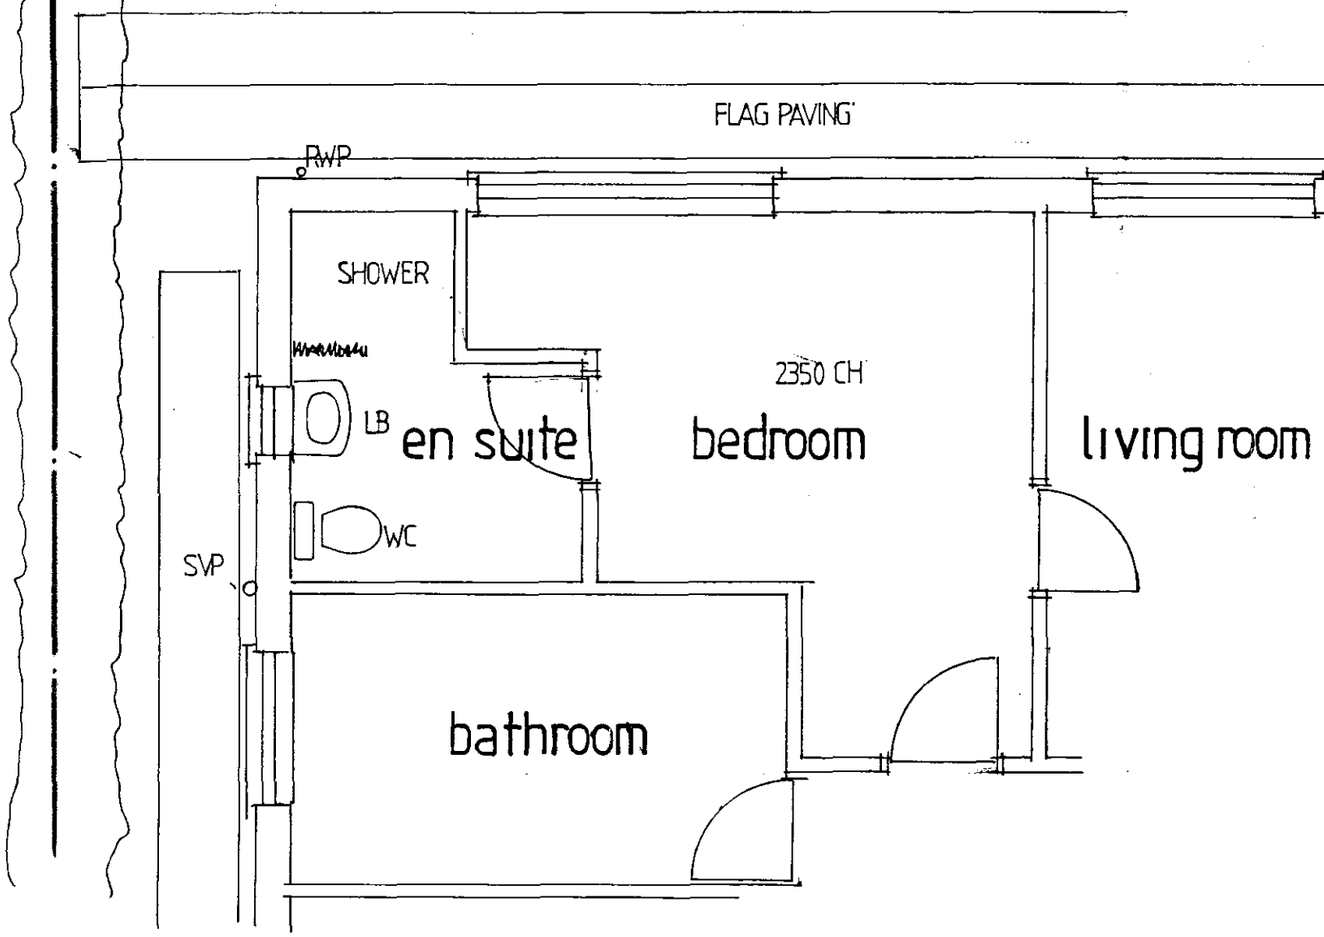

FLOOR PLAN 1:50

242/06

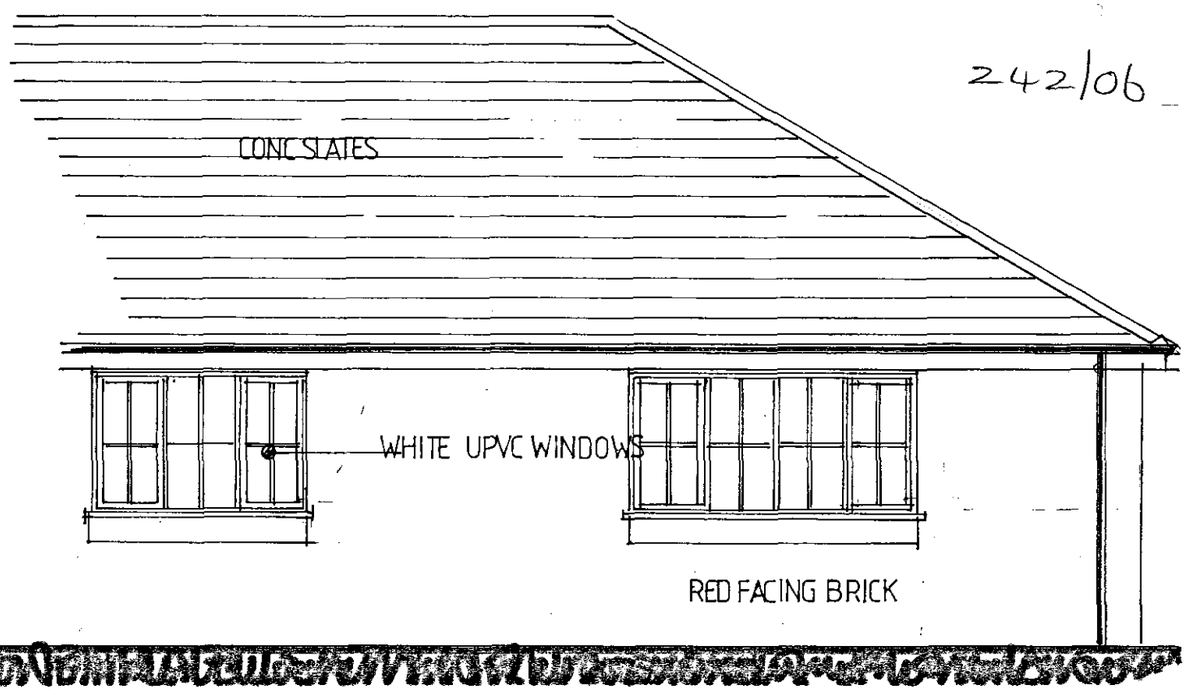

PART WEST ELEVATION