Notes

Measurements
Do not scale from this drawing.
All measurements should be checked against on site conditions and any discrepancies should be brought to the attention of the Robert Doughty Consultancy.


CDM 2015
This drawing is for illustrative purposes and/or obtaining the relevant planning permission only. It should not be used for construction and



NORTH ELEVATION



SOUTH ELEVATION

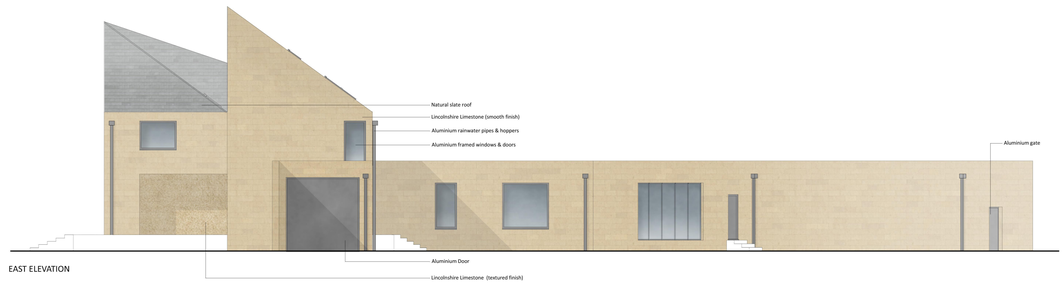

EAST ELEVATION



WEST ELEVATION



SITE SECTION

0 1 2 3 4 5m

Rev	By	Notes	Date

rdc
Robert Doughty Consultancy

32 High Street, Helpringham
Sleaford, Lincolnshire NG34 0RA

Tel: 01529 421646
Fax: 01529 421358
Email: admin@rdc-landplan.co.uk
Web: www.rdc-landplan.co.uk

Client: Mr. G. Franklin		
Project: Pear Tree Farm, Long Sutton		
Drawing title: Proposed Elevations & Section		
Drawing No: 1185-2_PL_GA01	Rev: -	Drawn: CS/ WW
Scale: 1:100 @ A0	Date: 02.03.18	Checked: CS