
Notes

Measurements
Do not scale from this drawing.
All measurements should be checked against on site conditions and any discrepancies should be brought to the attention of the Robert Doughty Consultancy.

CDM 2015
This drawing is for illustrative purposes and/or obtaining the relevant planning permission only. It should not be used for construction and accordingly, risk identification under the Construction (Design & Management) Regulations 2015 has not been undertaken.

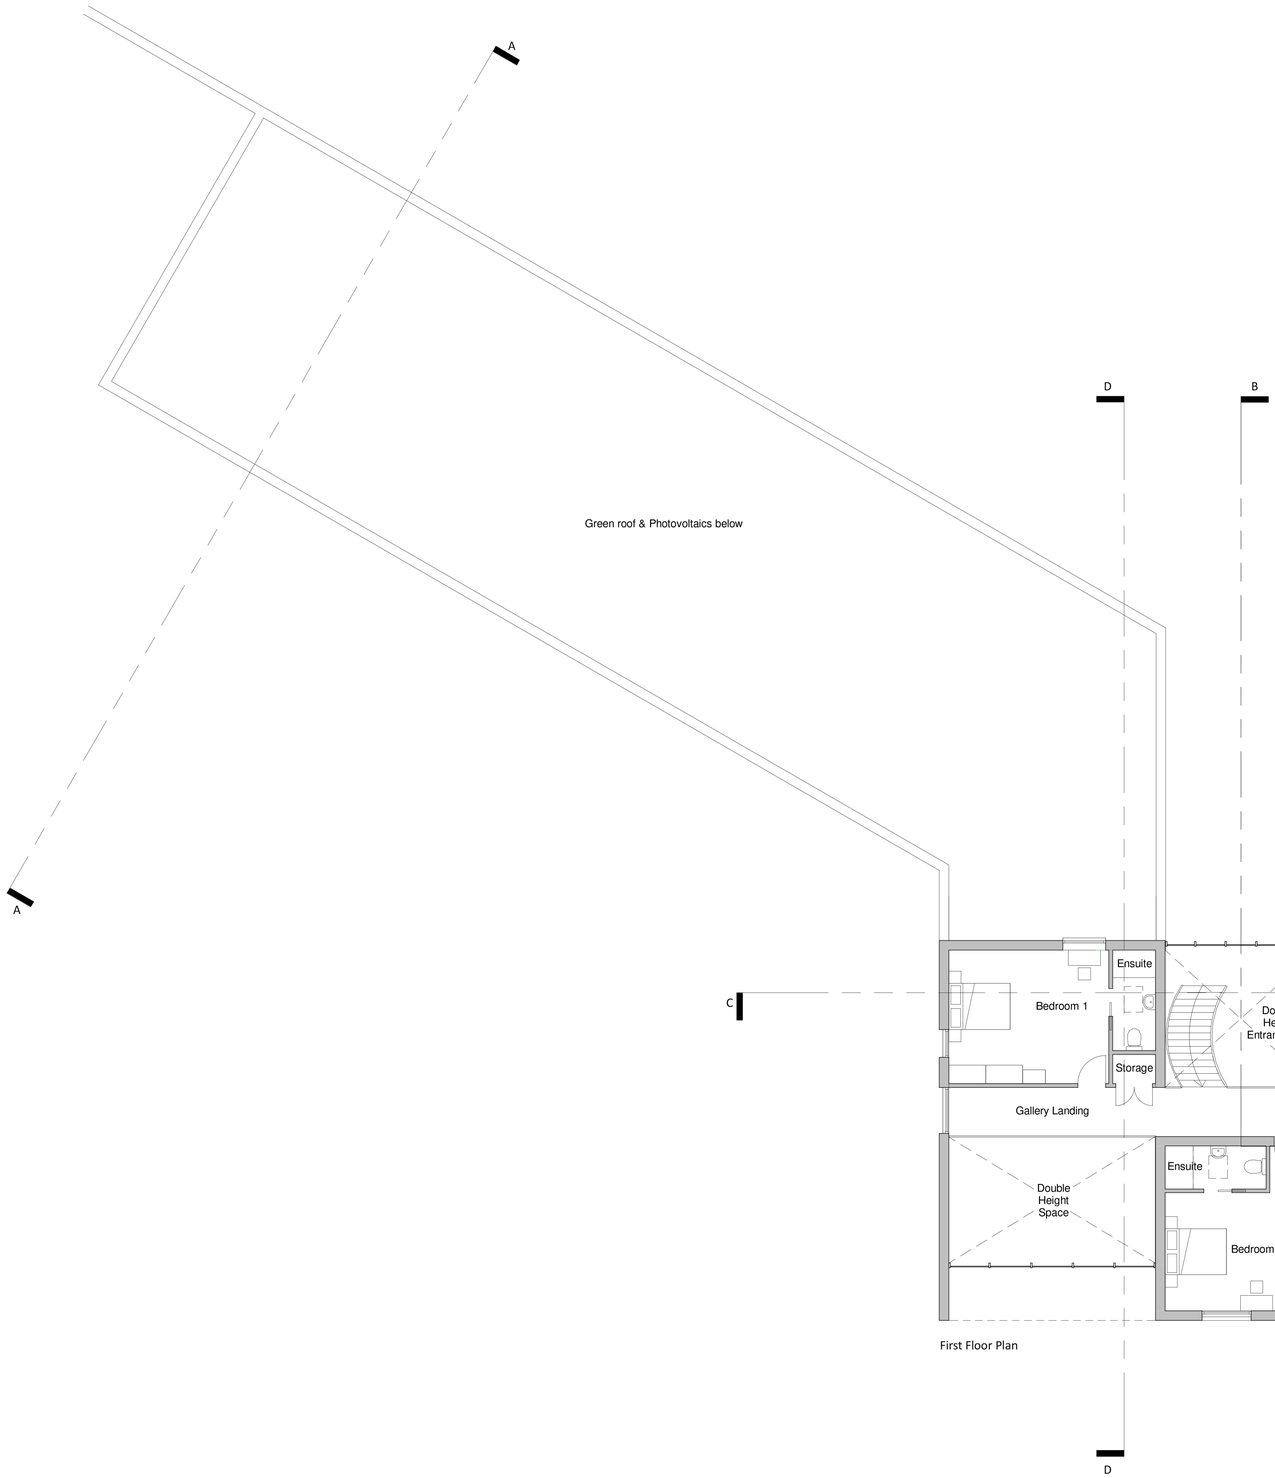

Rev	By	Notes	Date

rdc
Robert Doughty Consultancy

32 High Street, Helpringham
Sleaford, Lincolnshire NG34 ORA

Tel: 01529 421646
Fax: 01529 421358
Email: admin@rdc-landplan.co.uk
Web: www.rdc-landplan.co.uk

©

Client: Mr. G. Franklin		
Project: Pear Tree Farm, Long Sutton		
Drawing title: Proposed First Floor Plan		
Drawing No: 1185-2_PL_PL02	Rev: -	Drawn: CS
Scale: 1:100 @ A1	Date: 09.02.18	Checked: CS