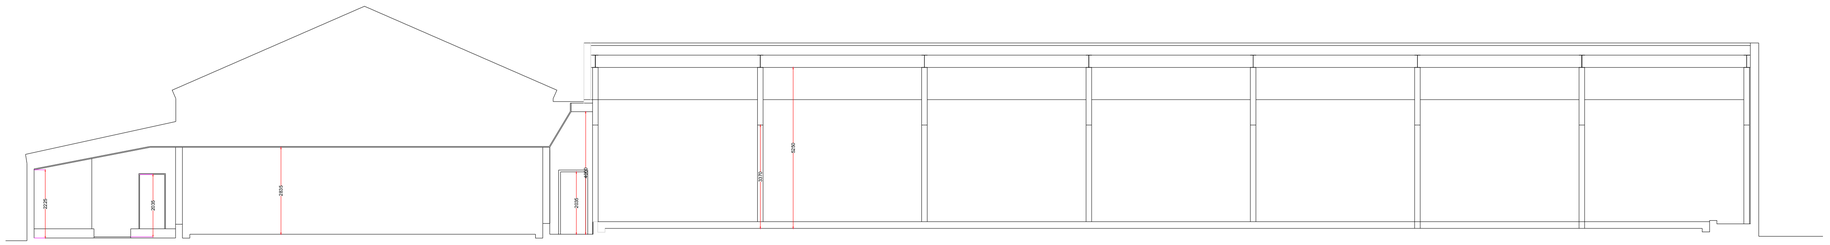

SECTION A-A
Scale 1:100 @A1

SECTION - 1:100

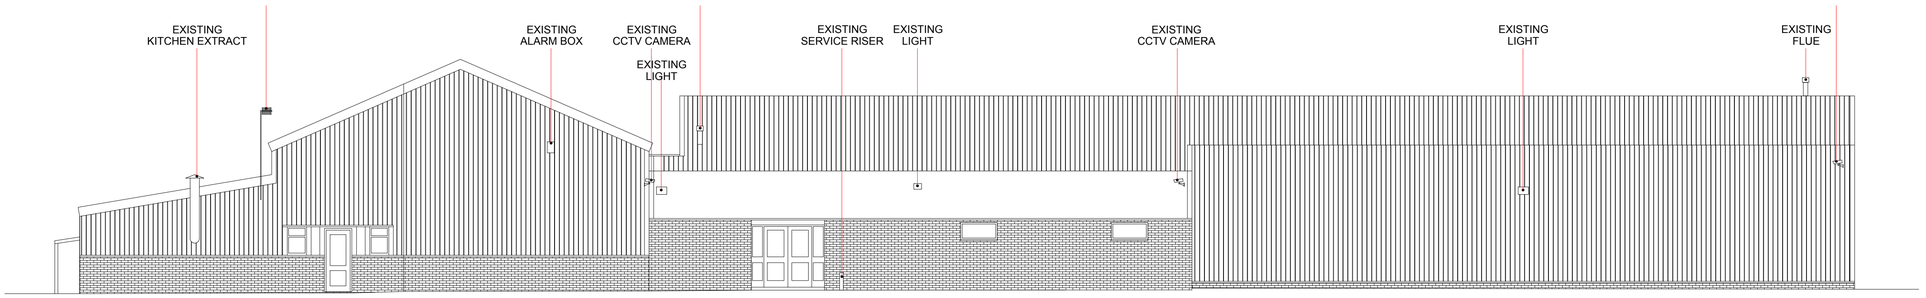

NORTH ELEVATION
Scale 1:100 @A1

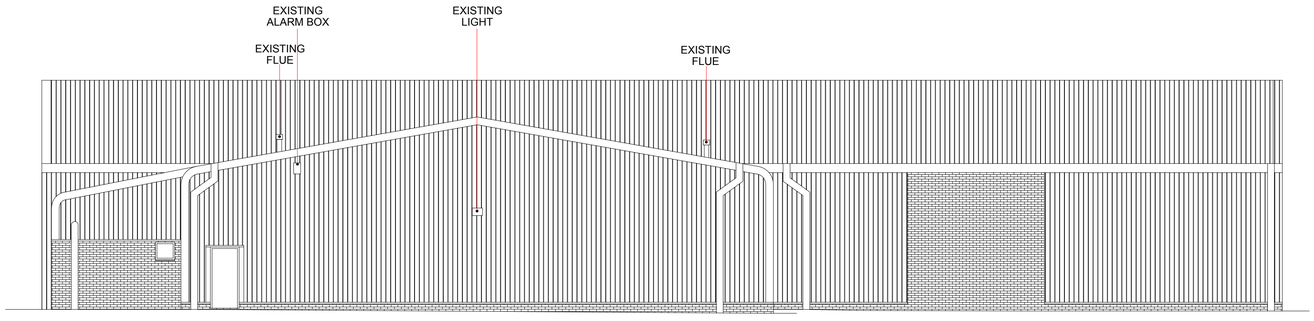

WEST ELEVATION
Scale 1:100 @A1

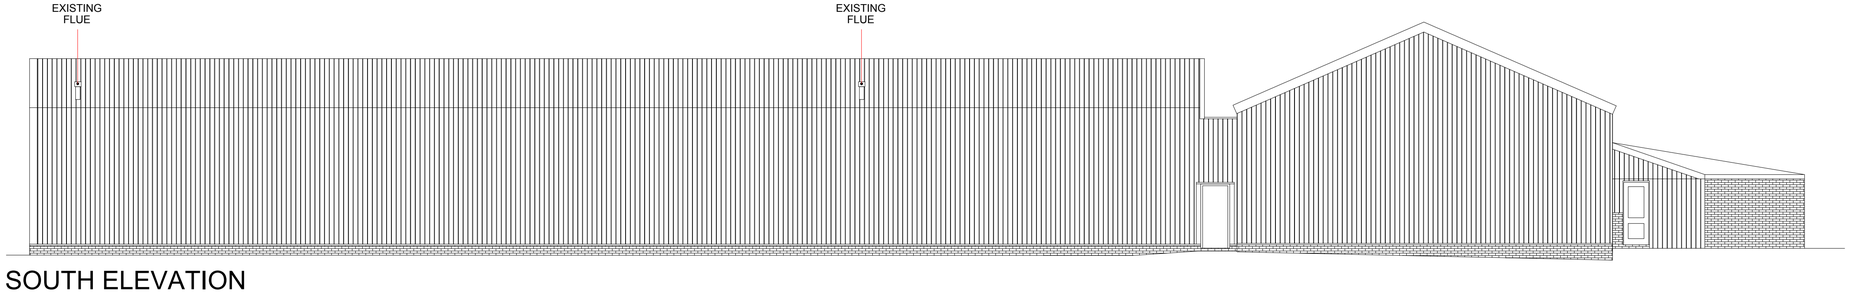

SOUTH ELEVATION
Scale 1:100 @A1

ELEVATIONS - 1:50

Scale 1:50@A1

SURVEY SCAN BIM DESIGN

Notes :

Rev:	Comments	By	Chkd	Date
-	-	-	-	--

DESIGNBASE
Surveying & BIM
ADVANCED TECHNOLOGY | ENHANCED DESIGN
www.design-base.co.uk

Project Name
LONG SUTTON ACQUISITION
Indoor Bowls Club, The Chase, Spalding
PE12 9BW

CAD Drawing Name:
RP218 LONG SUTTON OFS 26.02.18

Drawing Title :
EXISTING - ELEVATIONS & SECTION (A1)

Client:	Date
THE ORIGINAL FACTORY SHOP	29/06/2017
Agent:	Scale
DESIGN BASE	A1 @ 1:50

Drawn by:	Checked by:	Project Code:	Revision:
db -SKF	db - PDS	db	---

Grid Orientation:	Site Level Datum
N/A	N/A

All dimensions are to be checked on site where applicable.This drawing must not be scaled, and only written dimensions should be respected.

Tree species and sizes on this drawing are not guaranteed, and if critical should be verified by an arboriculturist. Tree spreads are average about the bole, and heights are approximate at the time of the survey.