


front elevation – proposed

rear elevation – proposed


side elevation – proposed

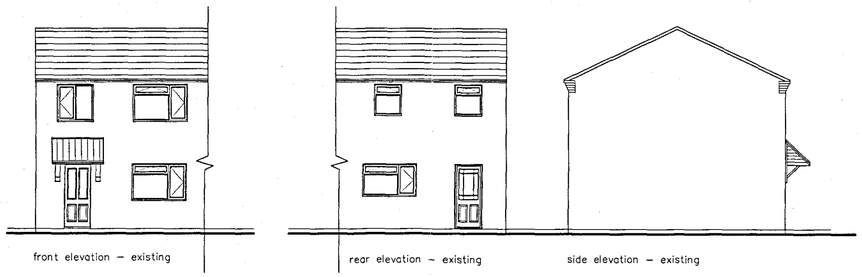


front elevation – existing

rear elevation – existing


side elevation – existing

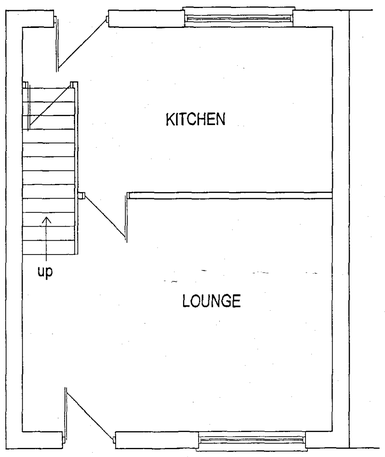


GROUND FLOOR – EXISTING

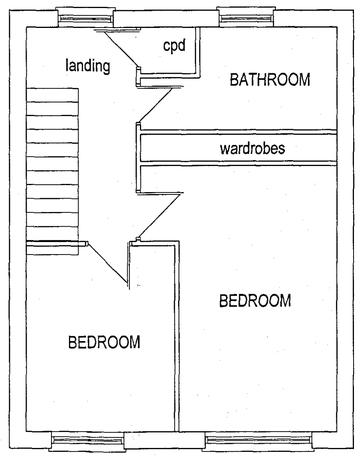


FIRST FLOOR – EXISTING

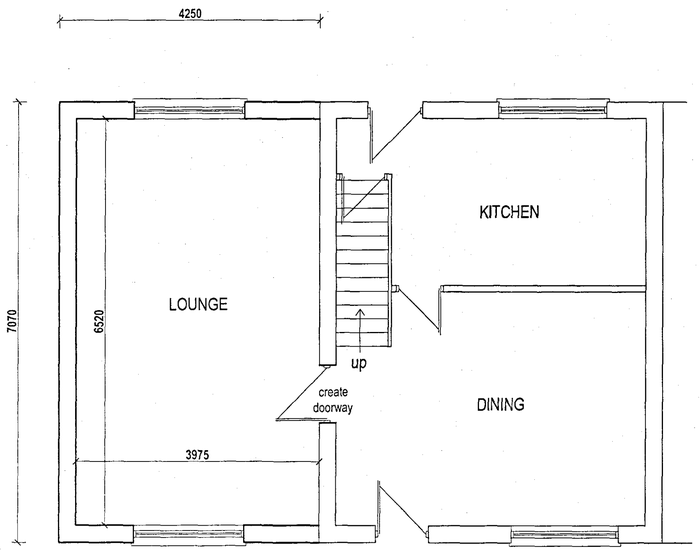


GROUND FLOOR – PROPOSED

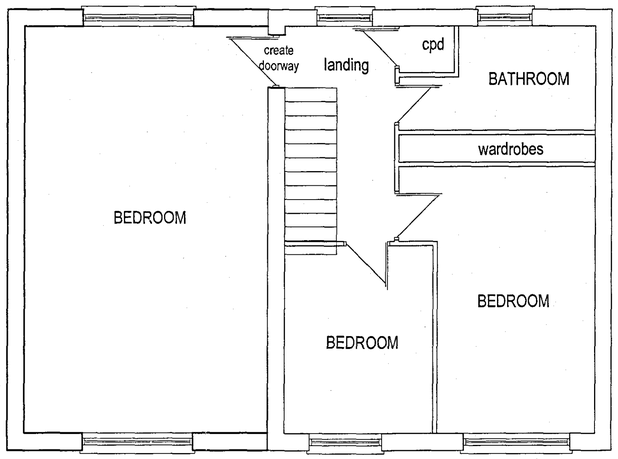

FIRST FLOOR – PROPOSED

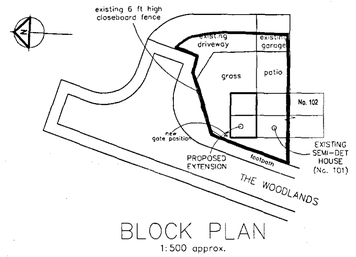

BLOCK PLAN
1:500 approx.

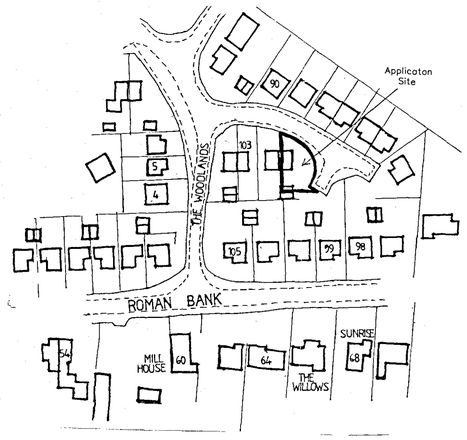

LOCATION PLAN
1:1250 approx.

SHDC
Planning & Development
25 FEB 2005
Ref: 026105

REV. DATE

DETERMINED PLAN

PROJECT

PROPOSED EXTENSION TO HOUSE
101 THE WOODLANDS
ROMAN BANK
LONG SUTTON
LINCOLNSHIRE
PE12 9LZ
FOR MR T YOUNG

DRAWING

FLOOR LAYOUTS, ELEVATIONS, BLOCK & LOCATION PLANS.

DRAWN DATE 02/05

SCALE 1:50 / 1:500 / 1:1250 DRG. No. 05/1p