


©Design Copyright reserved. Written consent must be obtained before copying or reproducing this drawing. Do not scale from this drawing, use dimensioned figures only. Contractors are responsible for taking and checking site dimensions. Any discrepancy must be reported to the architect immediately.

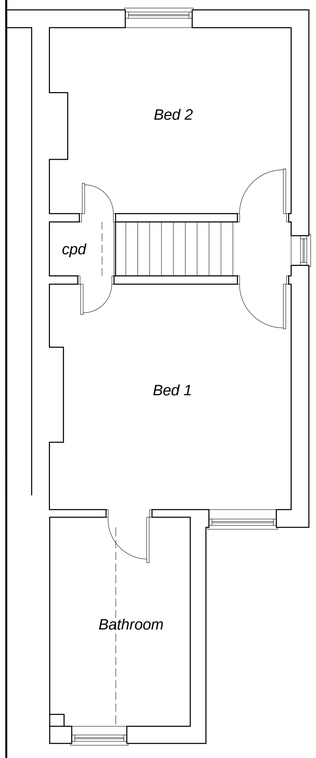


Existing First Floor

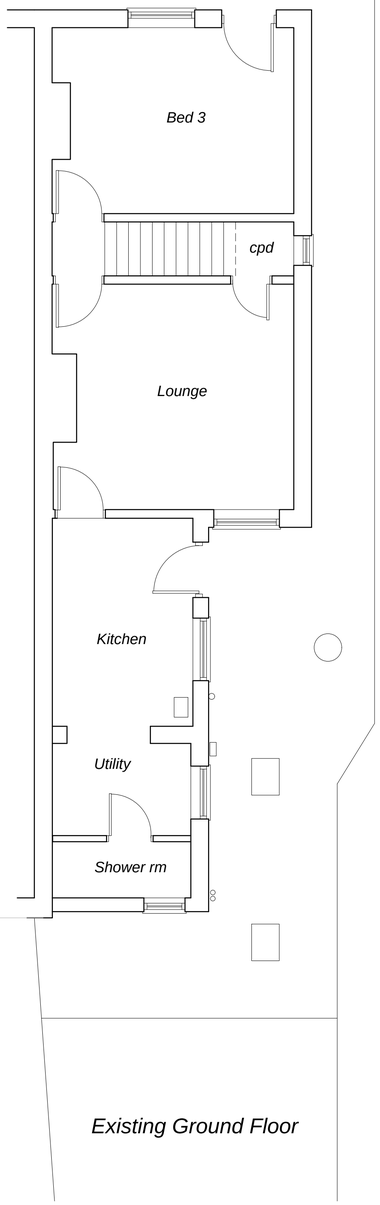

Existing Ground Floor

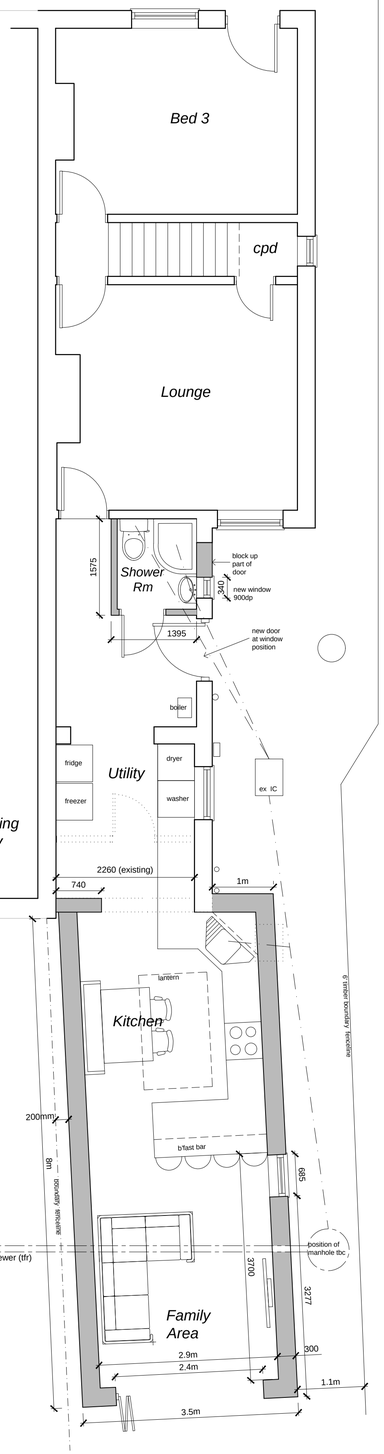

Proposed Ground Floor 1:50scale

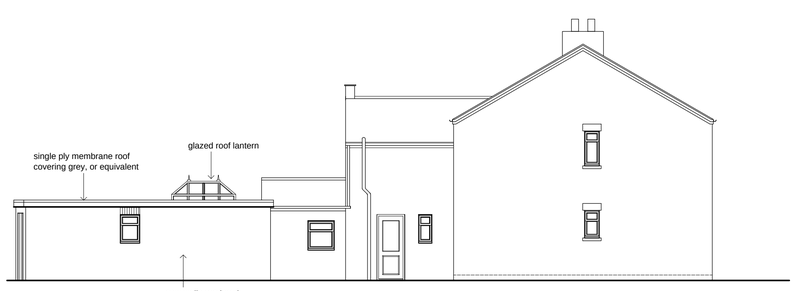

Proposed Side Elevation




Existing Side Elevation



Existing Rear Elevation


1:100scale

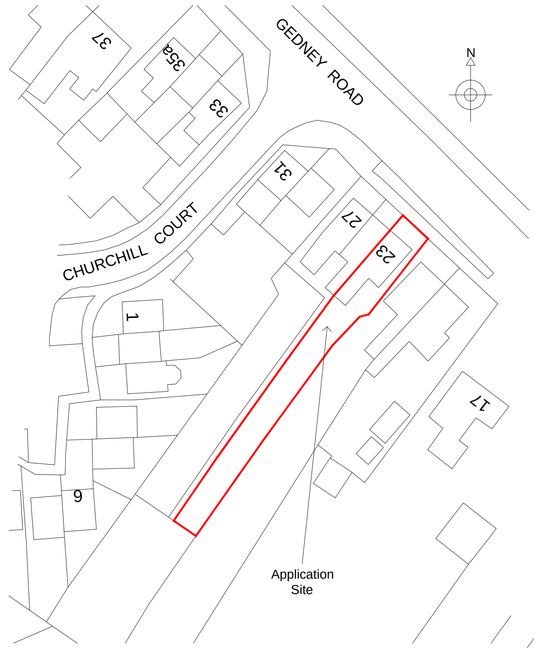

Site Location Plan 1:500scale



proposed rear elevation

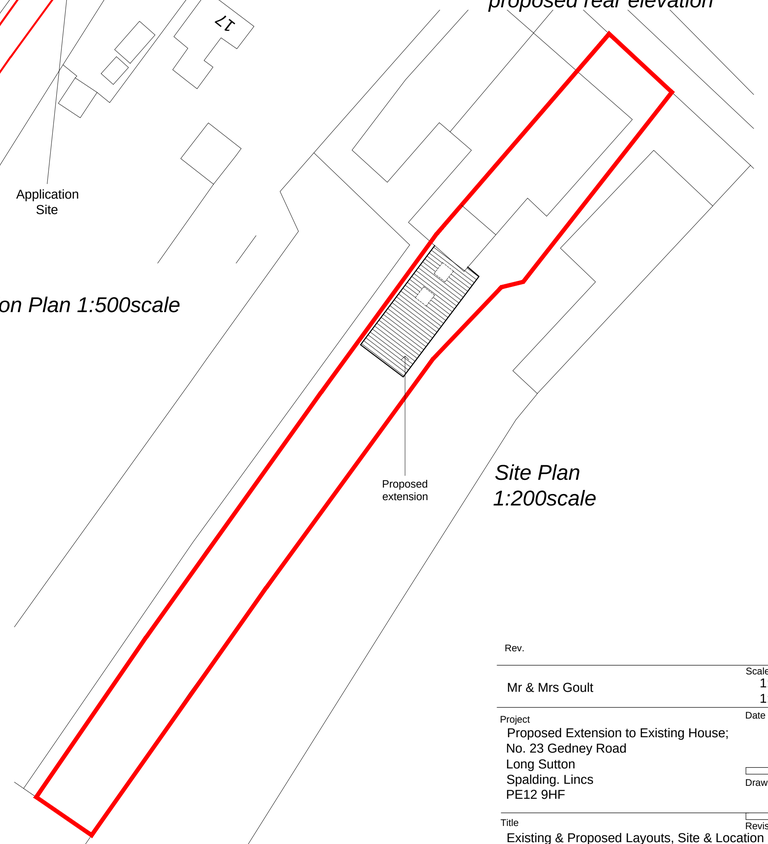

Site Plan 1:200scale

Rev.	Date

Mr & Mrs Goult

Scales: 1:500, 1:200, 1:100 & 1:50

Project: Proposed Extension to Existing House; No. 23 Gedney Road, Long Sutton, Spalding. Lincs, PE12 9HF

Date: Jan 2021

Drawing No.: P100/21/01

Revision:

Title: Existing & Proposed Layouts, Site & Location

A1