

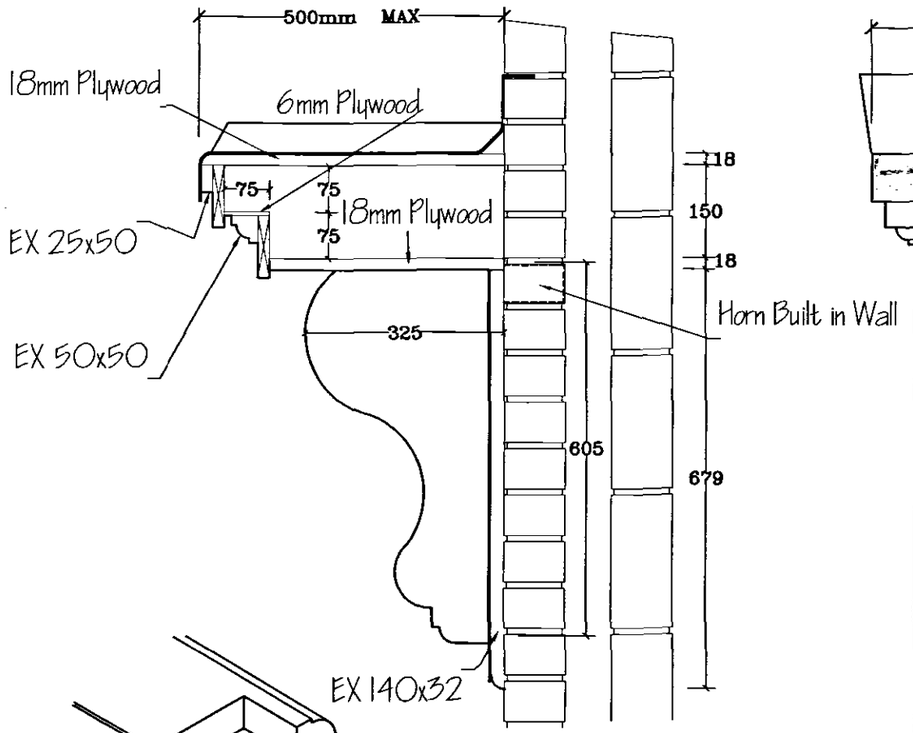



Section

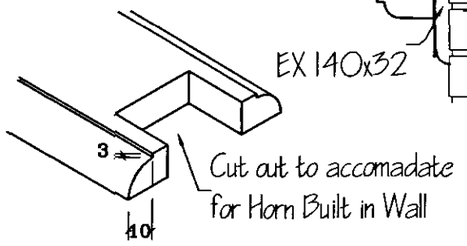


Section through
EX 150X32

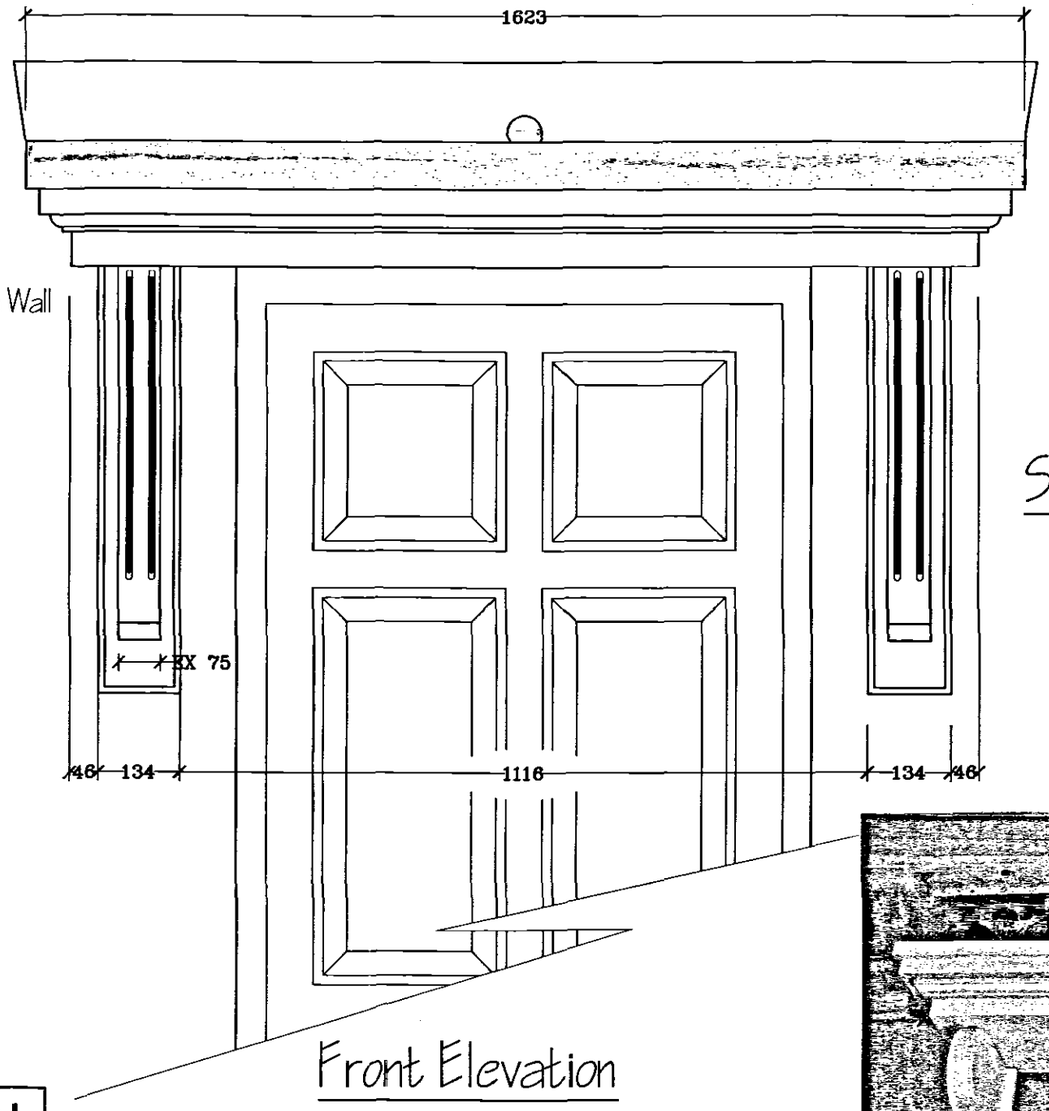

Front Elevation

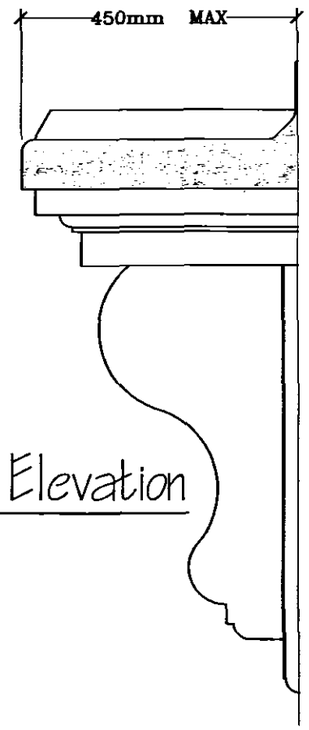

Side Elevation

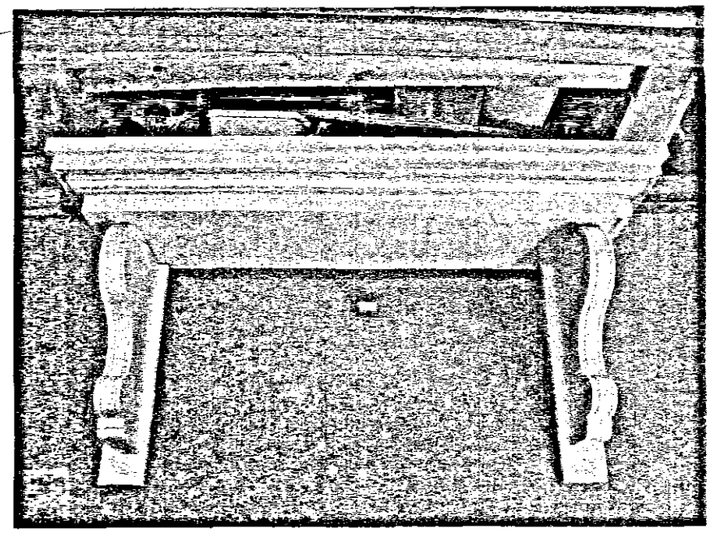

AMENDED PLAN
Ref. 277/04 A2

BROADGATE HOMES	Broadgate Homes Limited Broadgate House, Weston Hills, Spalding, Lincolnshire. PE12 6DB Telephone: 01406 380532 Fax: 01406 380014	REV	DESCRIPTION	DATE	BY	REV	DESCRIPTION	DATE	BY	HOUSE TYPE: N/A	SCALE: 1:10
	This drawing is copyright and may not be altered, traced, copied, photographed or used for any purpose other than that for which it is issued without consent from Broadgate Homes Ltd.									DRAWING: Standard Porch Detail. GB21	
										DRAWN BY: PM	TOTAL INT. FLOOR AREA EXC. GARAGE: N/A sqm
						PROJECT TITLE: N/A		PLOTS		DATE: 05.09.05	DRAWING No: STANDARD DETAIL-PORCH GB21