


This drawing is copyright and may not be altered, traced, copied, photographed or used for any purpose other than that for which it is issued without consent of Broadgate Builders (Spalding) Ltd.

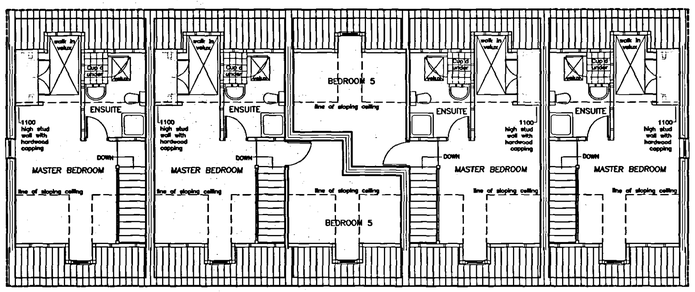


SECOND FLOOR LAYOUT

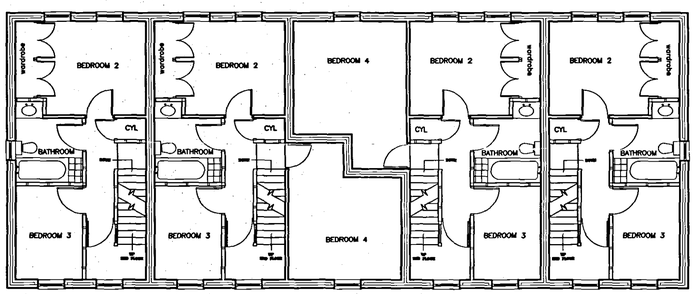


FIRST FLOOR LAYOUT

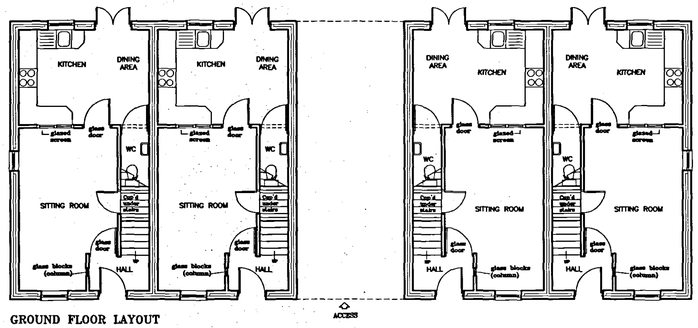


GROUND FLOOR LAYOUT

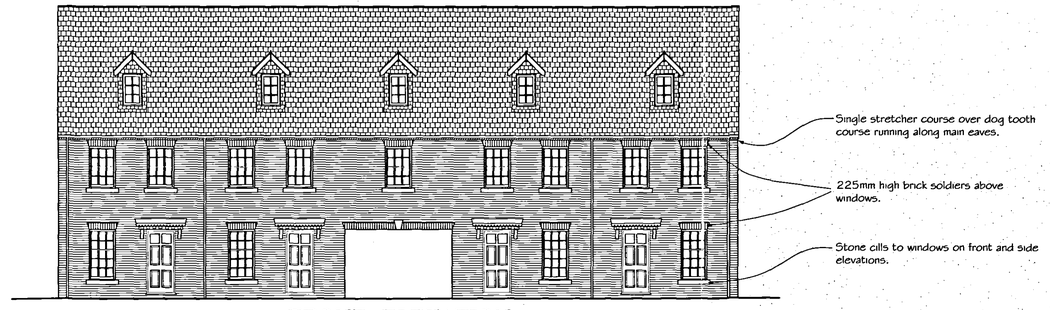


FRONT ELEVATION
FACING PARK LANE

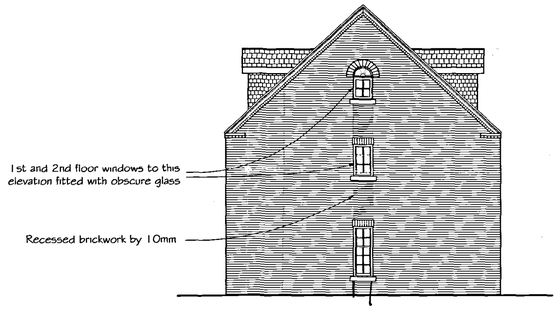

SIDE ELEVATION

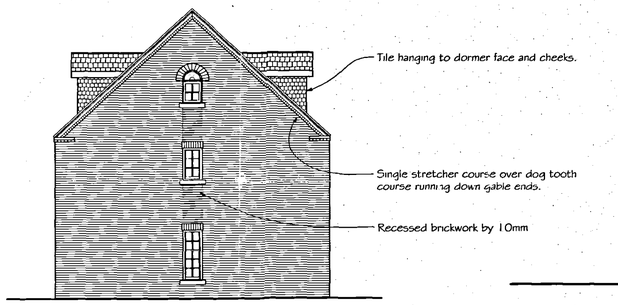

SIDE ELEVATION FACING
THE GARTHWAITE MEMORIAL
HALL

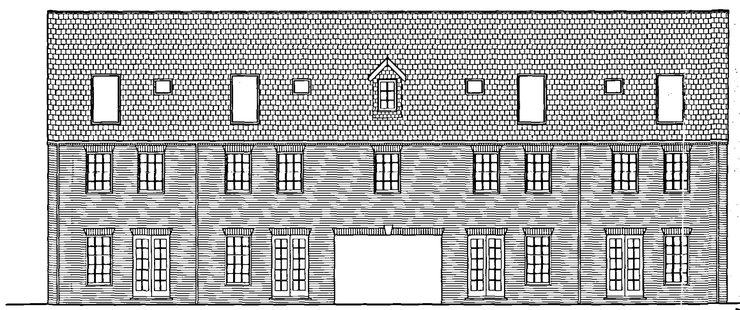

REAR ELEVATION
OVER-LOOKING CRICKET GROUND

SUPERSEDED

SHDC
Planning & Development
01 MAR 2004
Ref 277/04

BROADGATE HOMES
Broadgate Homes Limited
Broadgate House, Weston Hills,
Spalding, Lincolnshire. PE12 6DB.
Telephone: 01406 380532 Fax:01406 380014

PROJECT TITLE

Proposed Residential Development on land adjacent to Garthwaite Memorial Hall

PARK LANE,
LONG SUTTON

DRAWING

FLOOR LAYOUT
& ELEVATIONS

REV	DESCRIPTION	DATE	BY

SCALE 1:100 | DRAWN LB

DATE Feb '04 | DRAWING No. 0322/02