


This drawing is copyright and may not be altered, traced, copied, photographed or used for any purpose other than that for which it is issued without consent of Broadgate Builders (Spalding) Ltd.

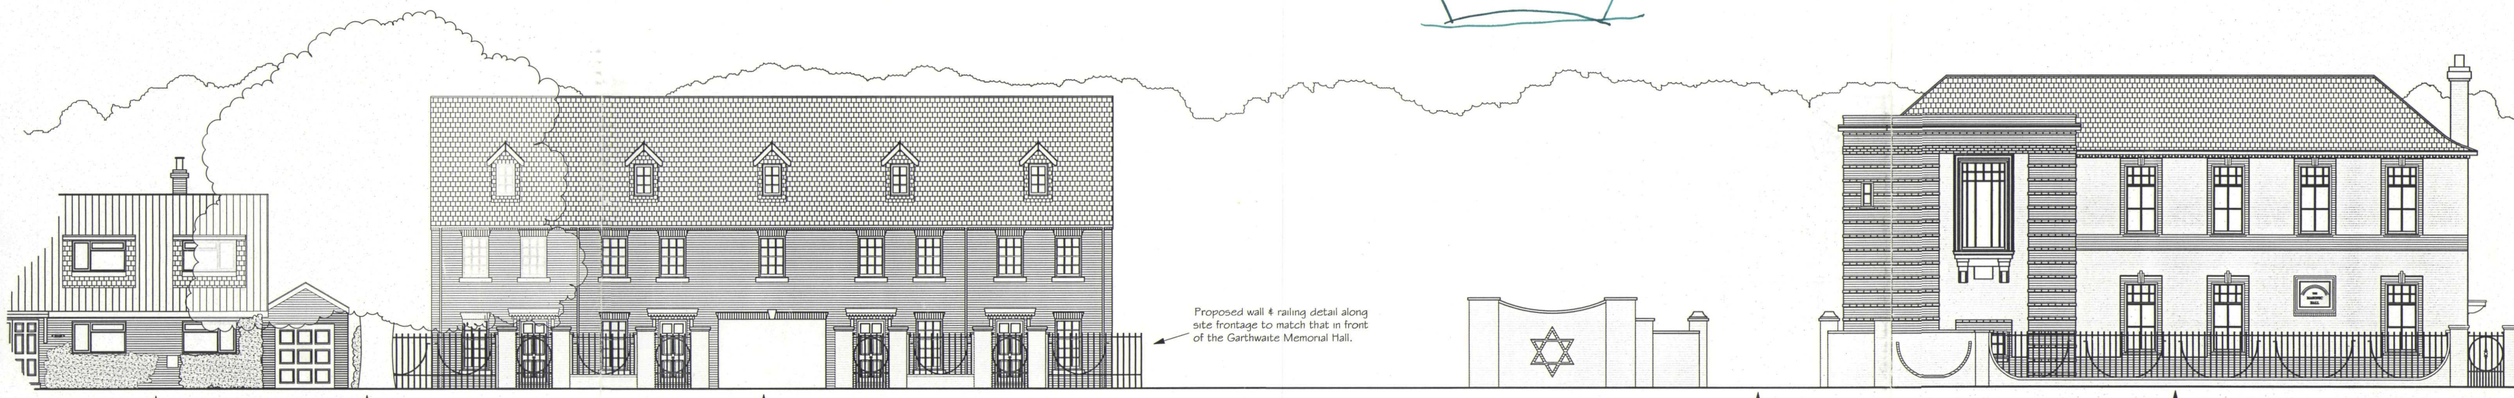

Proposed Street Scene Along Park Lane. Scale 1:100

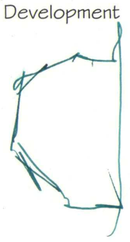

Acoustic fence Detail

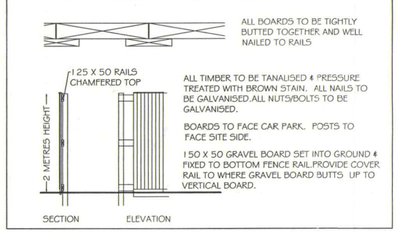

Schedule

Boundary Treatment:

R9	- 0.9m high railings
R18	- 1.8m high railings
W/R18	- 1.8m high wall and railings
PW	- Personnel wall
PG	- 900mm Personnel gate
VB18	- 1.8m high vertical board fence
AF20	- 2.0m high Acoustic timber fence (see detail)

Surface treatment:

LL	- 1200mm level landing
S	- step
F6	- 0.6m wide footpath, slabs
F9	- 0.9m wide footpath, slabs
	- Tarmac to driveway

Materials:

Roof covering: Spanish slate.
Fencing Brickwork: Ibstock Leicester Multi Red Stock.

Landscaping:

Turf to gardens

Lighting:

⊕ LC


70W SON/T Small Victorian Classic lantern, comprising of aluminium body and zinc phosphated pressed steel support base all powder coated black, black polycarbonate canopy, clear polycarbonate glazing, prismatic asymmetrical refractor, integral control gear and lamp.

On 3 metre roof mounted mild steel tubular column, hot dipped galvanised to BS729, "T" washed and primed with one coat black primer. Final coat finish to be supplied and applied on site by others.


With cast embellishment kit (79/140) comprising of base shoulder cover, centre ring and ladder bar, finished hot dipped galvanised.

By UK Control, 209 Lichfield Road, Aston, Birmingham B6 5SN

W/R18 Detail

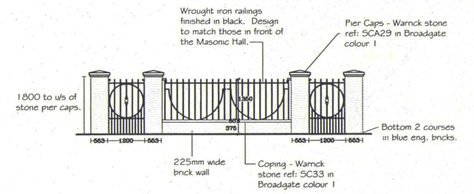

Site plan of proposed development along Park Lane. Scale 1:200

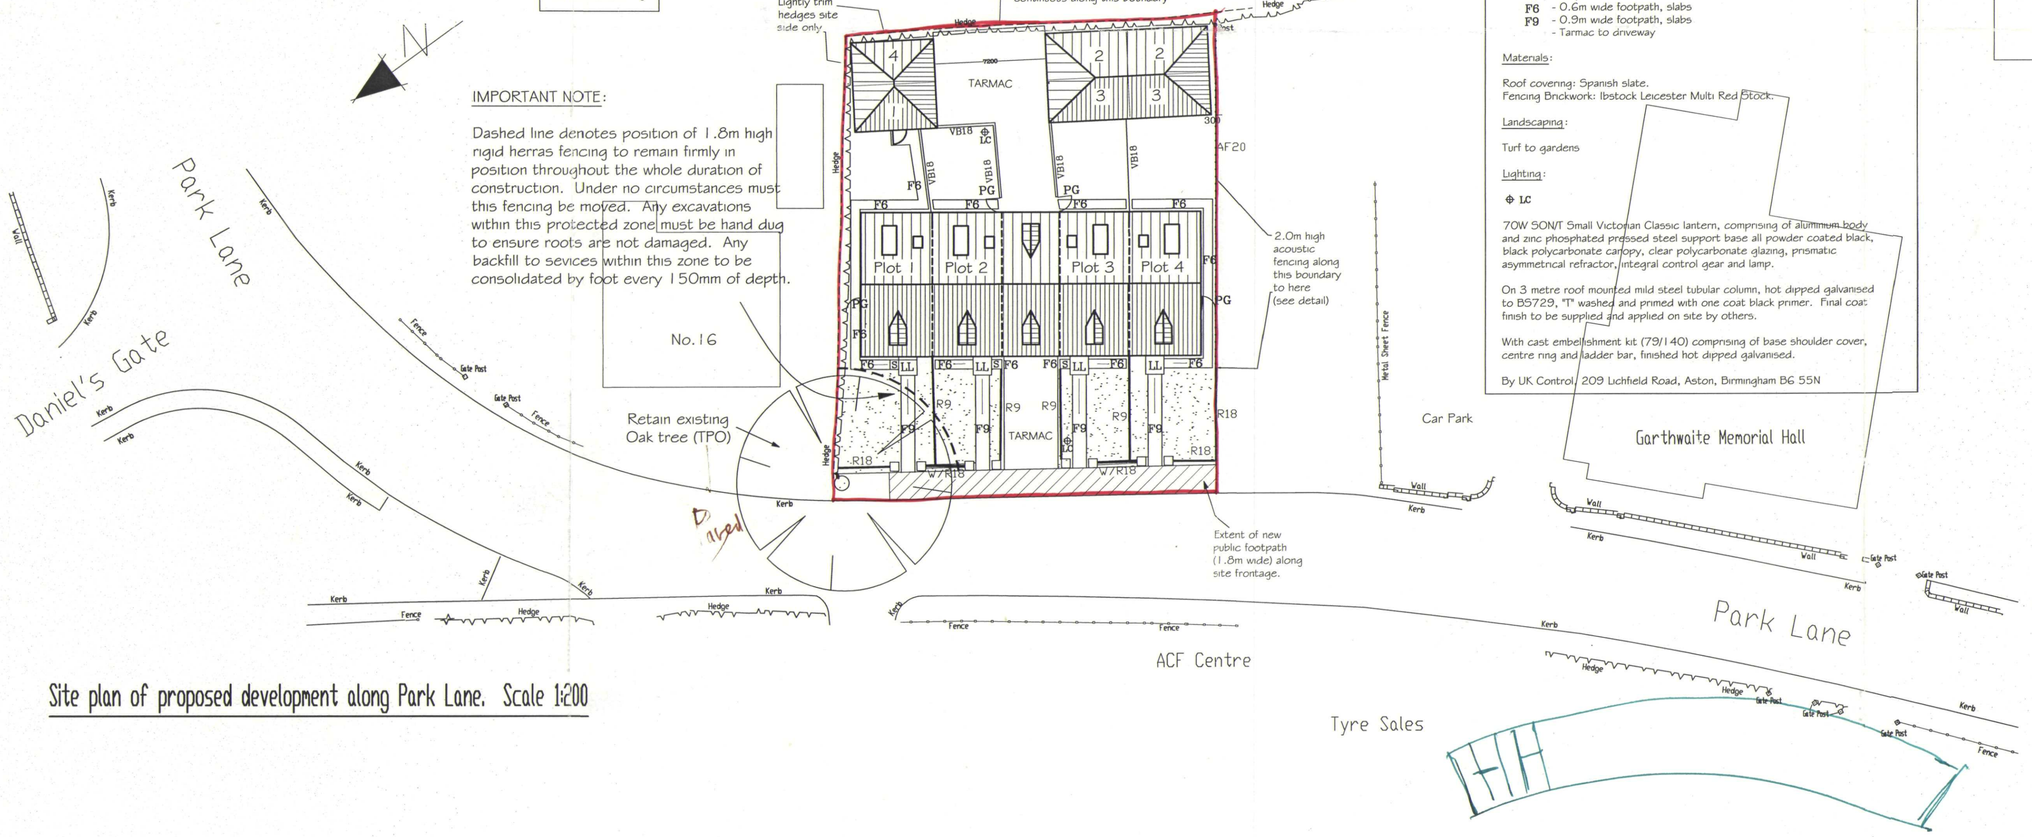

BROADGATE HOMES
Broadgate Homes Limited
Broadgate House, Weston Hills,
Spalding, Lincolnshire. PE12 6DB.
Telephone: 01406 380532 Fax:01406 380014

PROJECT TITLE

Proposed Residential Development on land adjacent to Garthwaite Memorial Hall

PARK LANE, LONG SUTTON

DRAWING

Street Scene & Site Layout

DESCRIPTION	DATE	BY

SCALE	DRAWN
1:100 1:200	L.B.
DATE	**DRAWING No.**
NOV'03	0322/01

SHDC Planning & Development