

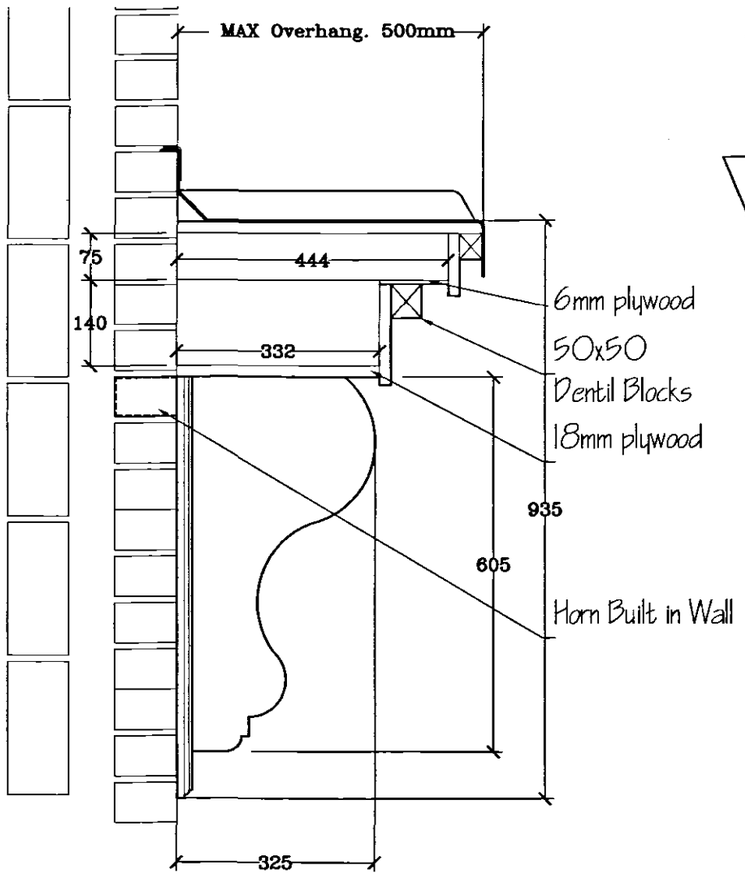


Section Through Detail

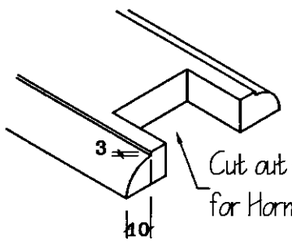


Section through EX 170X32


AMENDED PLAN
Ref. 277/04 A2

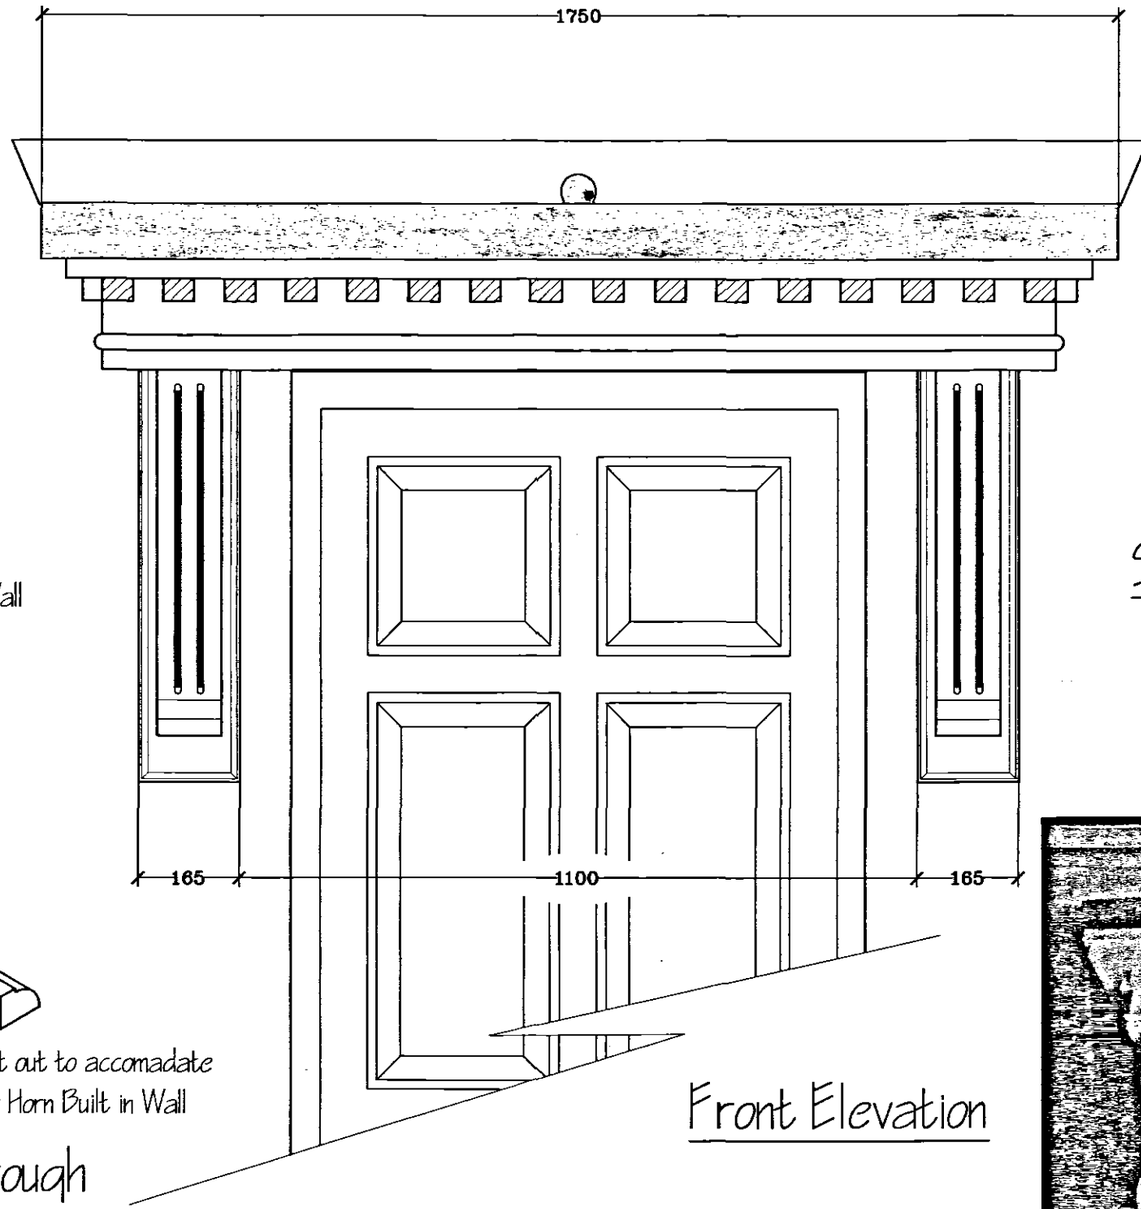

Front Elevation

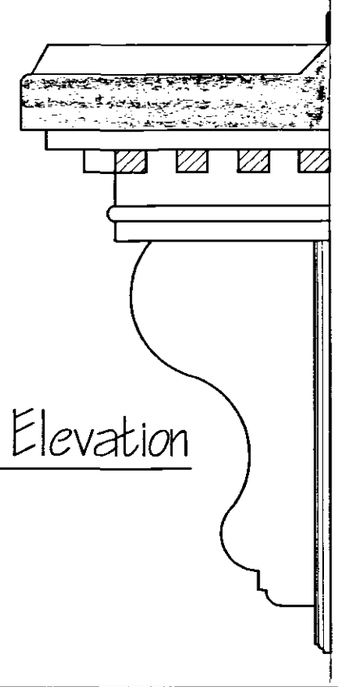

Side Elevation

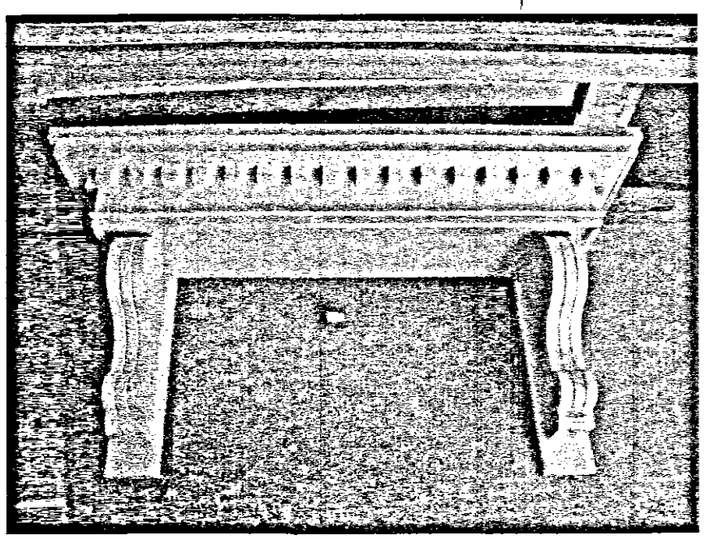

BROADGATE HOMES	Broadgate Homes Limited Broadgate House, Weston Hills, Spalding, Lincolnshire. PE12 6DB Telephone: 01406 380532 Fax: 01406 380014	REV	DESCRIPTION	DATE	BY	REV	DESCRIPTION	DATE	BY	HOUSE TYPE: N/A SCALE: 1:10
		A	1100 was 1200							DRAWING: Standard Porch Detail. GB20
		B	140 was 150 for facia drip. Centre flute removed.	09.09.05						DRAWN BY: PM TOTAL INT. FLOOR AREA EXC. GARAGE: N/A sqm
	This drawing is copyright and may not be altered, traced, copied, photographed or used for any purpose other than that for which it is issued without consent from Broadgate Homes Ltd.									PROJECT TITLE: N/A PLOTS DATE: 07.07.05 DRAWING No: STANDARD DETAIL-PORCH GB20