




BINGHAM COURT
Scale
286/03

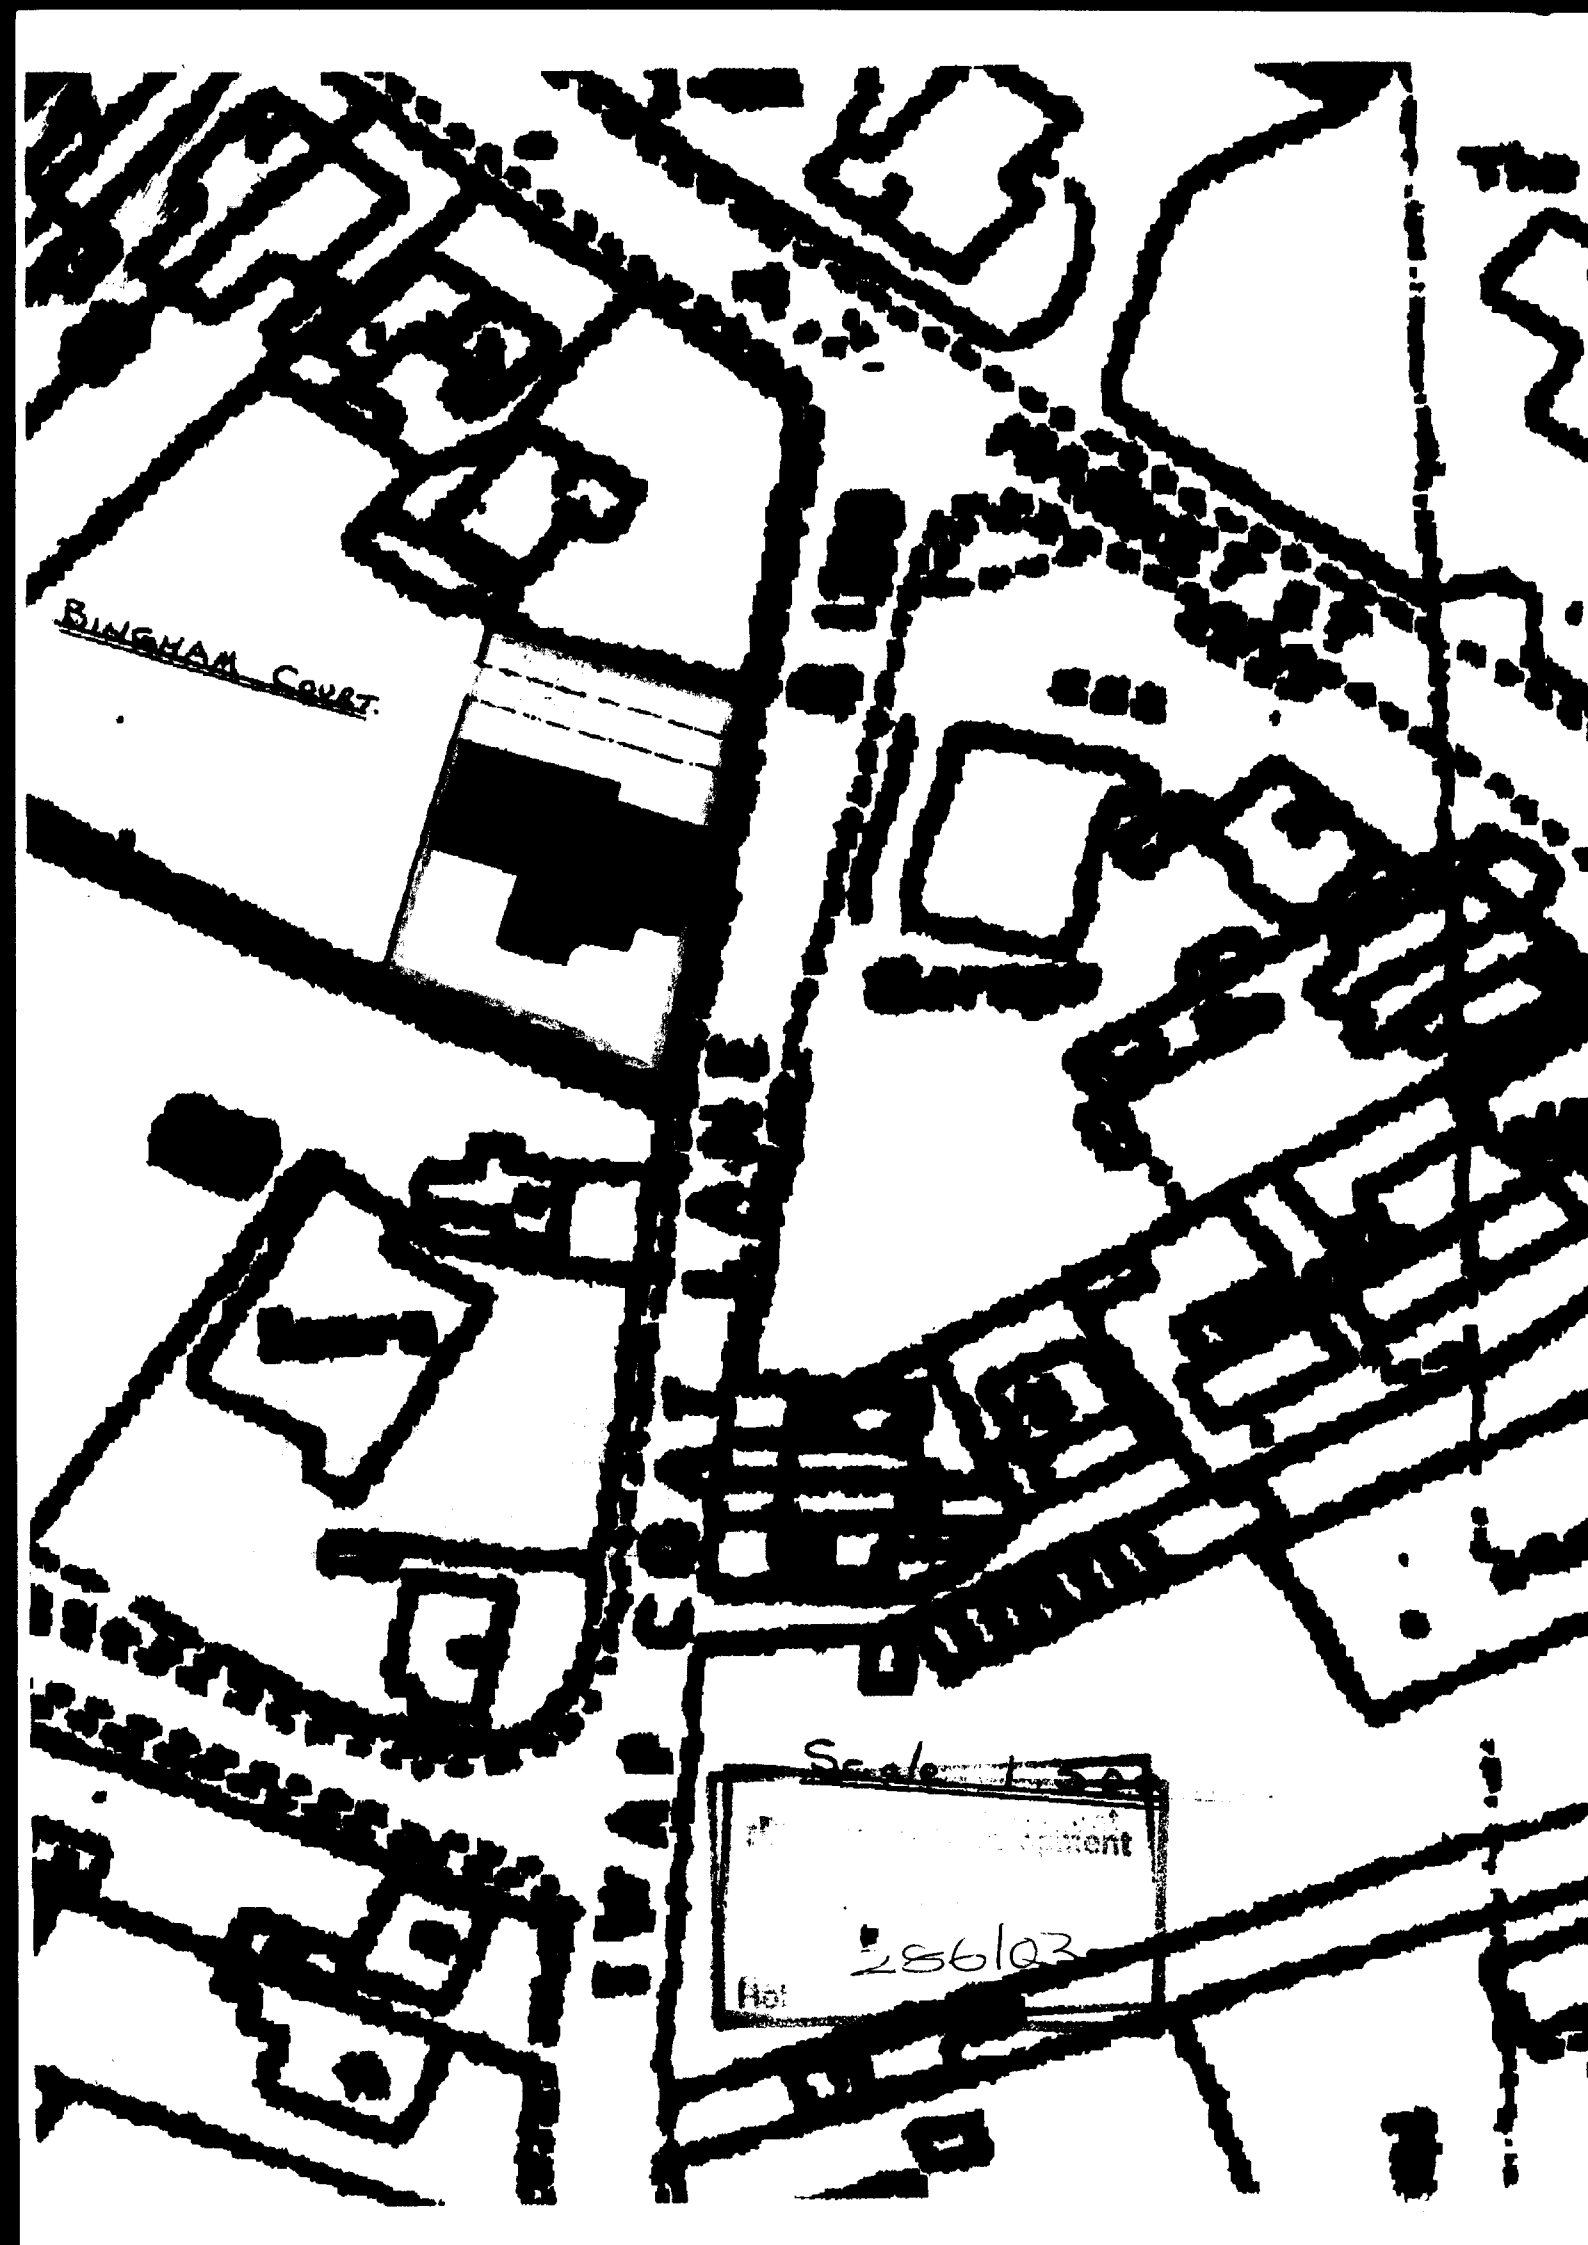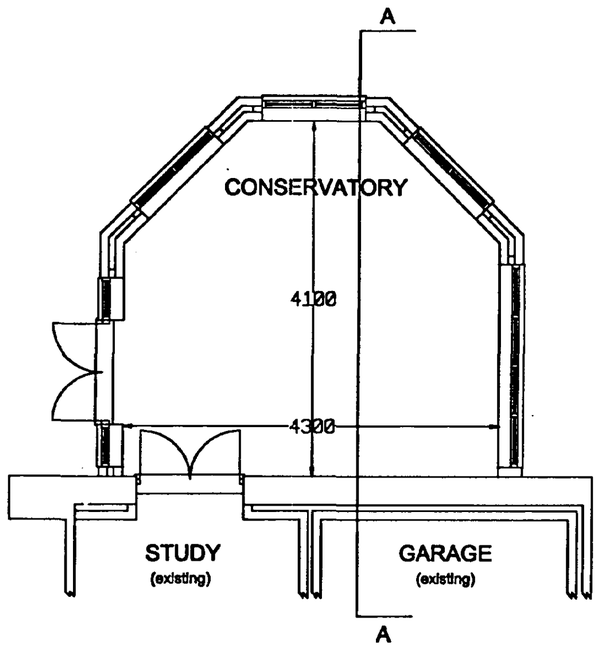


GROUND FLOOR PLAN Scale 1:50

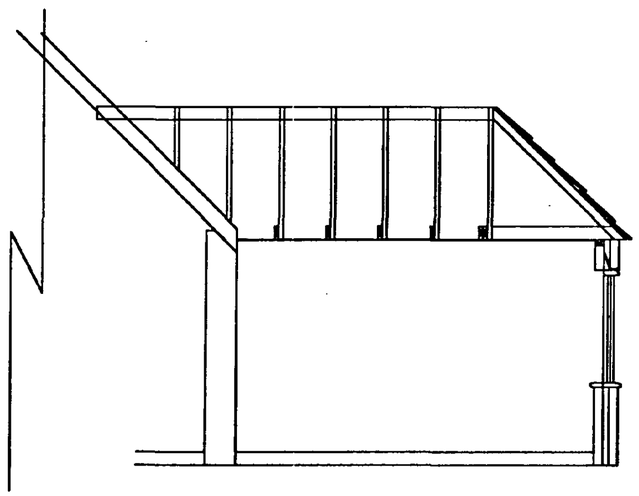

SECTION A - A proposed Scale 1:50

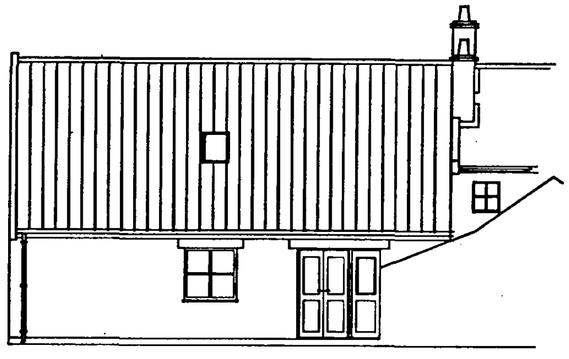


REAR existing scale 1:100

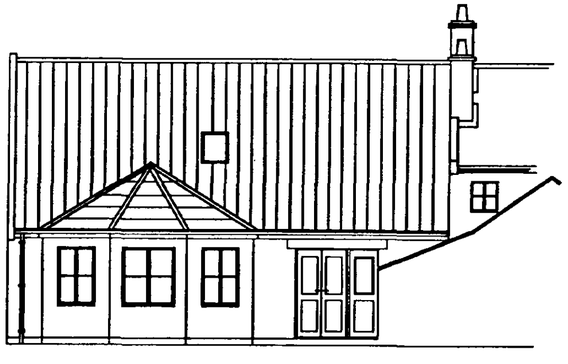

REAR proposed scale 1:100



SIDE proposed scale 1:100

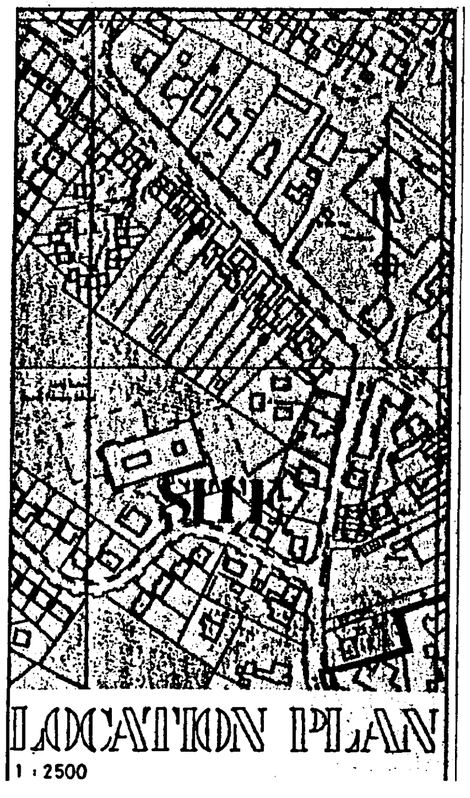

Notes :-

1) Brickwork in reclaimed bricks to match existing.
2) Roof tiles to be reclaimed pantiles to match those on Barn Conversion
3) Windows to be Boulton & Paul Horizontal Bar to match Barn Conversion

Mr & Mrs N.J. Reeve
Blacksmith's Cottage
2, Swapcoat Lane
Long Sutton
Spalding
Lincs

SHDC Planning Department
- 7 MAR 2003
Ref 0286/03

PROPOSED CONSERVATORY AT 2 SWAPCOAT LANE LONG SUTTON

DEVELOPMENT PLAN

Scales		Date
1:50	1:100	March 2003
Drawing No	SW-CON.01	