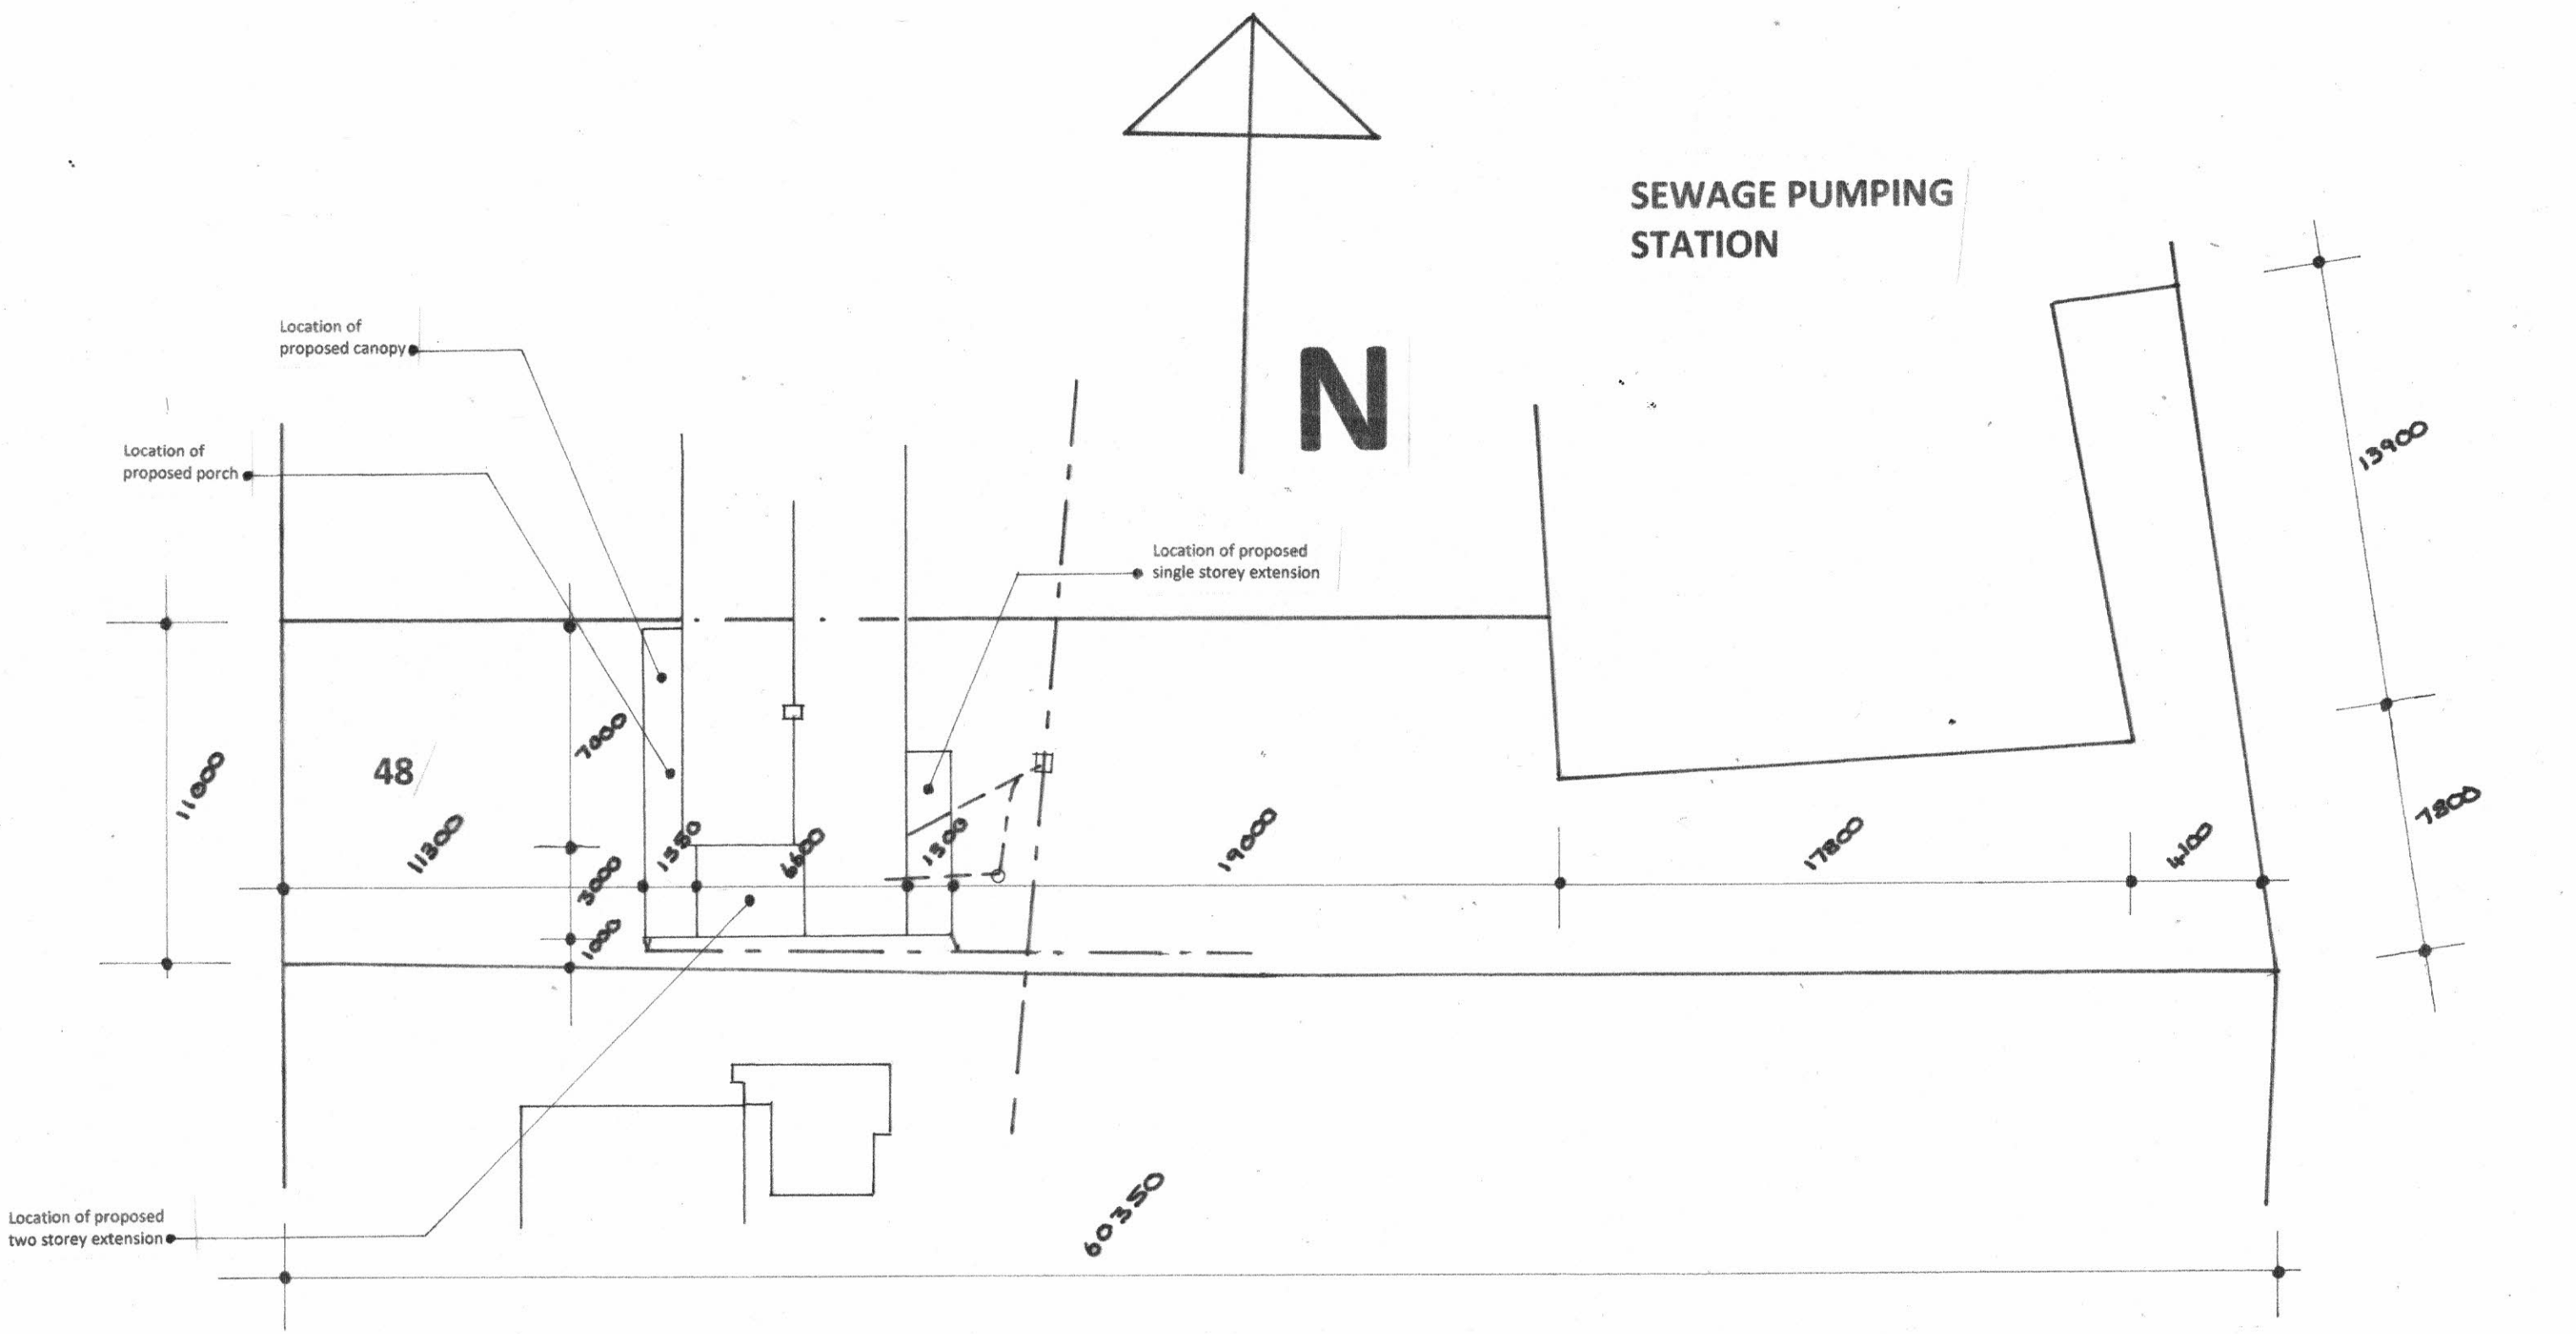


0 2m 4m 6m 8m 10m

Scale 1:200

| | | |
|---|---|---|
| **Location** | 48 DANIEL'S CRESCENT,<br>LONG SUTTON, SPALDING, LINCOLNSHIRE | |
| **Job** | PART TWO AND SINGLE STOREY EXTENSION<br>AND OTHER EXTERNAL ALTERATIONS | |
| **Drawing** | PROPOSED SITE AND ROOF PLAN | |
| **Scale:**1:200 | **Date:** Feb 25 | **Drawing No:** one |