


Front Elevation
LV Panel


Left Elevation
LV Panel

Rear Elevation
LV Panel


Right Elevation
LV Panel

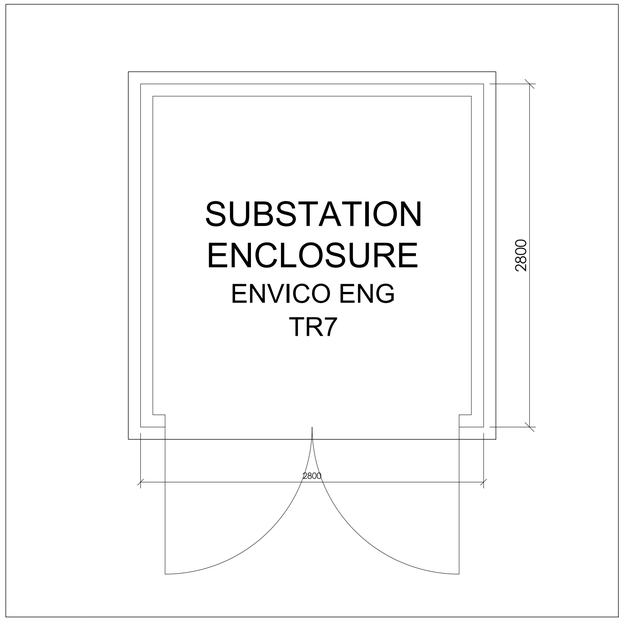

Plan - Substation

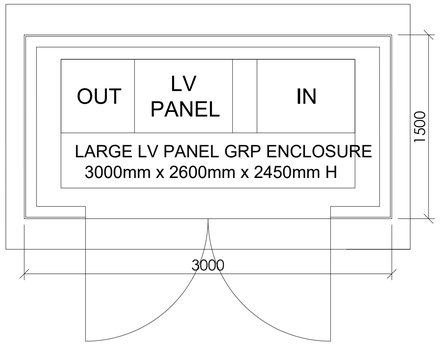

Plan - LV Panel

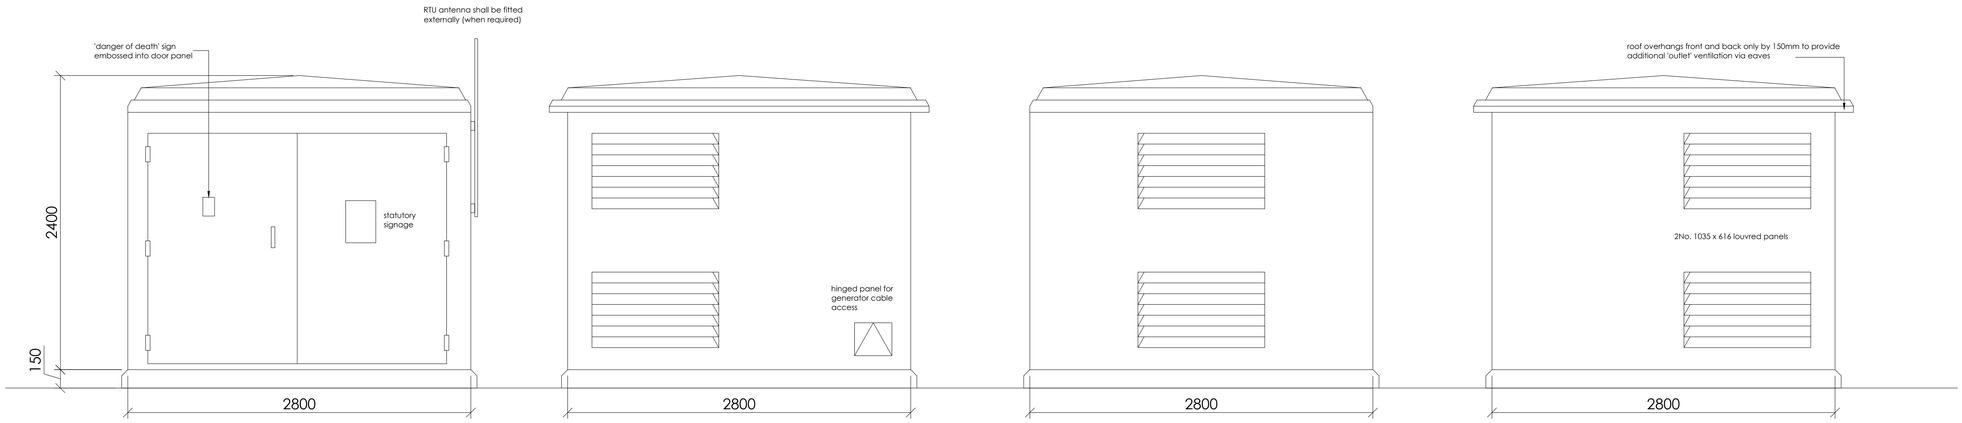

Front Elevation
Substation

Left Elevation
Substation

Rear Elevation
Substation

Right Elevation
Substation

1:25 Scale Bar (Metres)
0 0.25 0.5 0.75 1 1.25 1.5 1.75 2

CAD file ref: EV Standards - MFG preliminary.dwg

PLANNING

rev	date	by	description
~	09/02/22	SPS	Drawing created

CLIENT
mfg motor fuel group
Gladstone Road
36-38 Upper Marlborough Road
St Albans, AL1 3UU

PROJECT LOCATION
Standard Drawings

DRAWING
Proposed Electric Vehicle Charging
Sub Station and LV Panel

Wyeth Projects Services
The Cart Shed, Amberley Court,
Amberley Lane, Milford, Surrey,
GU8 5EB, United Kingdom
Tel: +44 (0)1483 424704
Email: enquires@wyethprojects.com

© This drawing is the copyright of WYETH PROJECTS SERVICES Ltd.

Date:	Draw By:	A1 original plot size
February 2022	SPS	
Scale: 1:25	Dwg No: WPS-MFG-STD-EV-02	Rev: ~