



ELEVATION OF PROPOSED FENCE
SCALE 1:25

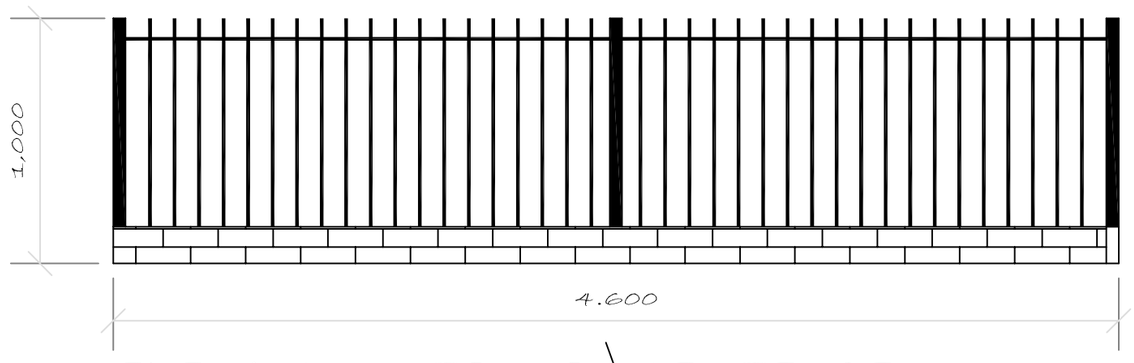

BLOCK PLAN 1:200

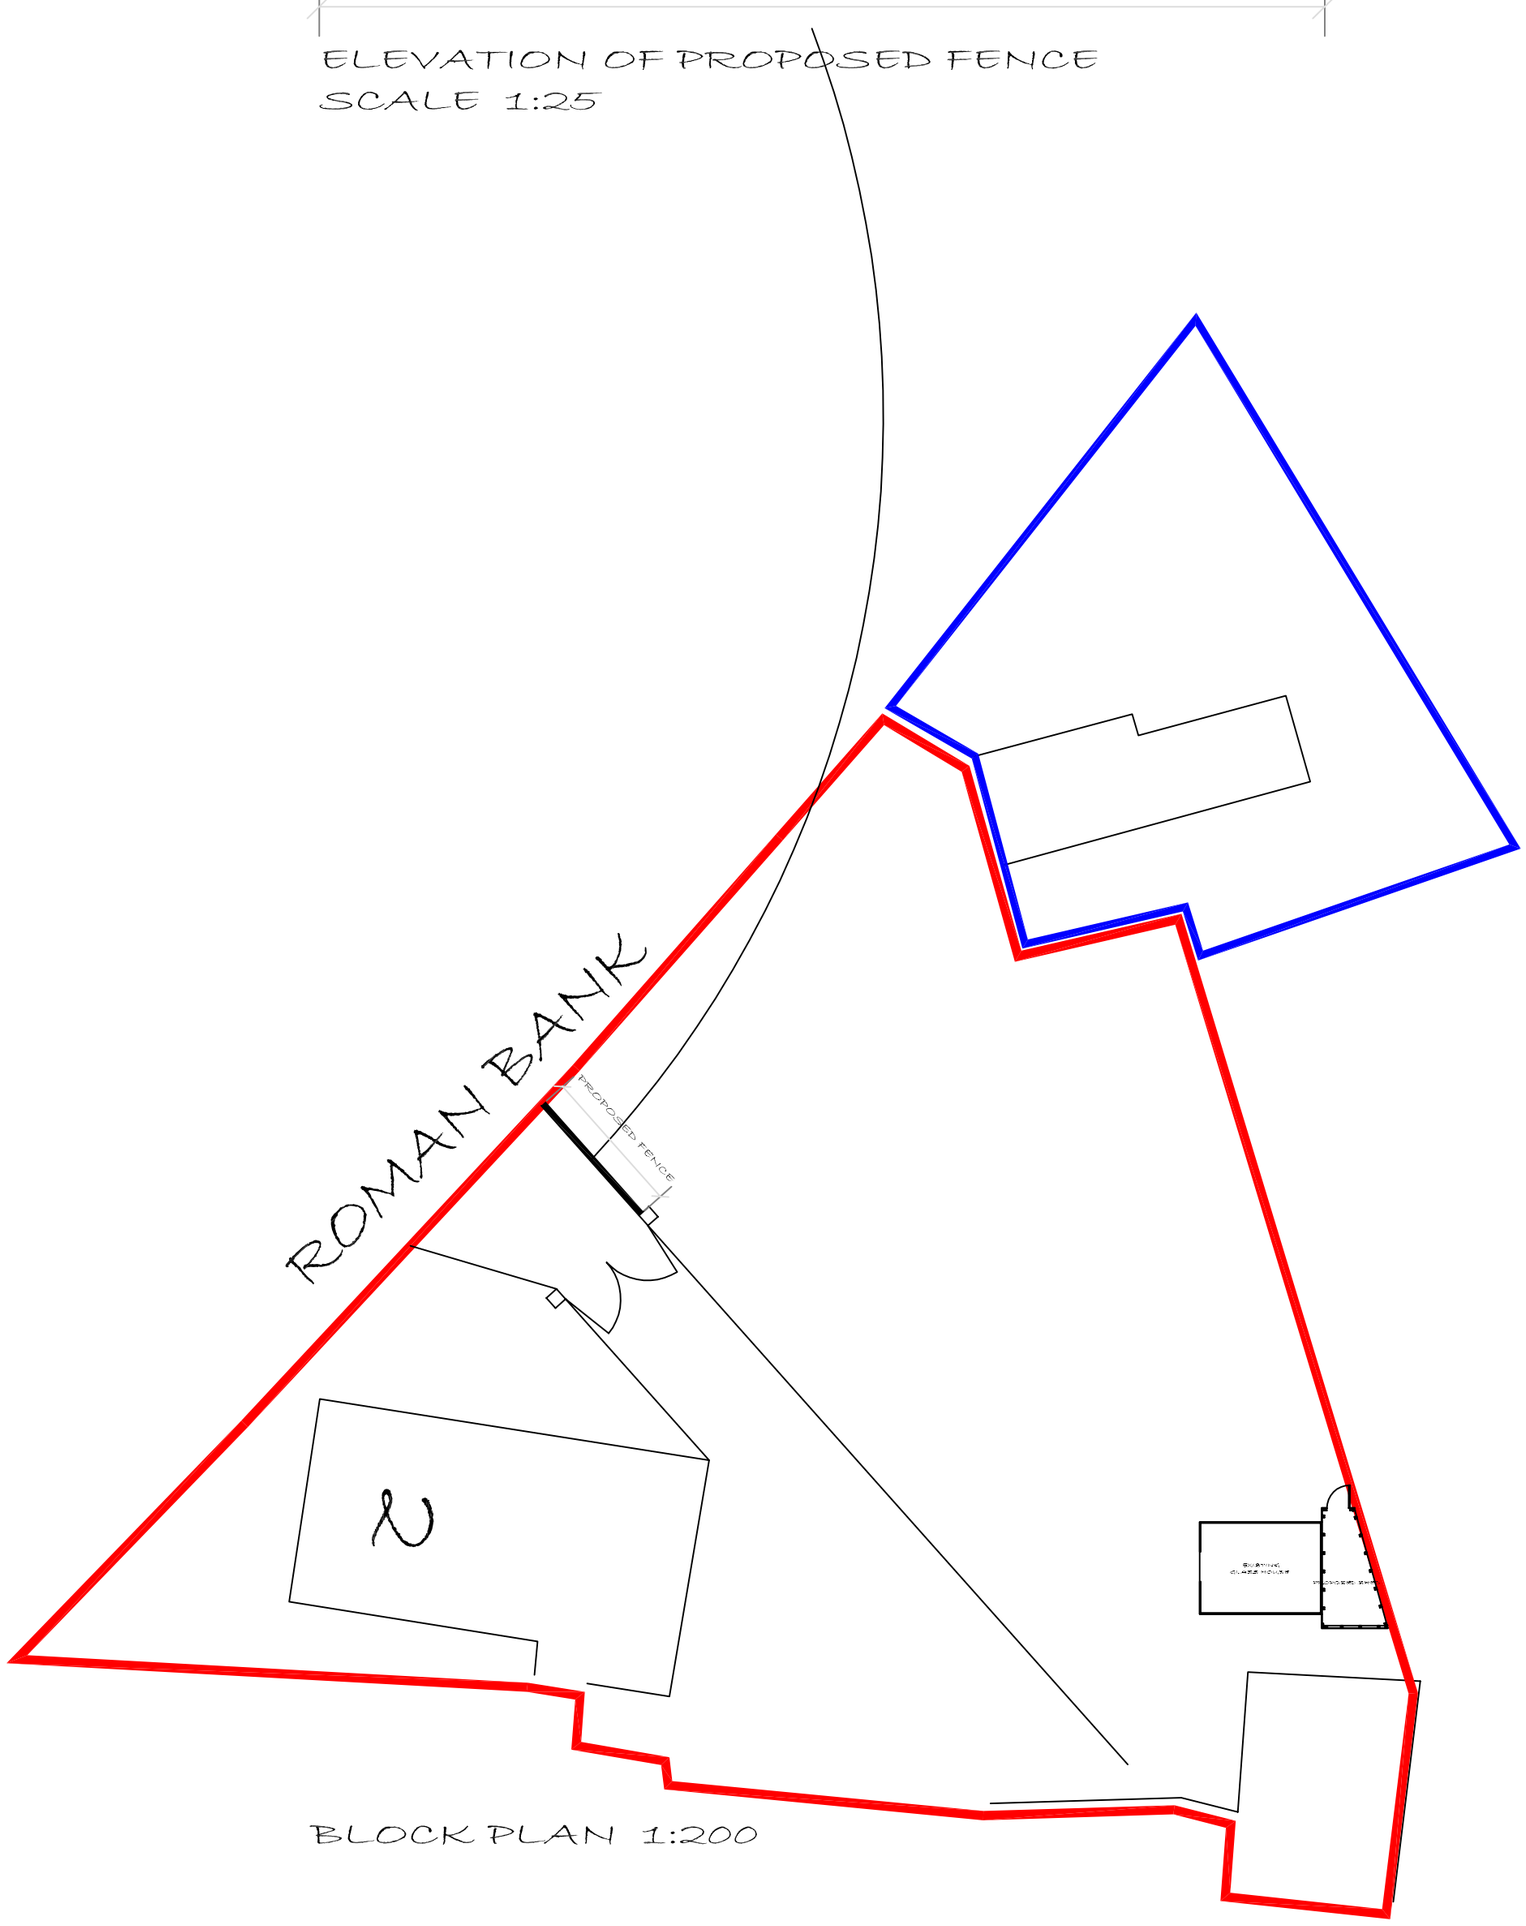

LOCATION PLAN 1:1250

D B D S

DAVID BROKER DESIGN SERVICES
ta
ARCHITECTURAL TECHNICIANS
OLDEN LODGE STATION ROAD
WISBECH ST MARY
WISBECH CAMBS.PE13 4RY
Telephone 01945 410421
ESTABLISHED 1975
E-mail david.broker@virgin.net

Issue:		
Client: B OLIVERA		
Drawing No: 2109-P1 FENCE ELEVATION AND SITE PLANS		
Project: PROPOSED FENCE AT ENTRANCE 4.6m LONG BY 1m HIGH		
Site: No 2 ROMAN BANK LONG SUTTON SPALDING LINKS		
Postcode: PE12 9LA	Drawn: DB	Checked: -
Print Scale: 1:50 @ A1	Date: 10-02-21	Revision No: -

DO NOT SCALE FROM THIS DRAWING - All dimensions to be verified on site - This drawing and design remains the copyright of David Broker and may not be reproduced without permision.
David Broker or Concept 2000 will not be held responsible for any construction works undertaken prior to approval or before approved plans are issued - Any alterations to details or specifications may invalidate the approval and incurr significant additional costs.