

AMENDED PLAN
Ref. A1

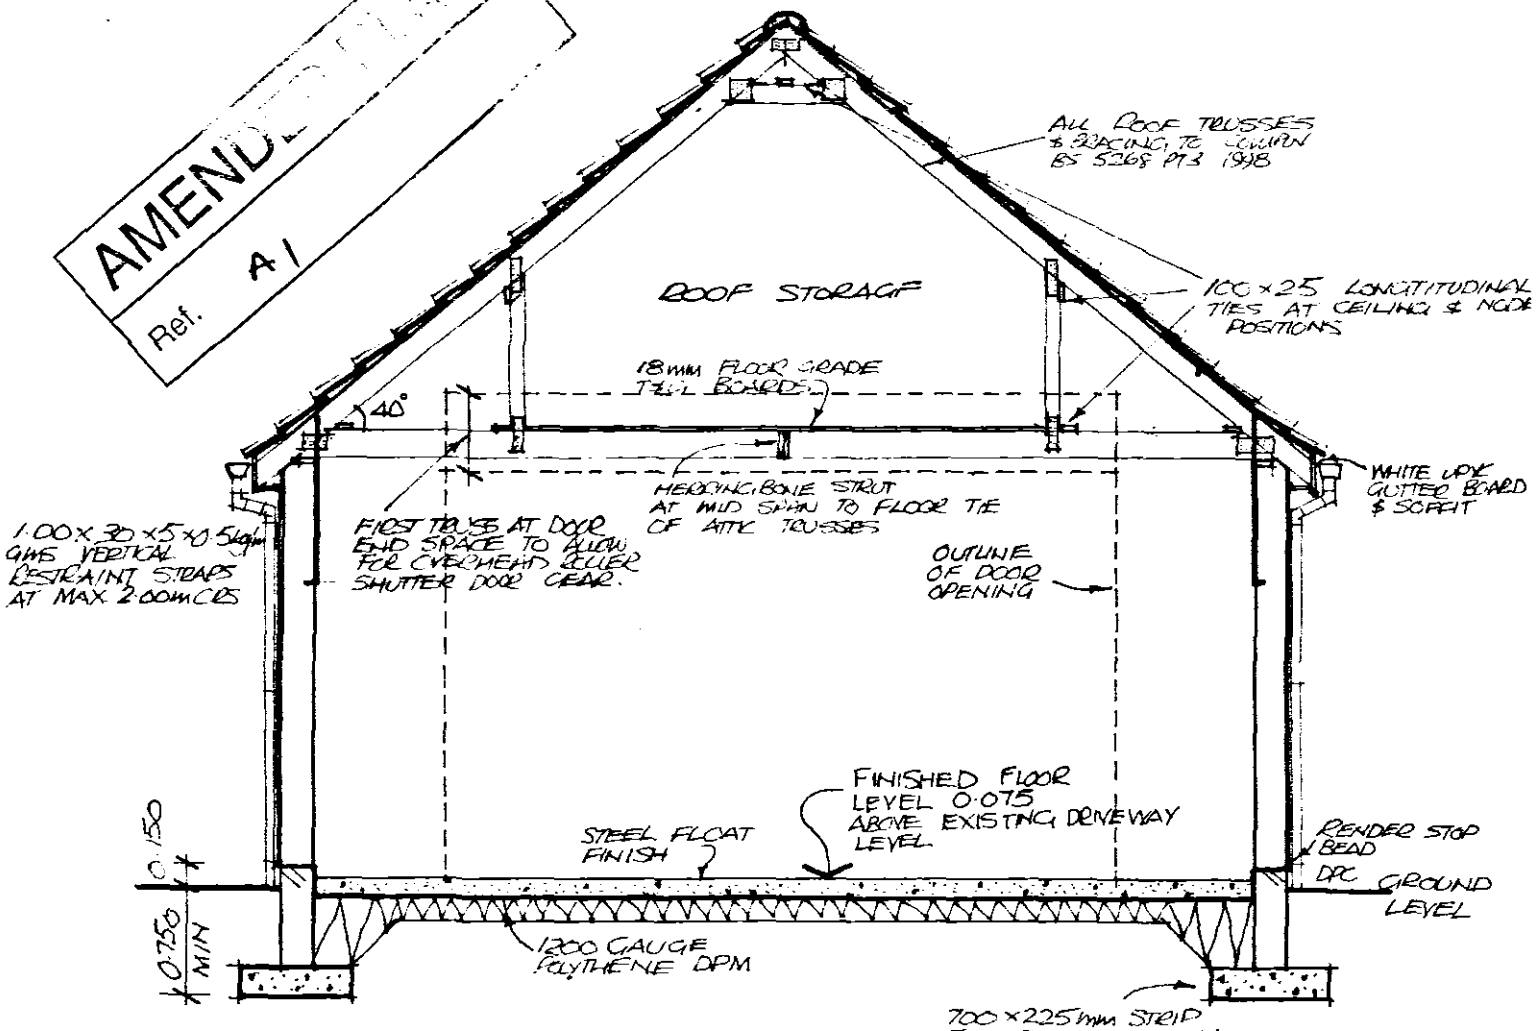

SHDC
Planning & Development
22 JUN 2004
Ref: 0312/04

SECTION
SCALE 1:50

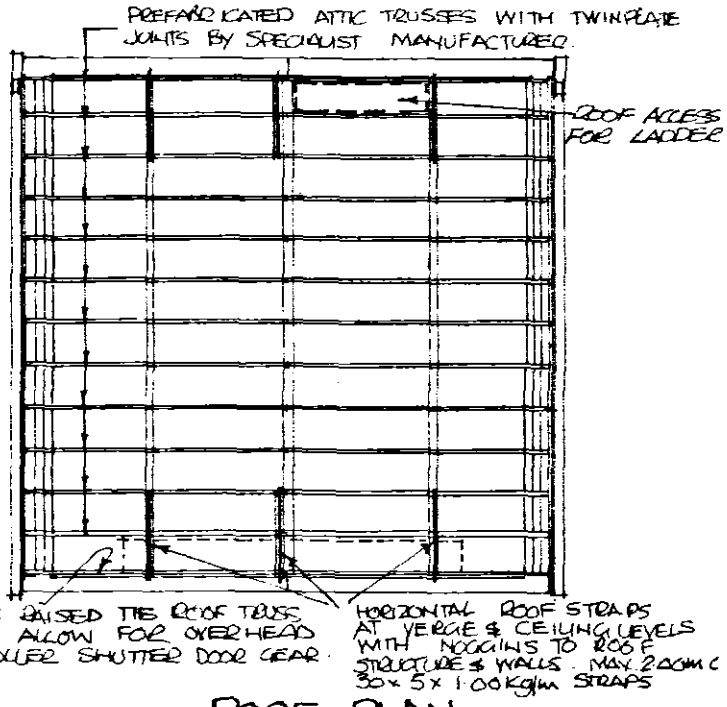

ROOF PLAN
SCALE 1:100

AMENDED ROOF DETAIL

(REFER MAIN DRAWING No.2 FOR PLAN & SPECIFICATION NOTES)

PROPOSED GARAGE
23 WOADE LANE
LONG SUTTON SPALDING LINCS

FOR MR. & MRS. D. BUTTRESS

SHDC REF.
PLANNING — H11/0312/04
BUILDING REGULATION — B11/0333/04