

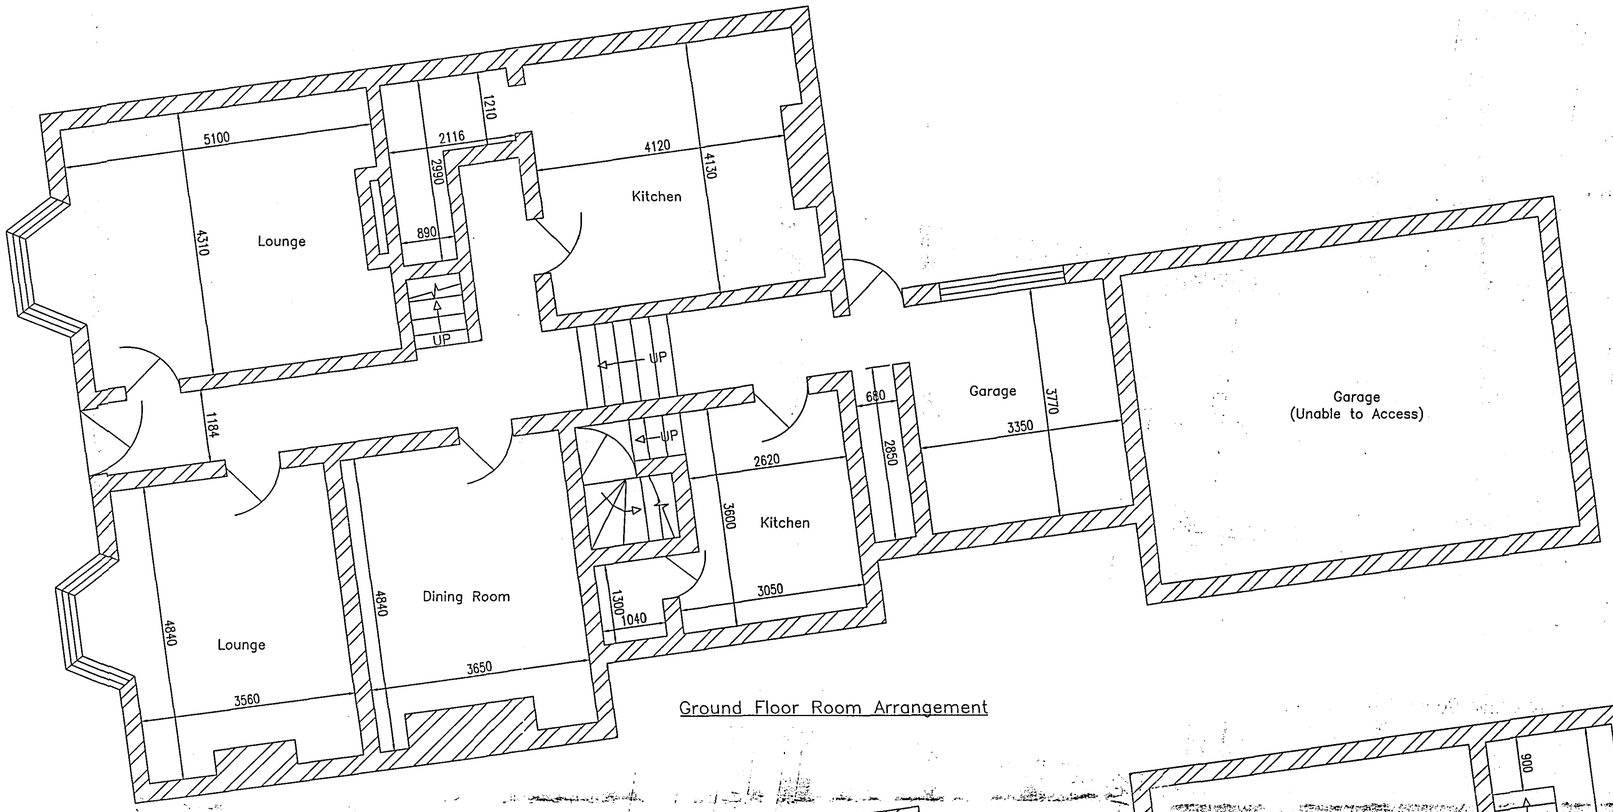


Ground Floor Room Arrangement

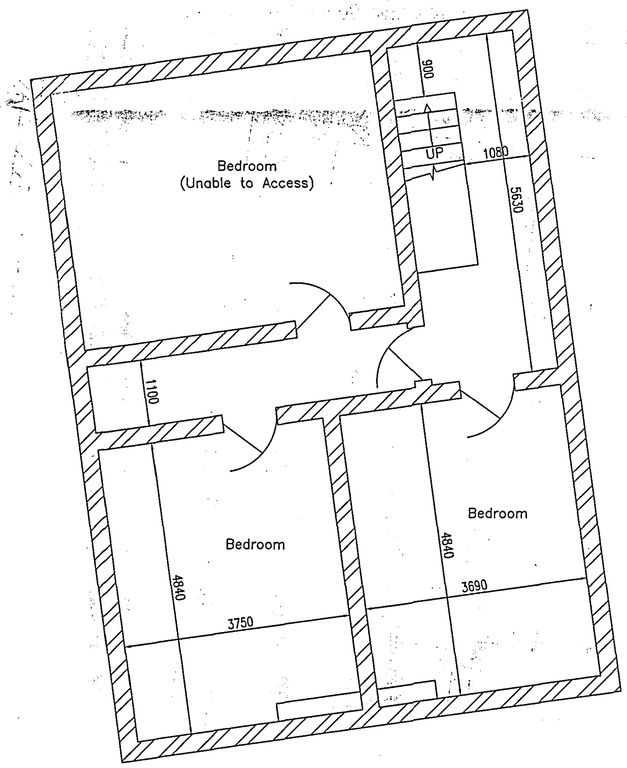

Second Floor Room Arrangement

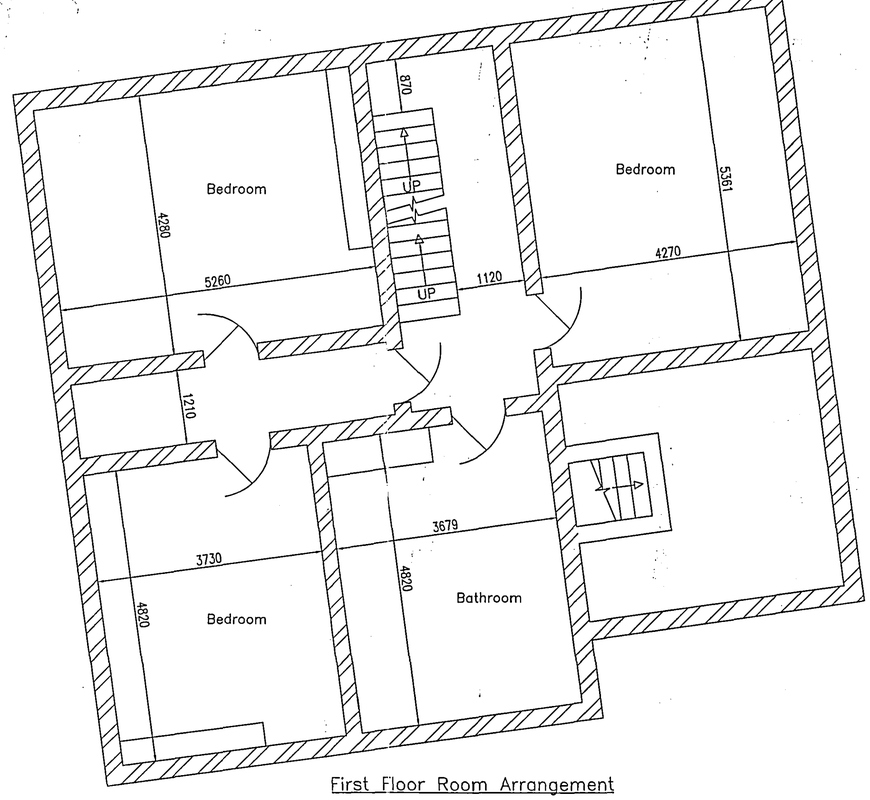

First Floor Room Arrangement

14 MAR 2005
0347/05

REV	DATE	REMARKS

STATUS INFORMATION

SRC SIDEBOTTOM RICHARDSON CHENG LTD
CONSULTING STRUCTURAL AND CIVIL ENGINEERS
15 HIGH STREET, SPALDING, LINCS. PE11 1TW
TEL: (01775) 712603
FAX: (01775) 712833
E-MAIL: src@s-r-c.co.uk

PROJECT
Site Survey
18 Market Street
Long Sutton

DETERMINED PLAN

TITLE
Ground and Upper Floor Plans

DATE	Dec 04	SCALE	1:50
DRAWN	RPW	CHECKED	
DESIGN		FILENAME	44104-02

DRG No. 44104/02 REV