


PROPOSED COMPLIANCE ALTERATIONS

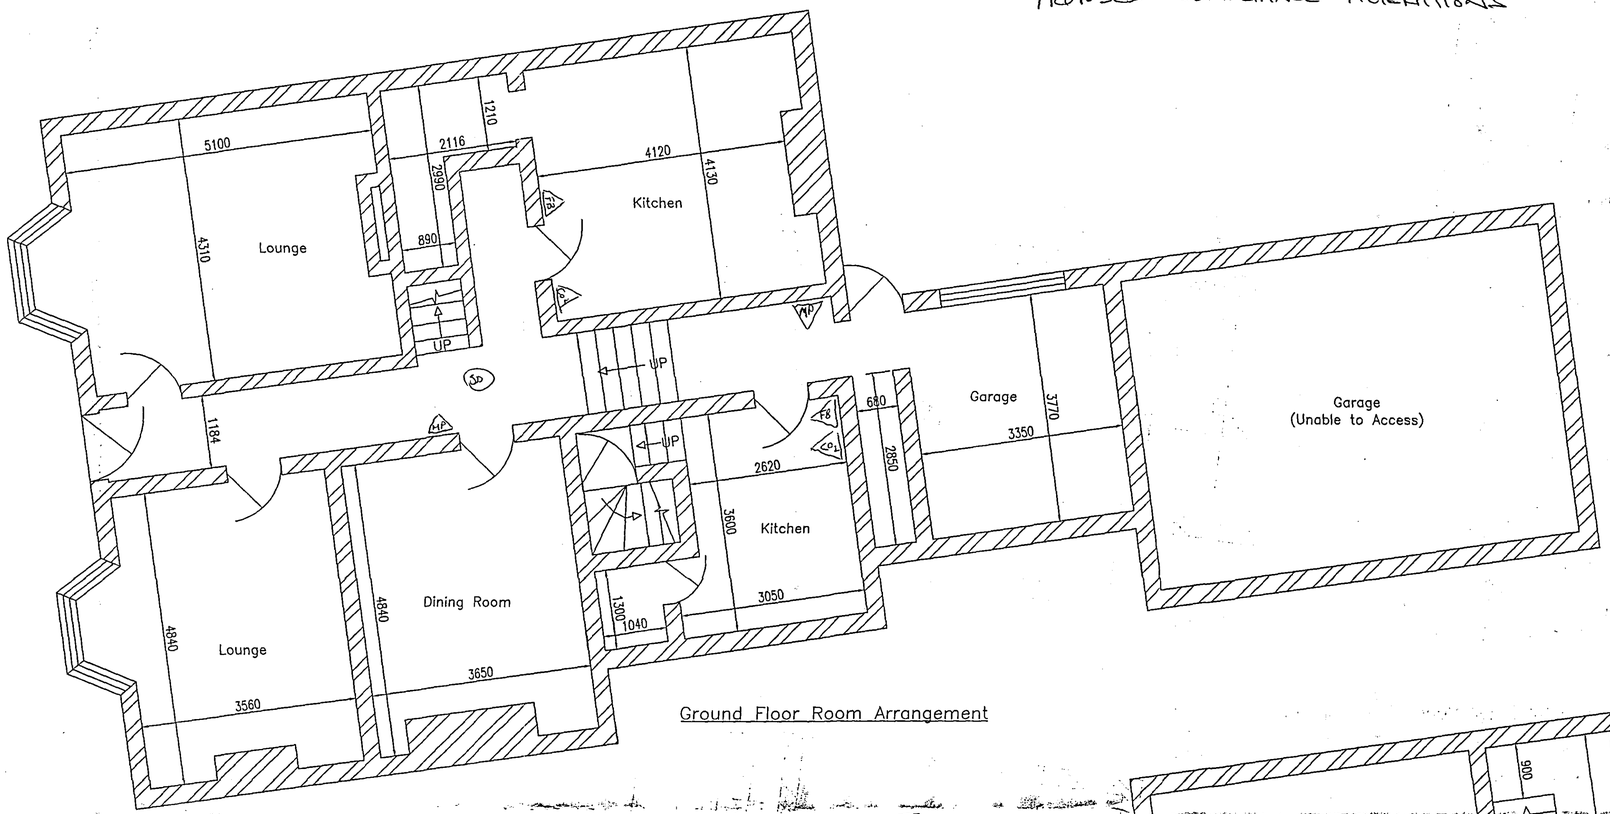

Ground Floor Room Arrangement

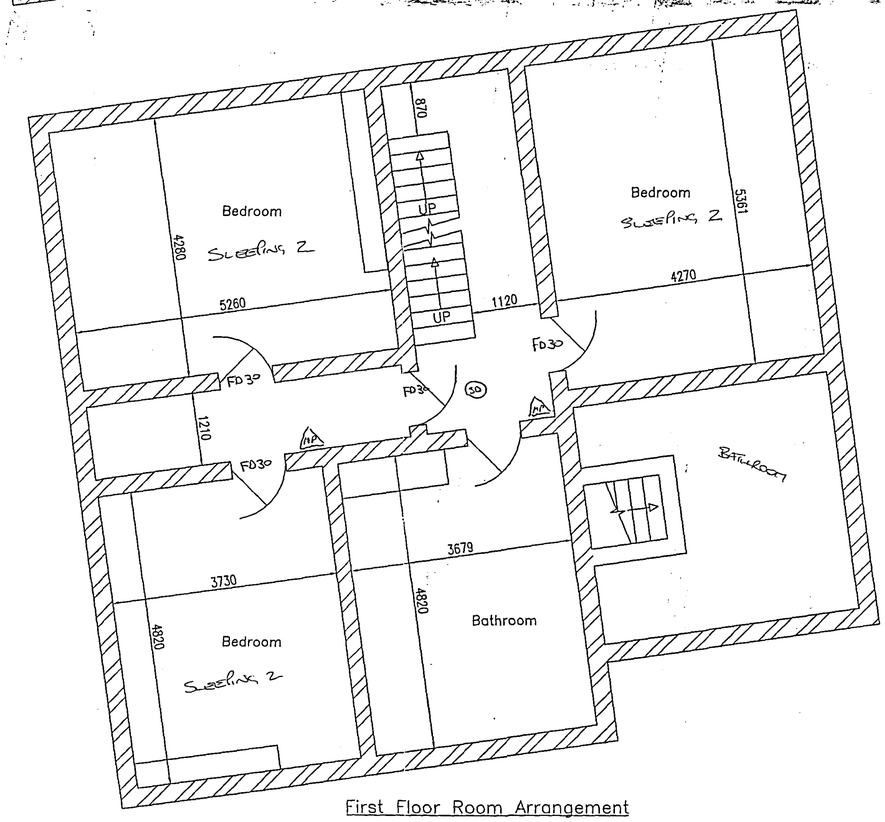

First Floor Room Arrangement

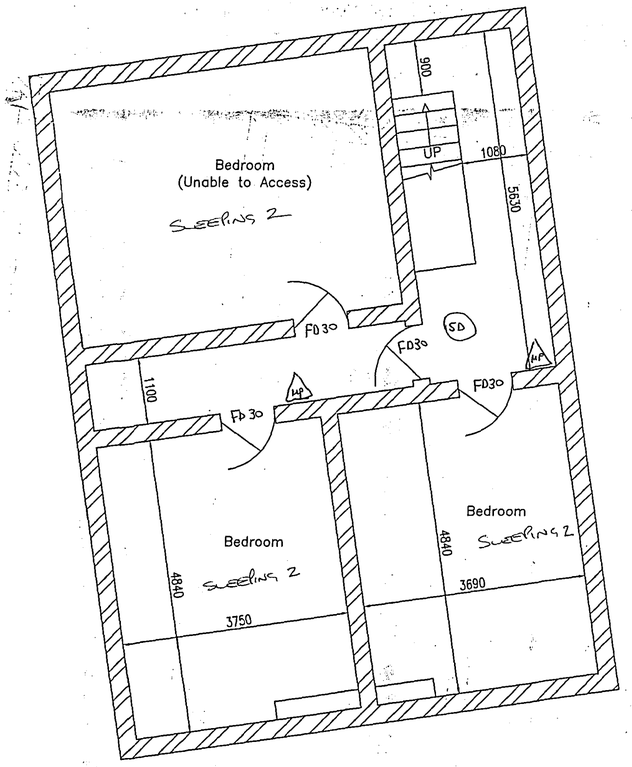

Second Floor Room Arrangement

FD30 30 minute fire resisting door with self closing device and intumescent fire & smoke seals.

SD smoke detector

HD heat detector

HP multi purpose fire extinguisher

CO_2 CO_2 fire extinguisher

FB fire blanket.

Planning & Environment
14 MAR 2005
Rec: 0347/05

REV	DATE	REMARKS
STATUS		INFORMATION

SIDEBOTTOM RICHARDSON CHENG LTD
15 HIGH STREET, SPALDING, LINCS. PE11 1TW
TEL: (01775) 712663
FAX: (01775) 712835
E-MAIL: src@s-r-c.co.uk
CONSULTING STRUCTURAL AND CIVIL ENGINEERS

PROJECT
Site Survey
18 Market Street
Long Sutton

DETERMINED PLAN

TITLE
Ground and Upper Floor Plans

Proposed

DATE	Dec 04	SCALE	1:50
DRAWN	RPW	CHECKED	
DESIGN		FILENAME	44104-02

DRG No. 44104/02 REV