

©Design Copyright reserved. Written consent must be obtained before copying or reproducing this drawing. Do not scale from this drawing, use dimensioned figures only. Contractors are responsible for taking and checking site dimensions. Any discrepancy must be reported to the designer immediately.

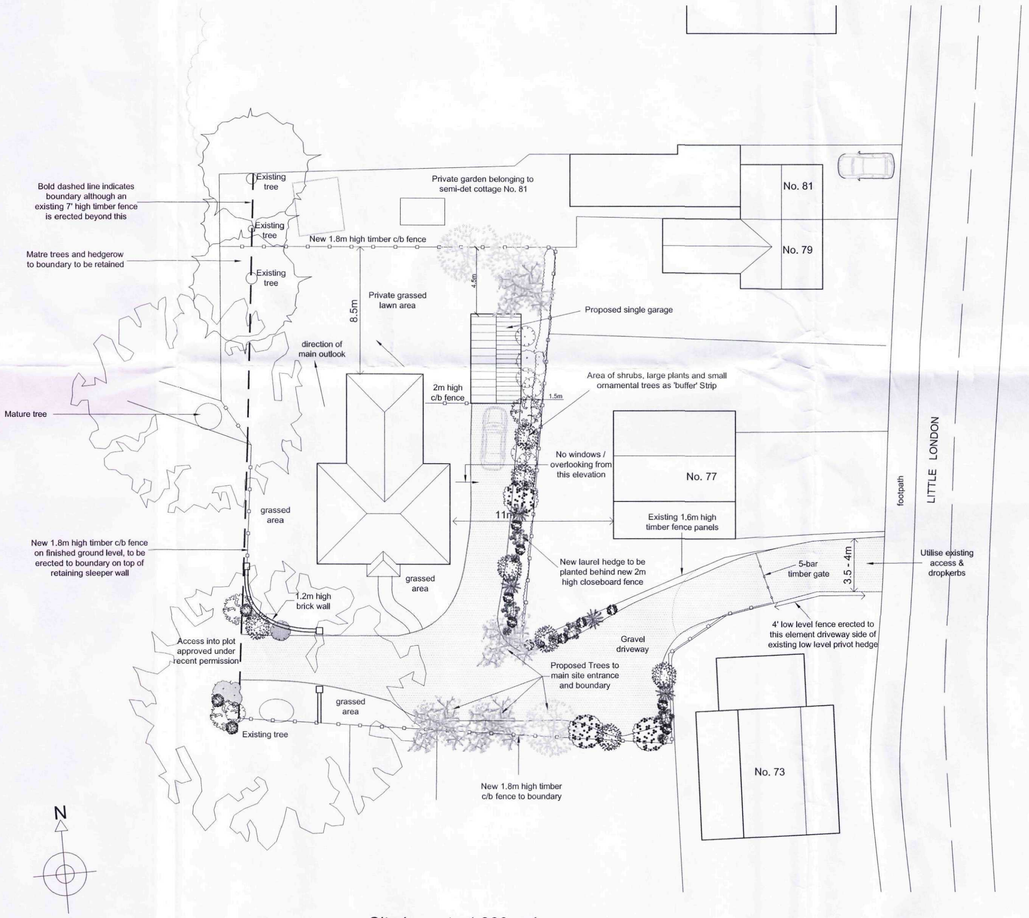


Site Layout - 1:200scale

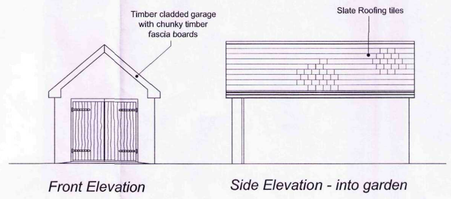

Garage Elevations - 1:100scale

Proposed Floor Plan 1:50scale

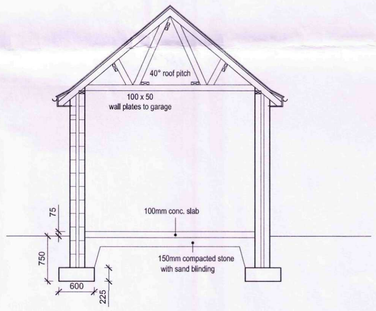

Garage Section 1;50scale

A	Garage to rear corner of plot	04.15
Rev.		Date

Client: Mr D Franklin

Scale: as shown@A1

Project: Proposed Garage to new bungalow to the rear of 81 Little London Long Sutton Lincolnshire PE12

Date: Mar 2015

Drawing No.: P001/07/DF

Title: Proposals

Revision: A

A1