
As Existing

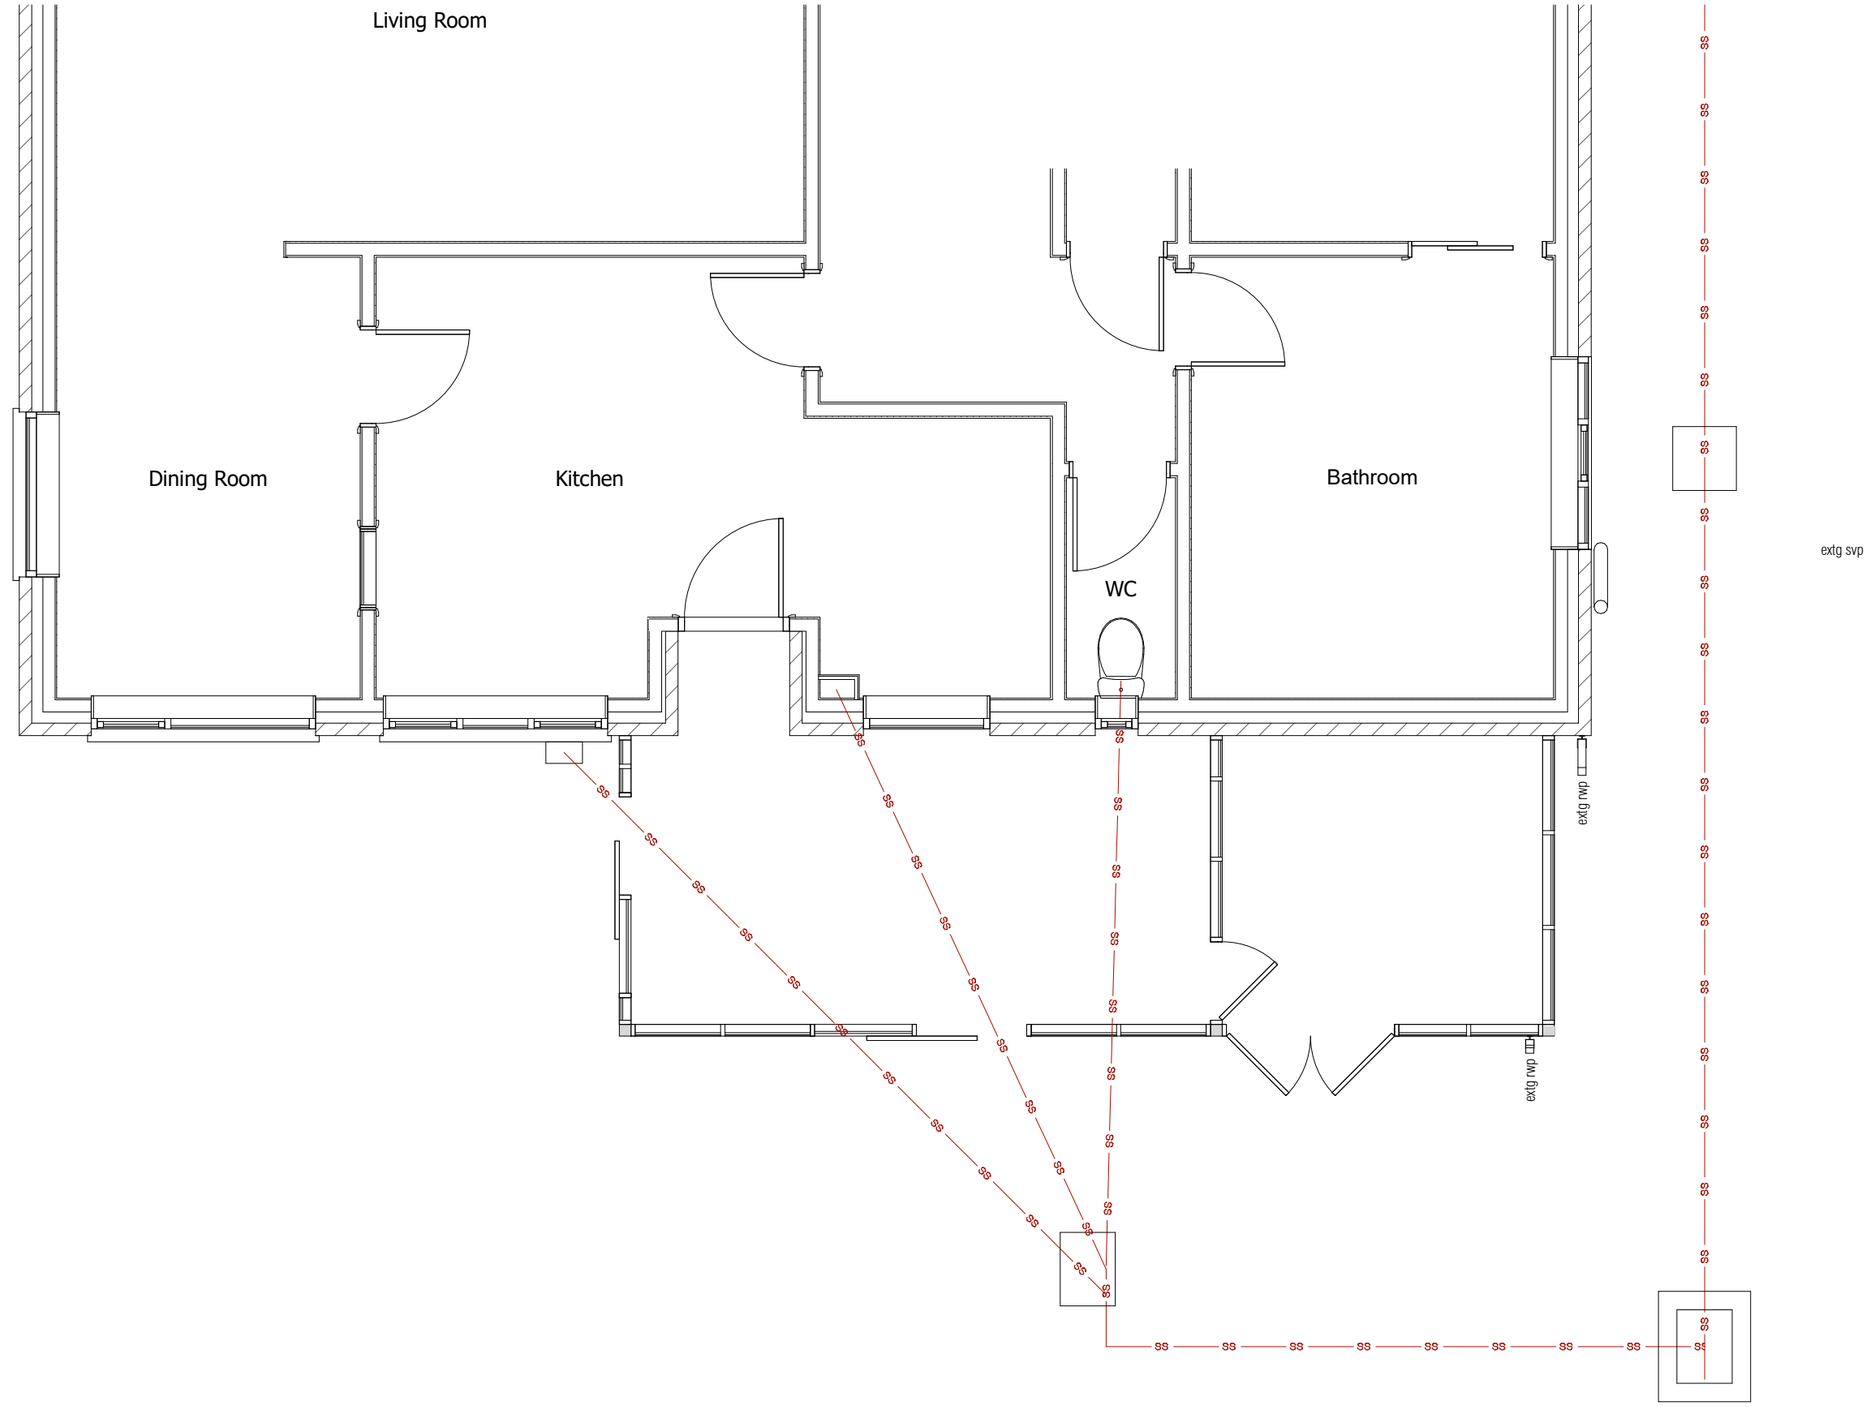


Part GROUND FLOOR as EXISTING

ArchiTECH
Chartered Institute of Architectural Technologists
This drawing has been produced for our client and is not intended for use by any other person or for any other purpose ©

CIAT
CHARTERED PRACTICE


Project: Proposed Extension and Alterations
Address: 9 Delph Road, Long Sutton, Spalding, Lincs
Client: James Goodman & Karen Lloyd

Scales: 1:50 @ A3
Date: 17/04/2023
Status: Existing


Drawing Title:
Part Ground Floor Plan as Existing
Job Number: 230902

Drawing No: E01
Sheet: 1 of 4
Rev.

As Existing

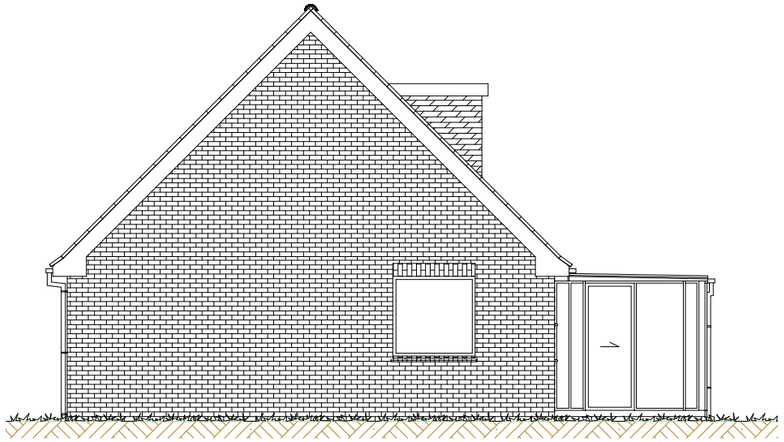

WEST ELEVATION

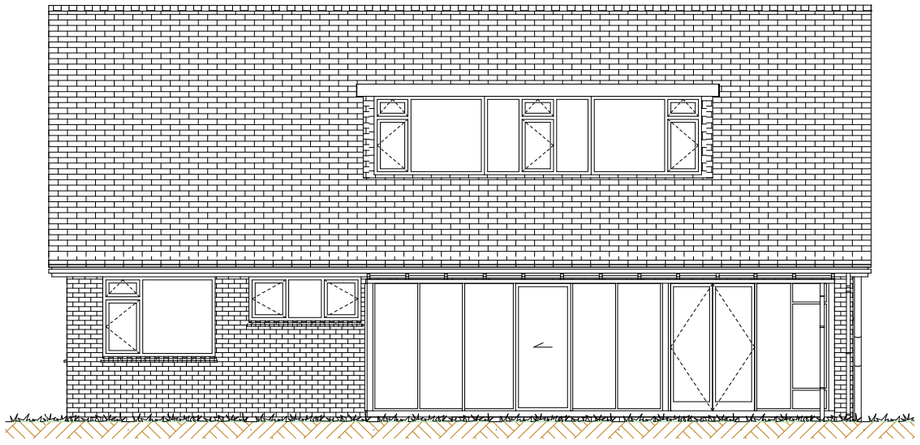

SOUTH ELEVATION



EAST ELEVATION

0 1 2 3 4 5 6 7 8 9 10

ArchiTECH
Chartered Institute of Architectural Technologists
This drawing has been produced for our client and is not intended for use by any other person or for any other purpose ©

CIAT
CHARTERED PRACTICE


Project: Proposed Extension and Alterations
Address: 9 Delph Road, Long Sutton, Spalding, Lincs
Client: James Goodman & Karen Lloyd


Scales: 1:100 @ A3
Date: 17/04/2023
Status: Existing

Drawing Title:
Elevations as Existing
Job Number: 230902

Drawing No: E02
Sheet: 2 of 4
Rev.

As Proposed

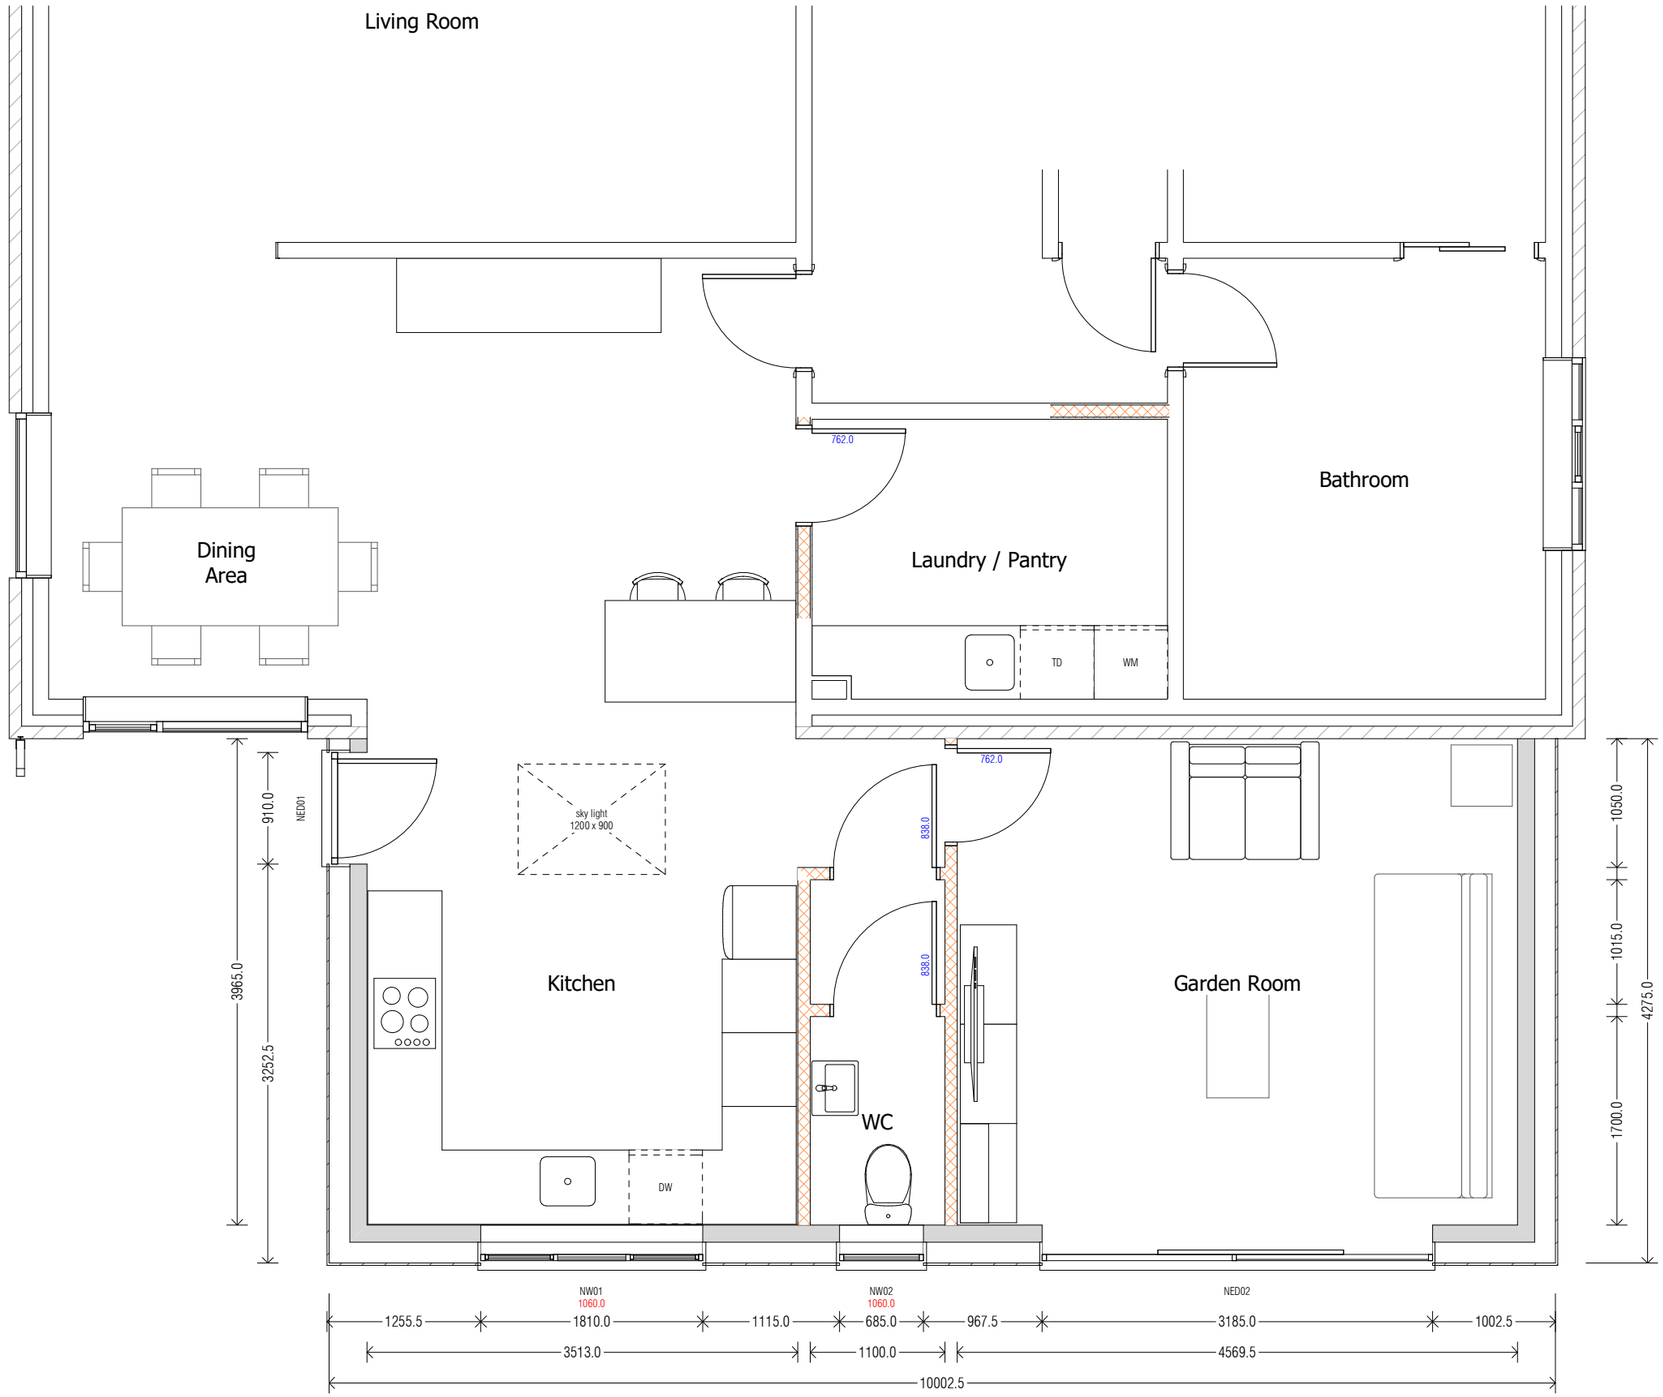

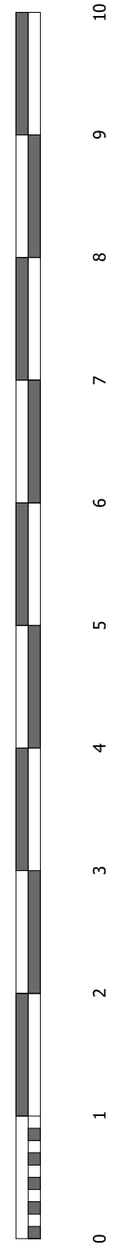
**SETTING OUT**

ALL dimensions are to structure ONLY unless otherwise stated

Part GROUND FLOOR as PROPOSED

ArchiTECH
Chartered Institute of Architectural Technologists
This drawing has been produced for our client and is not intended for use by any other person or for any other purpose ©

CIAT
CHARTERED PRACTICE

Project: Proposed Extension and Alterations
Address: 9 Delph Road, Long Sutton, Spalding, Lincs
Client: James Goodman & Karen Lloyd


Scales: 1:50 @ A3
Date: 17/04/2023
Status: Planning

Drawing Title: Part Ground Floor Plan as Proposed
Job Number: 230902

Drawing No: 10
Rev.

Sheet: 3
of 4


As Proposed

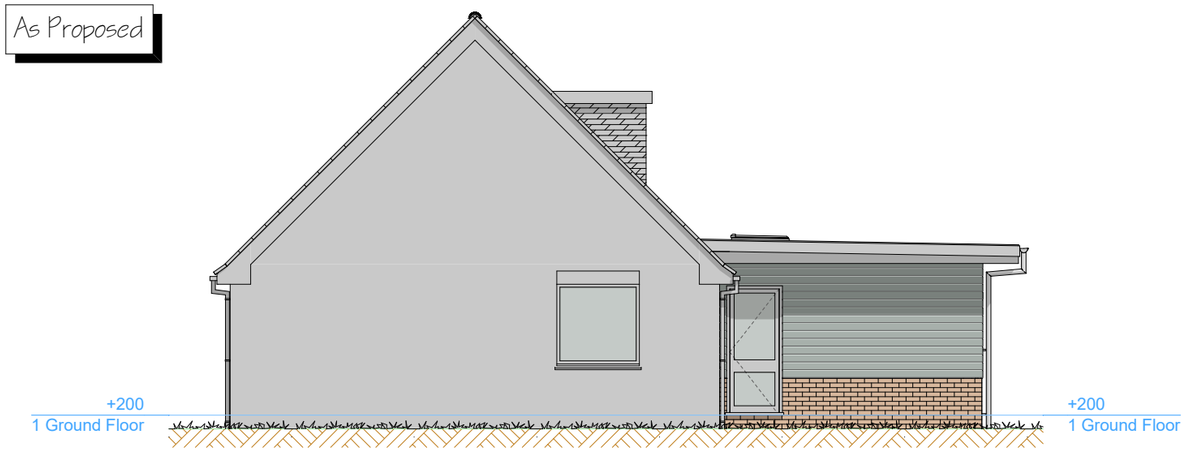


WEST ELEVATION




SOUTH ELEVATION

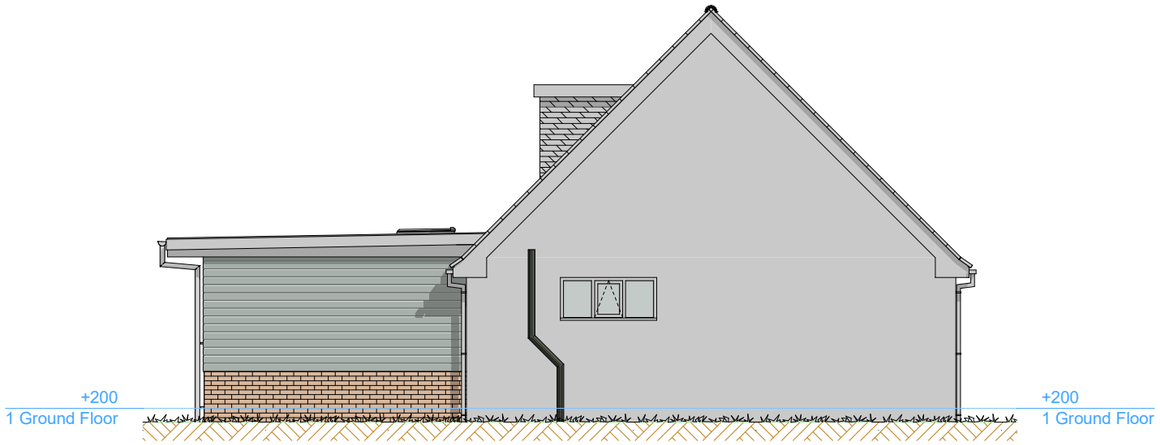


EAST ELEVATION

**EXTERIOR FINISHES:**

- Brickwork to match existing as near as possible; **Leicester New Ivanhoe Cream**




- Embossed Woodgrain WPC wall cladding; **WPC Composite 'Elephant Grey'**







- Window joinery to be **white** uPVC

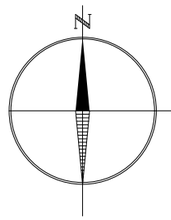





SITE PLAN: 1:2500

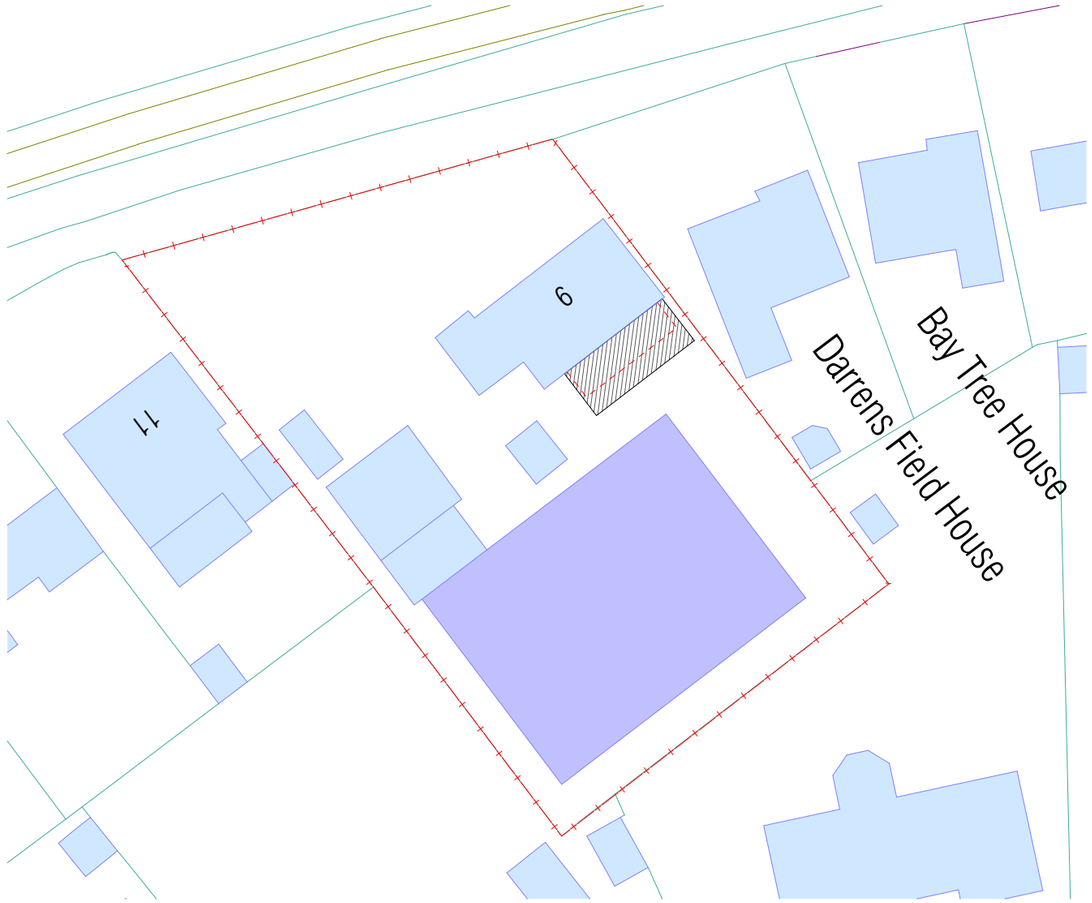


Block Plan 1:500

0 1 2 3 4 5 6 7 8 9 10

**SITE LEVELS**

ALL site levels are to remain as existing unless otherwise stated

ArchiTECH
Chartered Institute of Architectural Technologists

This drawing has been produced for our client and is not intended for use by any other person or for any other purpose ©

CIAT
CHARTERED PRACTICE

Project: Proposed Extension and Alterations
Address: 9 Delph Road, Long Sutton, Spalding, Lincs
Client: James Goodman & Karen Lloyd

Scales: 1:100, 1:500 @ A3
Date: 17/04/2023
Status: Planning

Drawing Title: Elevations as Proposed
Job Number: 230902

Drawing No: 20
Sheet: 4
Rev.
of 4