
As Existing

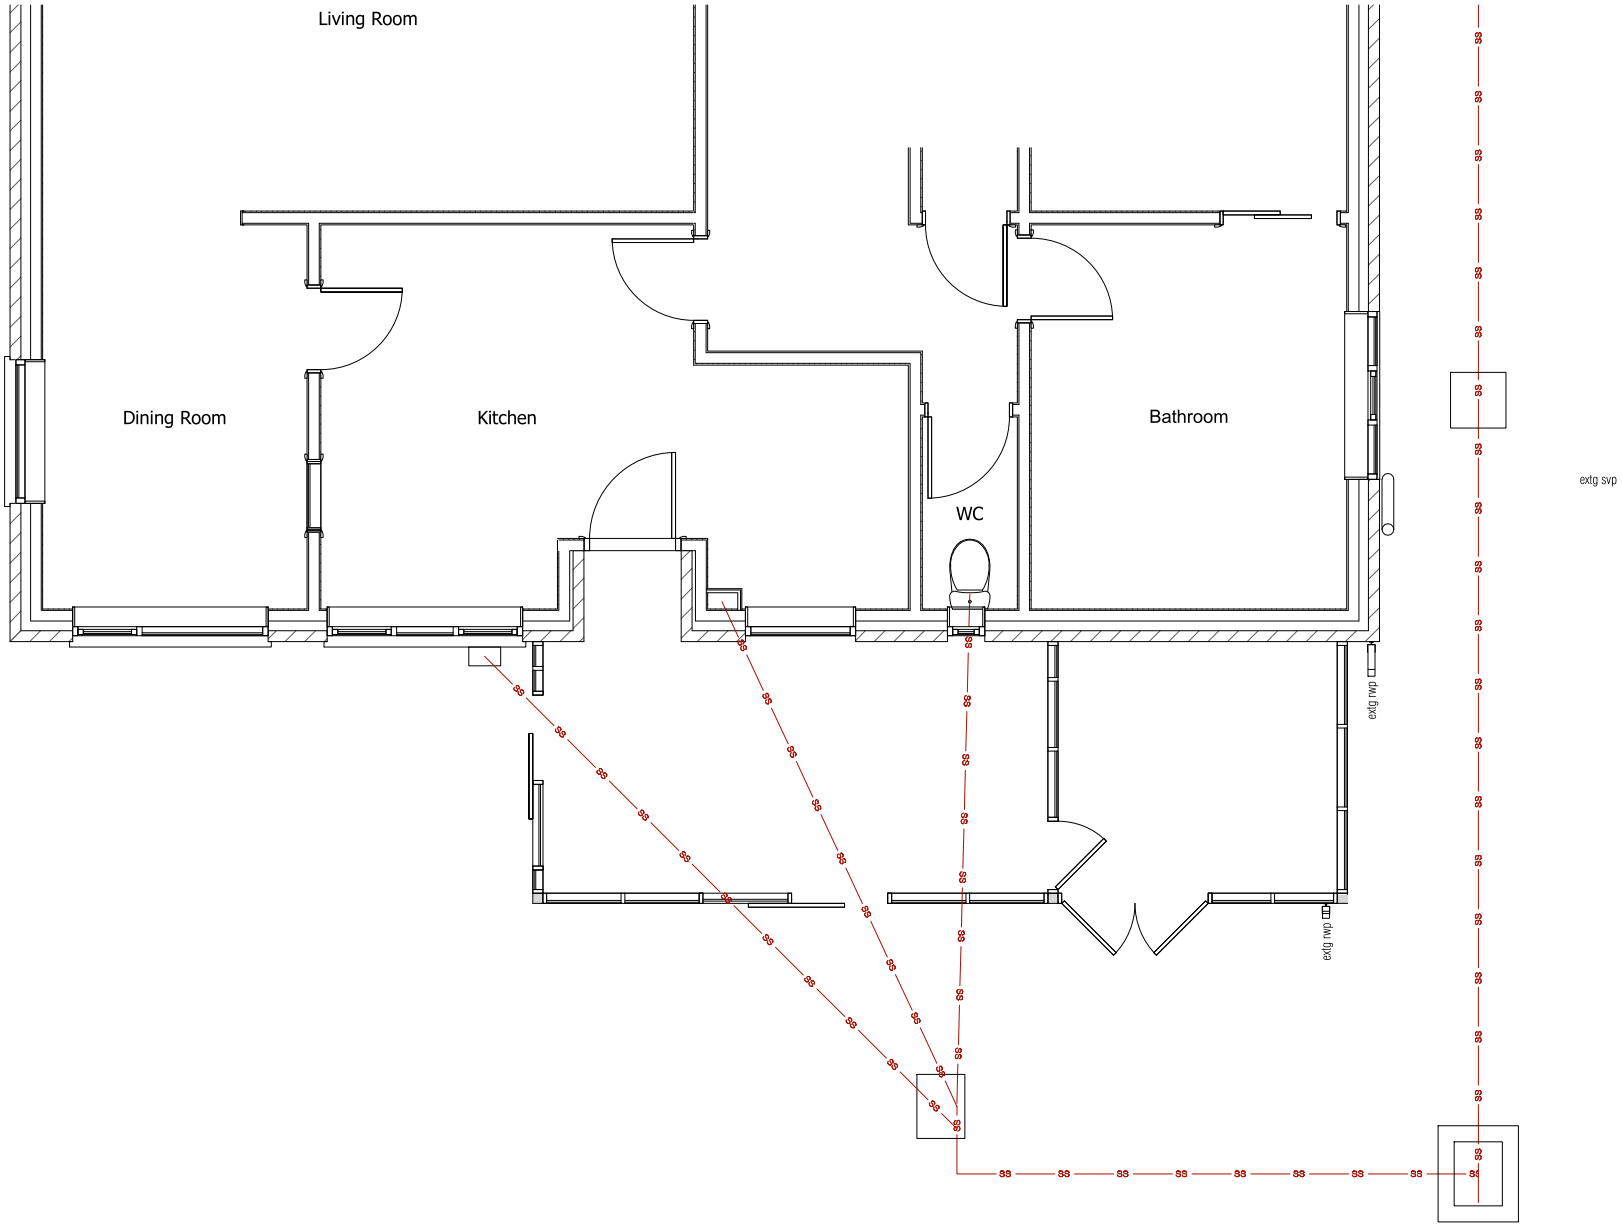

Part GROUND FLOOR as EXISTING

ArchiTECH
Chartered Institute of Architectural Technologists
This drawing has been produced for our client and is not intended for use by any other person or for any other purpose ©

CIAT
CHARTERED PRACTICE

Project: Proposed Extension and Alterations
Address: 9 Delph Road, Long Sutton, Spalding, Lincs
Client: James Goodman & Karen Lloyd

Scales: 1:50 @ A3
Date: 17/04/2023
Status: Existing

Drawing Title: Part Ground Floor Plan as Existing
Job Number: 230902

Drawing No: E01
Sheet: 1 of 4
Rev.