
As Proposed

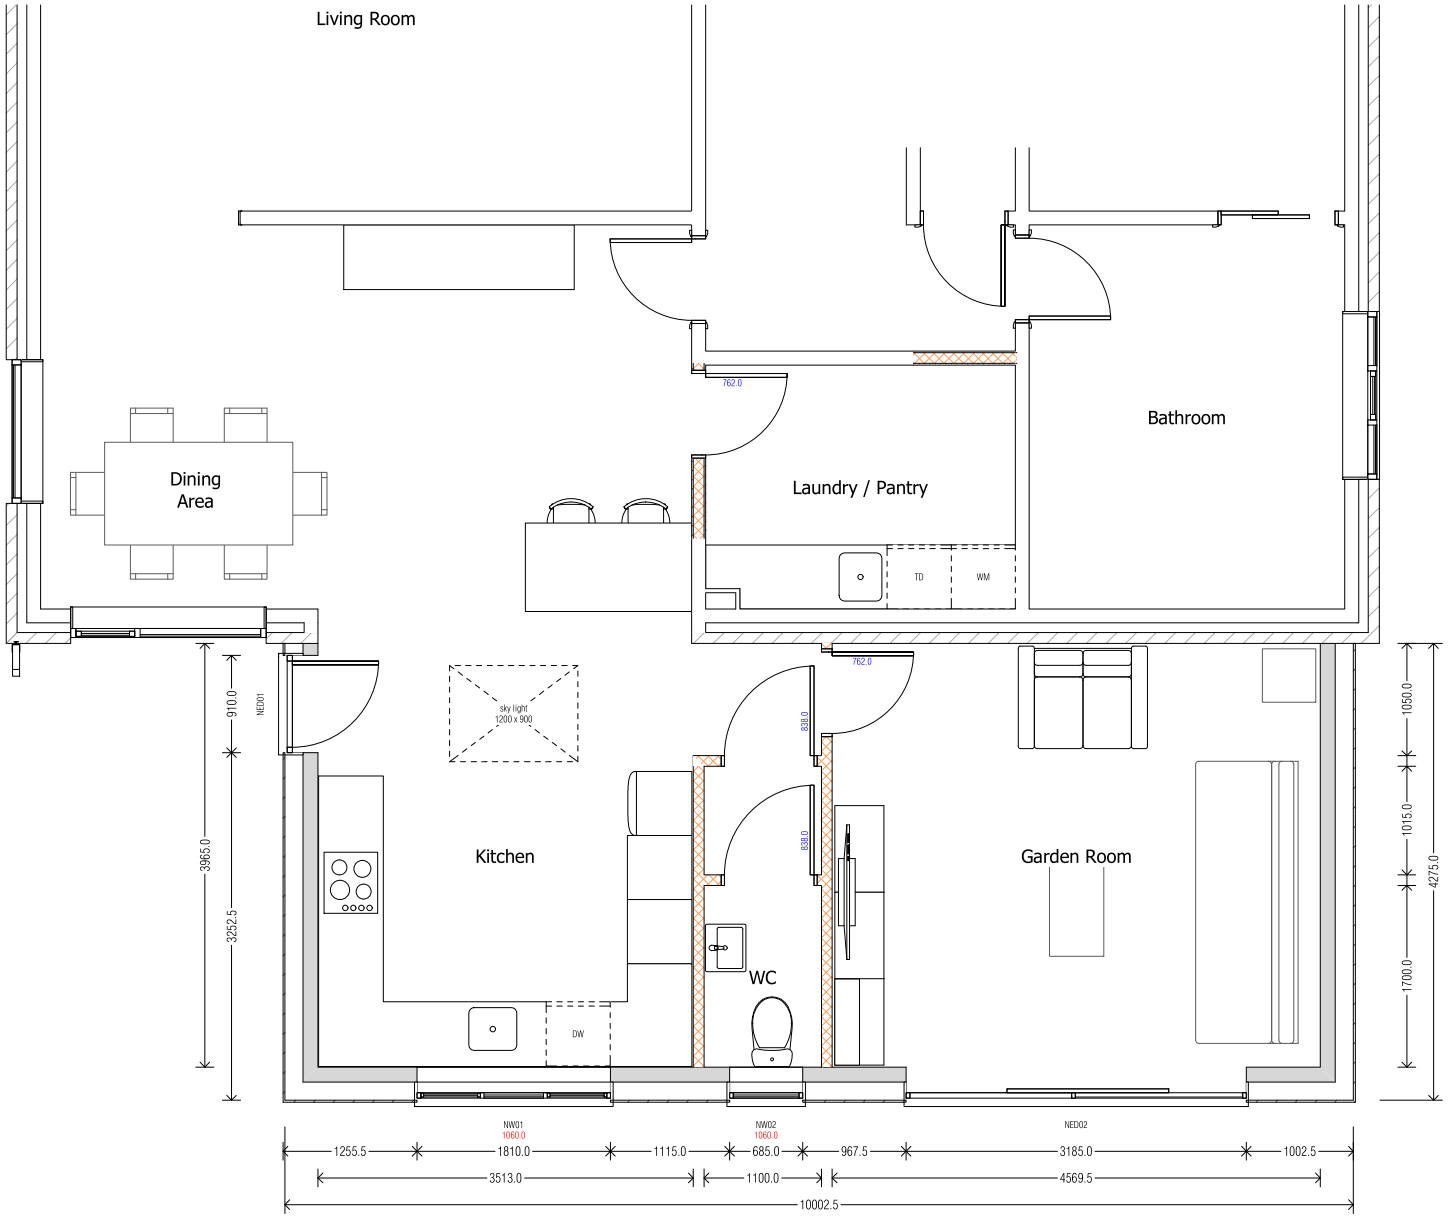

SETTING OUT

ALL dimensions are to structure ONLY unless otherwise stated

Part GROUND FLOOR as PROPOSED

ArchiTECH
Chartered Institute of Architectural Technologists
This drawing has been produced for our client and is not intended for use by any other person or for any other purpose ©

CIAT CHARTERED PRACTICE

Project: Proposed Extension and Alterations	Scales: 1:50 @ A3	Drawing Title:	Drawing No:	Sheet:
Address: 9 Delph Road, Long Sutton, Spalding, Lincs	Date: 17/04/2023	Part Ground Floor Plan as Proposed	10	3
Client: James Goodman & Karen Lloyd	Status: Planning	Job Number: 230902	Rev.	of 4