




EXISTING GROUND FLOOR PLAN scale 1:50

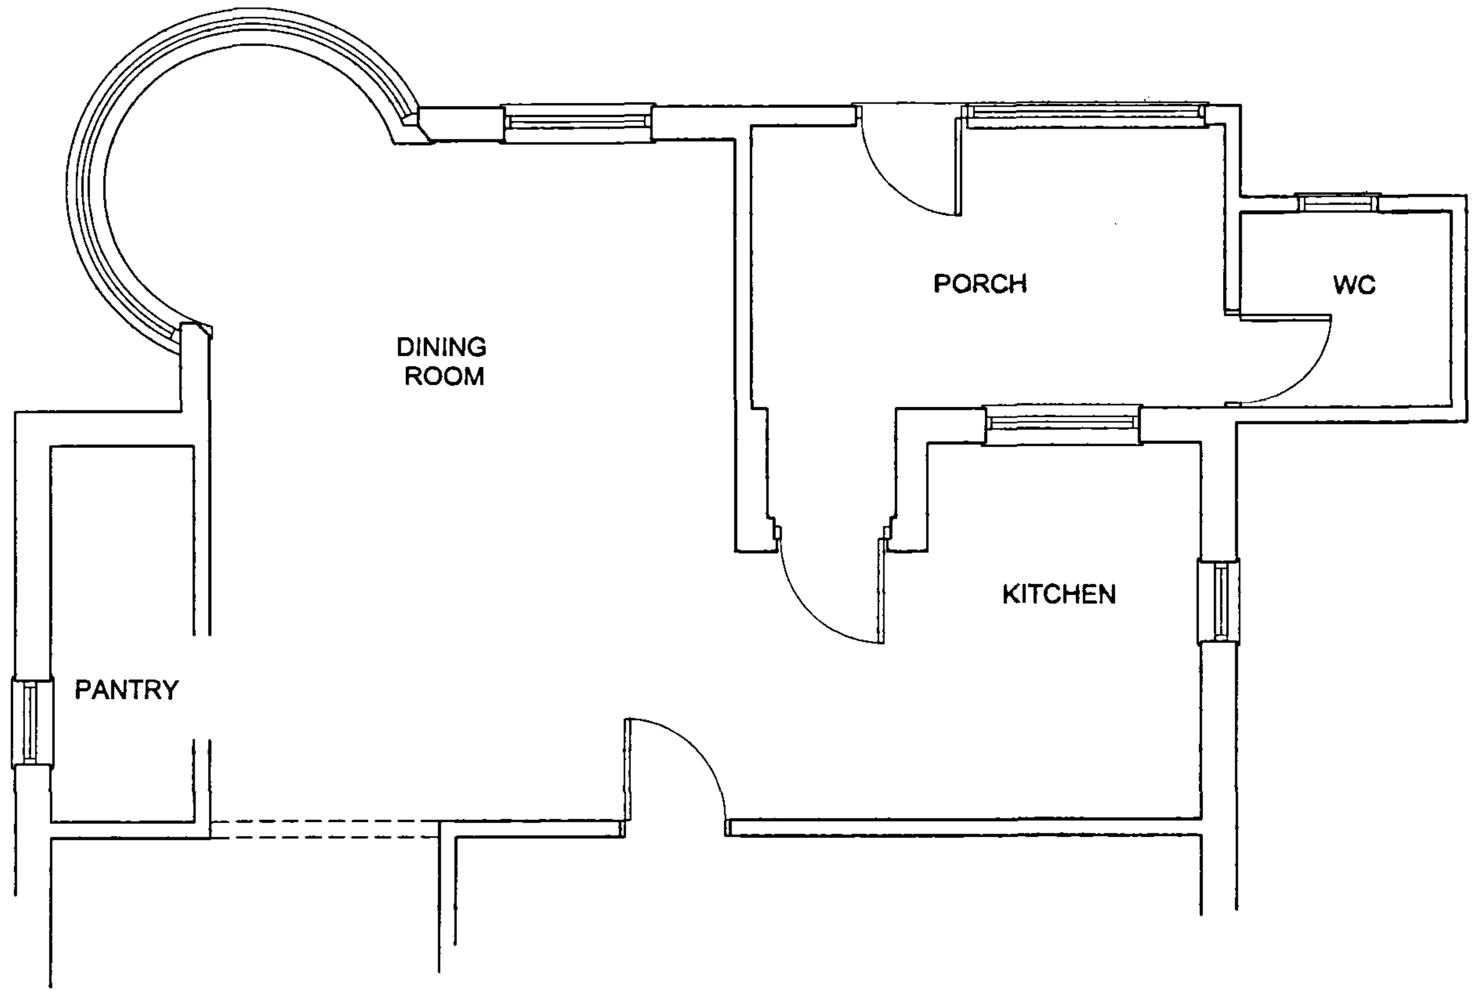


EXISTING FIRST FLOOR PLAN scale 1:50

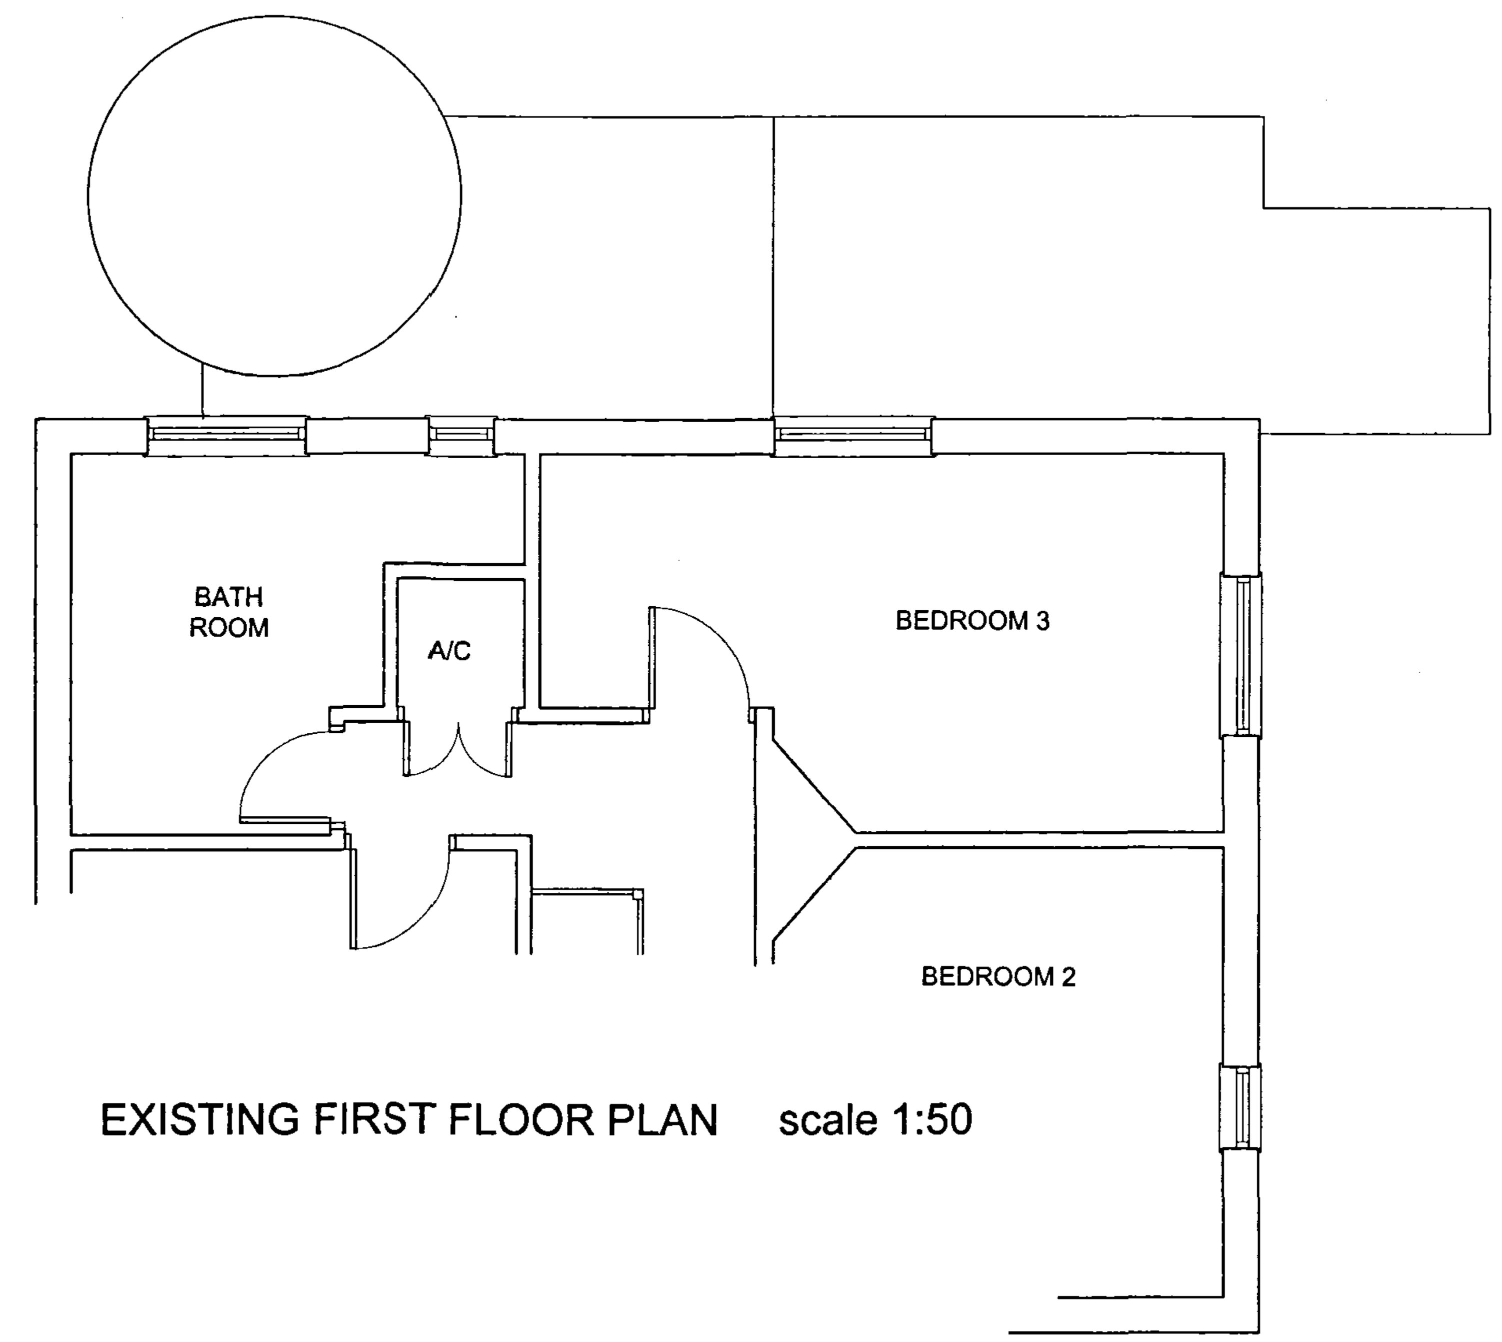


LOCATION PLAN scale 1:1250

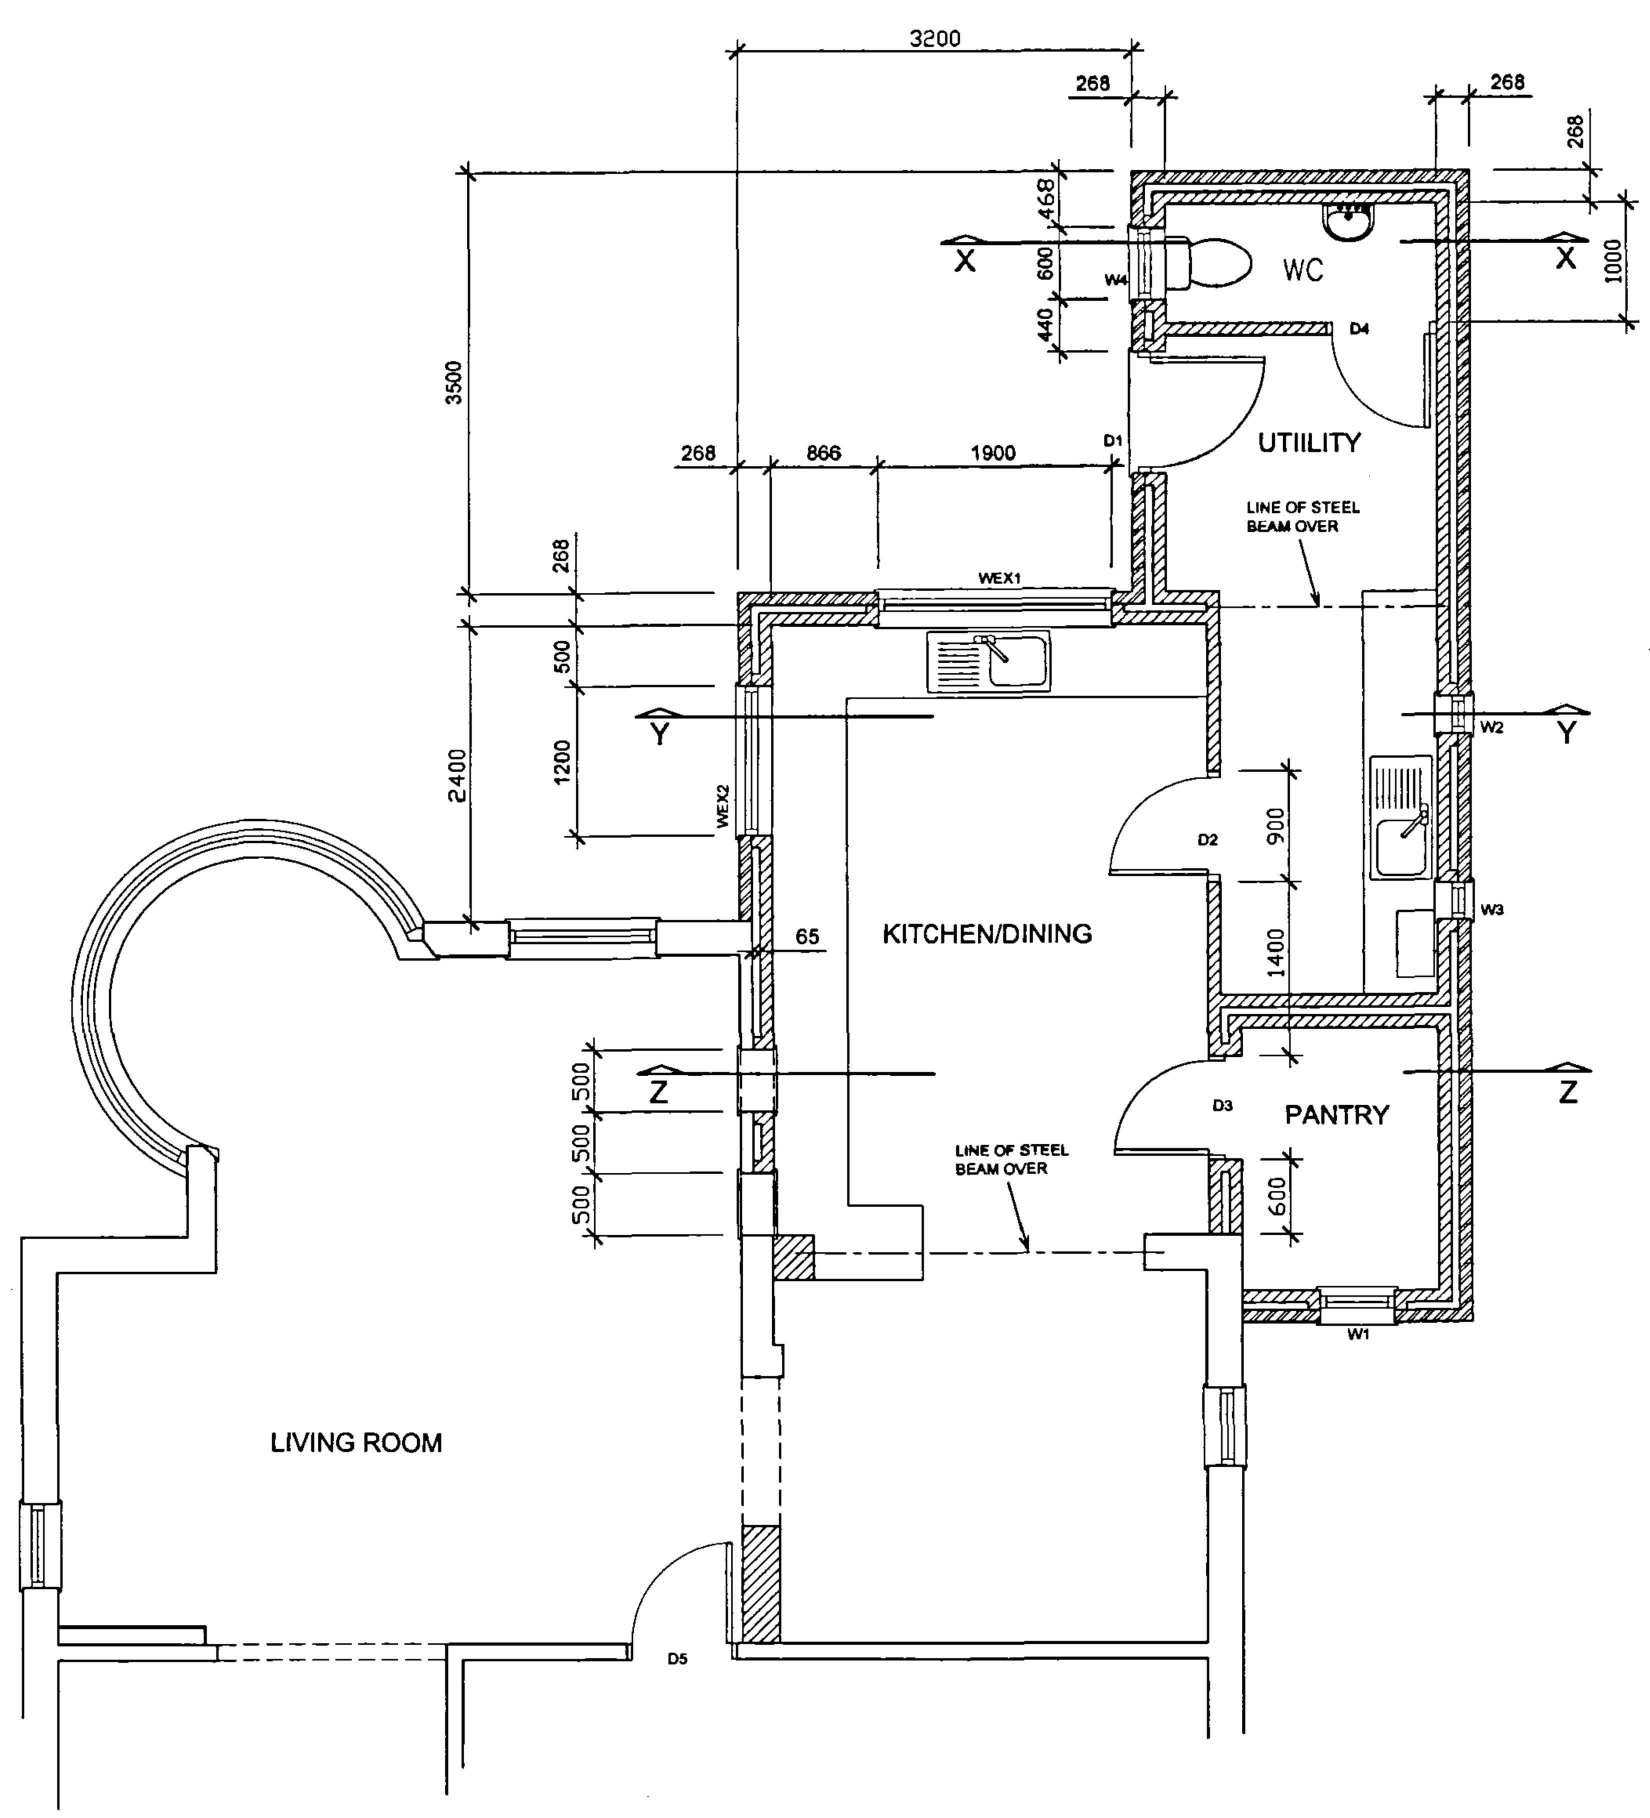

PROPOSED GROUND FLOOR PLAN scale 1:50

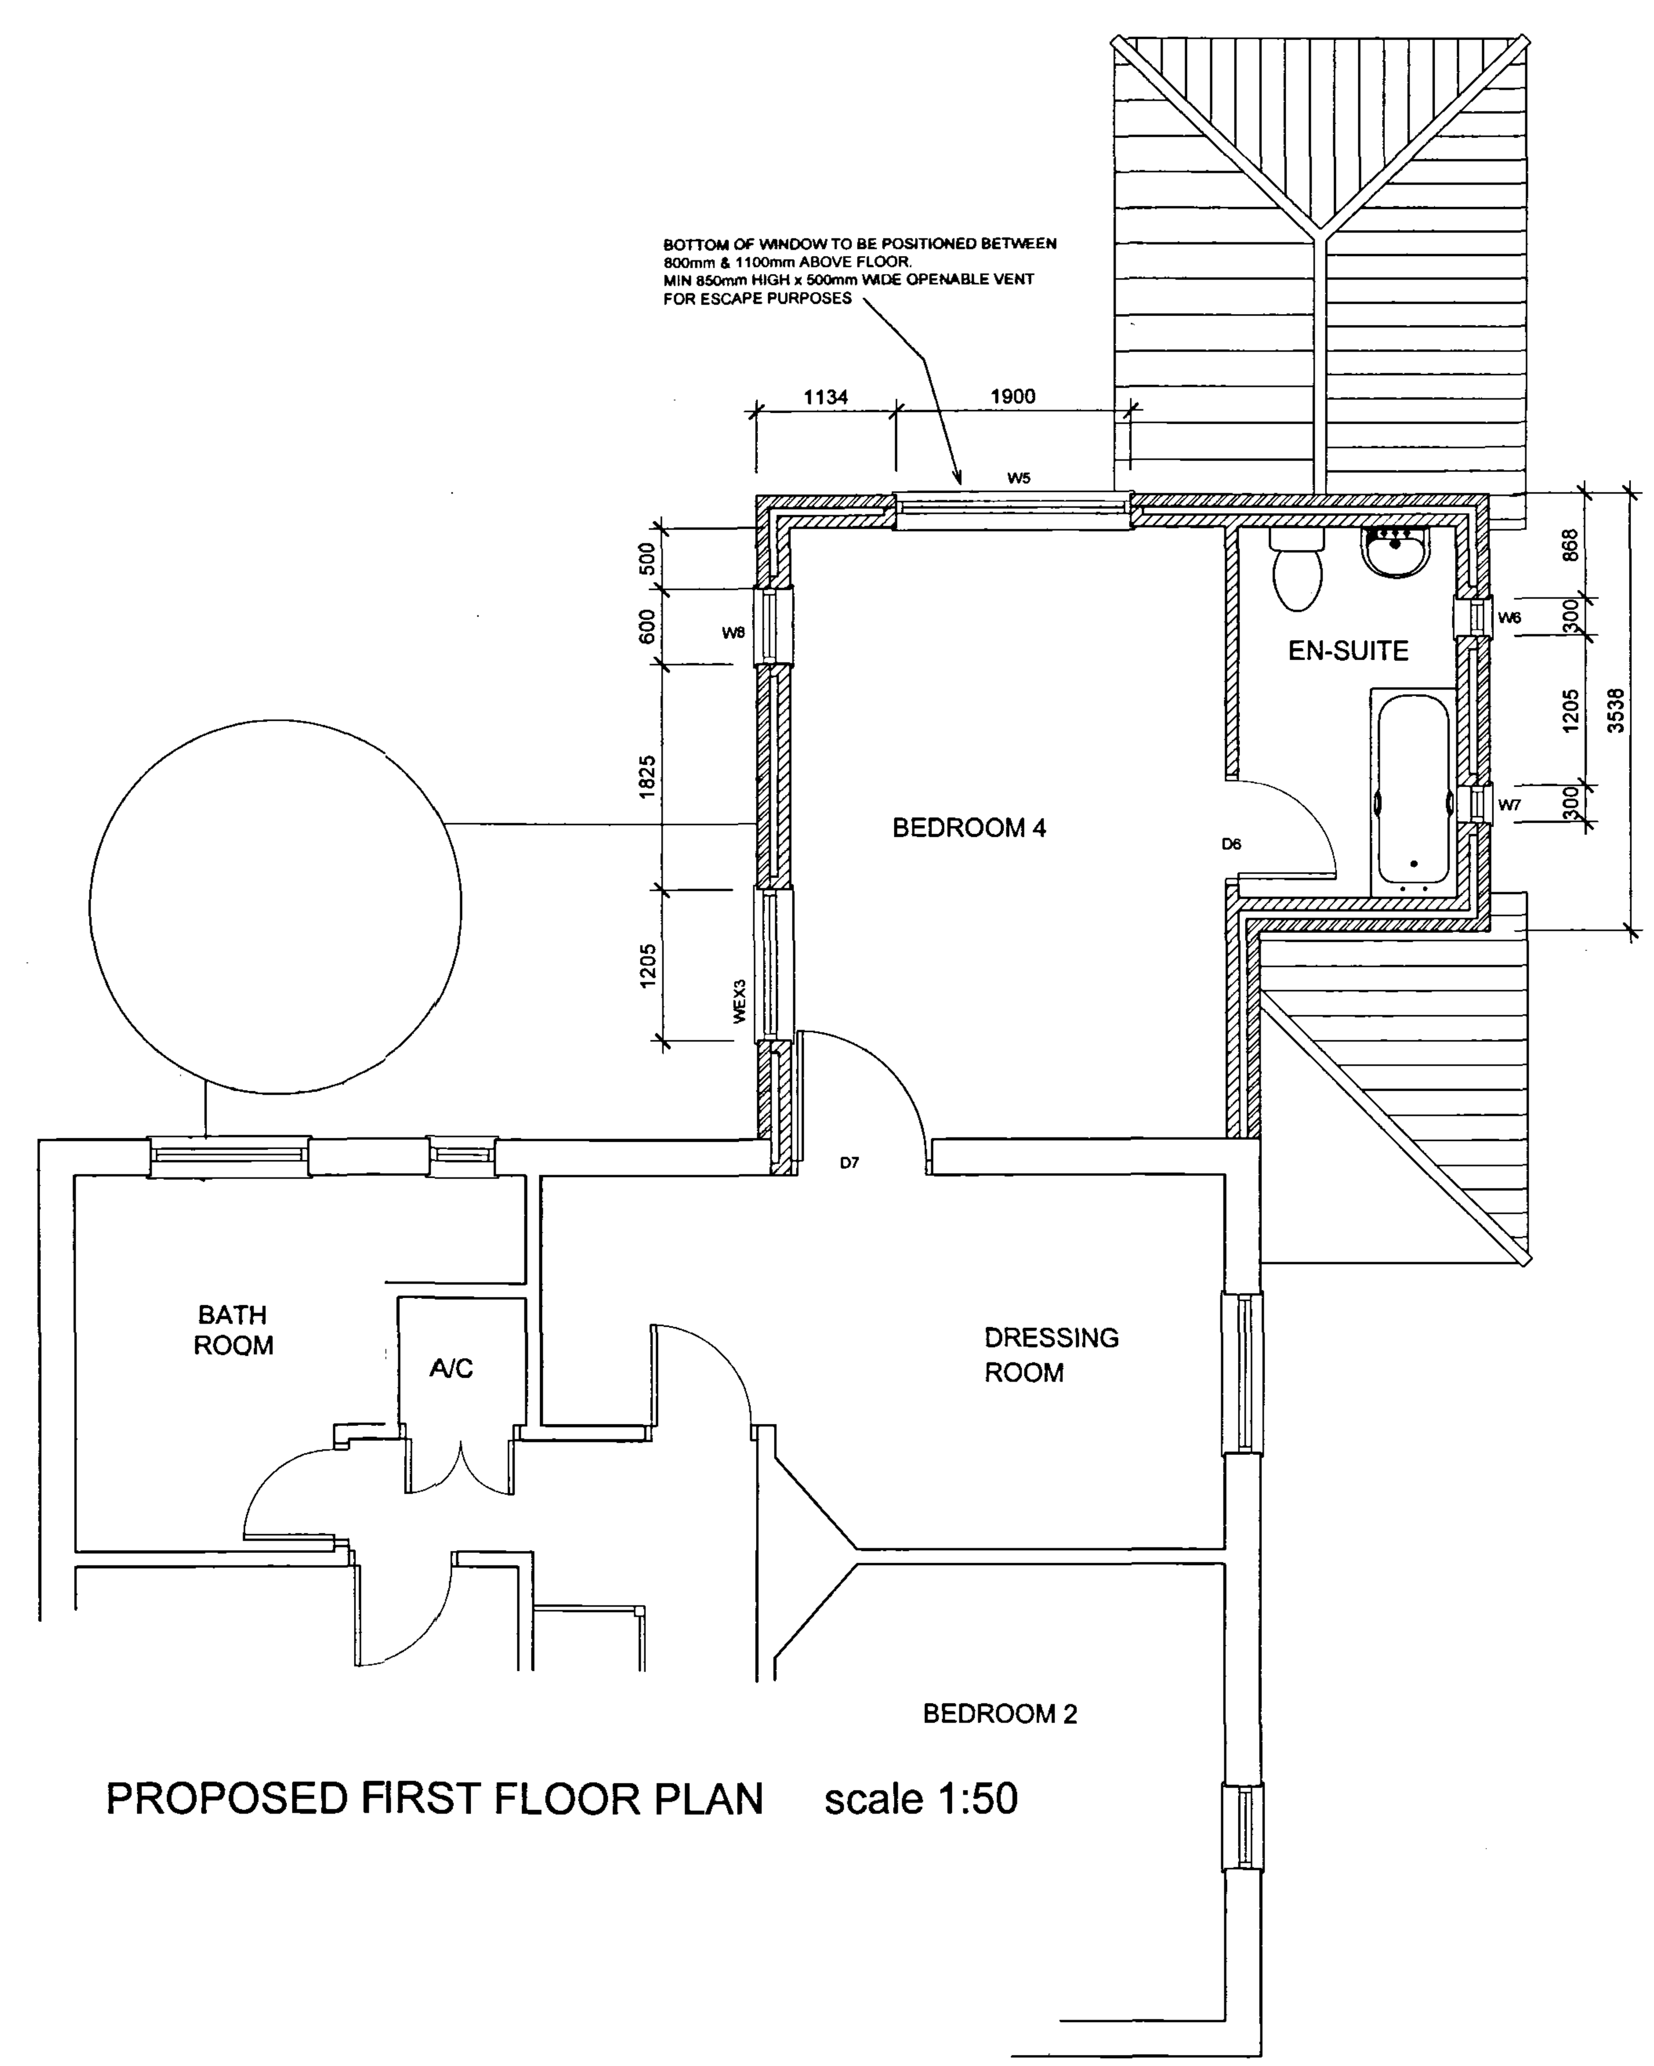

PROPOSED FIRST FLOOR PLAN scale 1:50

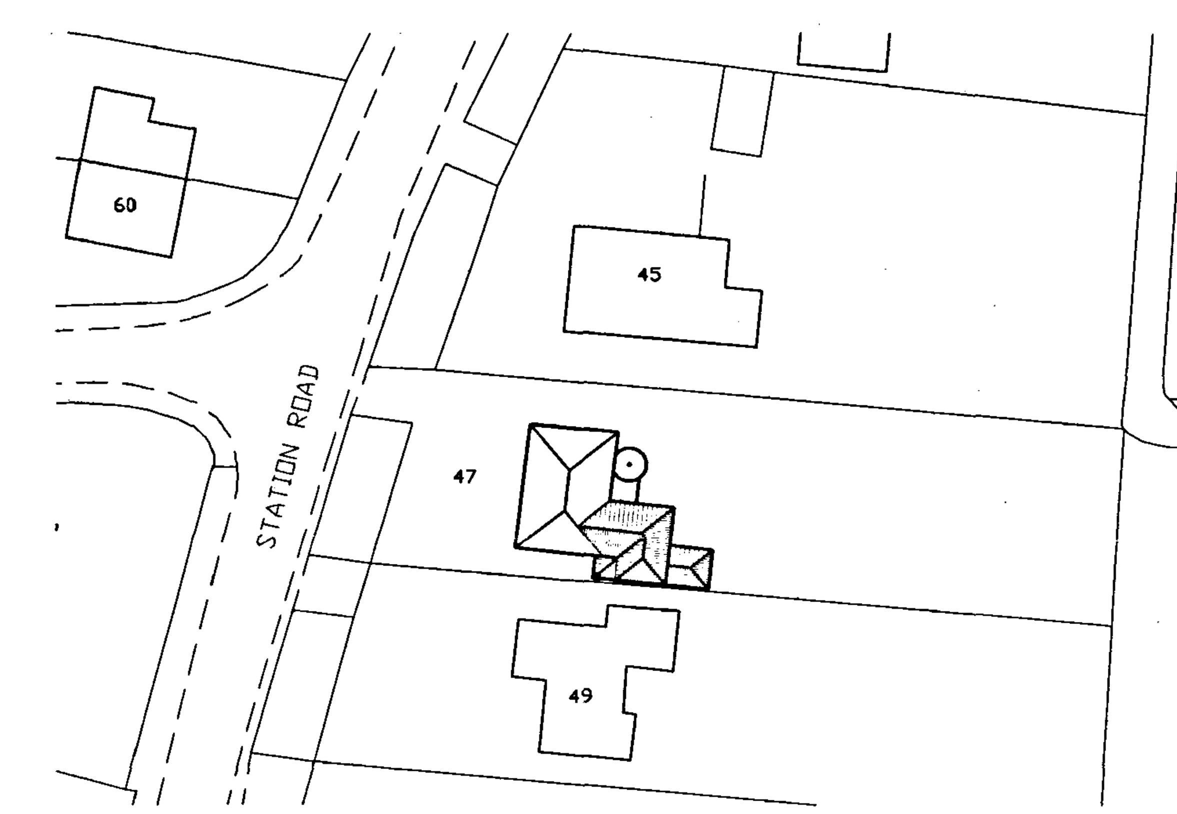

SITE PLAN scale 1:500

SHDC
Planning & Development
03 MAY 2006
Ref: 0383/06

AMENDED PLAN
Ref. A1

C	27.4.06	BUILDING REGULATION NOTATION ADDED & LAYOUTS REVISED AS PER CLIENTS INSTRUCTIONS
B	24.03.2006	SITE PLAN UPDATED WITH BOUNDARY DIMENSIONS
A	10.3.2006	LAYOUT REVISED TO CLIENTS COMMENTS

Revisions

Preliminary | For Construction

David Trundley
Design Services

Chartered Institute of Architectural Technologists

Salgate Barn, Islington Road, Tilney All Saints, King`s Lynn, Norfolk. PE34 4RY
Tel: 01553 617700 Fax: 01553 617874 Email: enquiries@dtrundleydesign.co.uk

Project Title:

47 STATION ROAD
LONG SUTTON
SPALDING
LINCS

PROPOSED REAR EXTENSION

Drawing Title:

EXISTING & PROPOSED PLANS

Scale:	Date:	Drawn:
1:50	11-04-06	SLB

Drawing Number:

05-201-01C

Copyright:
This drawing must not be re-issued, loaned or copied without the consent of David Trundley Design Services. Do not scale this drawing, use only figured or grid dimensions. All dimensions to be checked by contractor on site prior to start of works. Any discrepancies are to be notified