

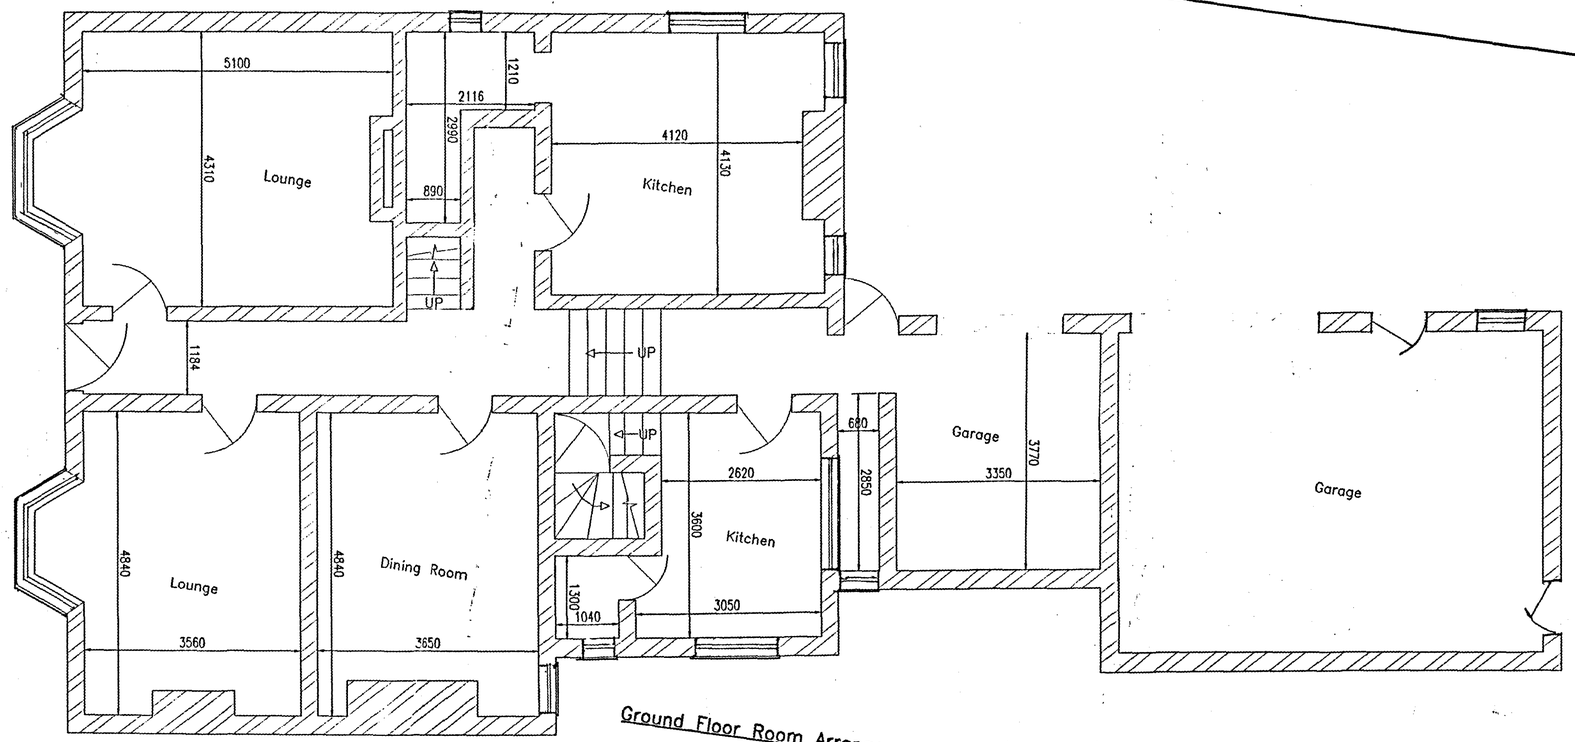


Ground Floor Room Arrangement

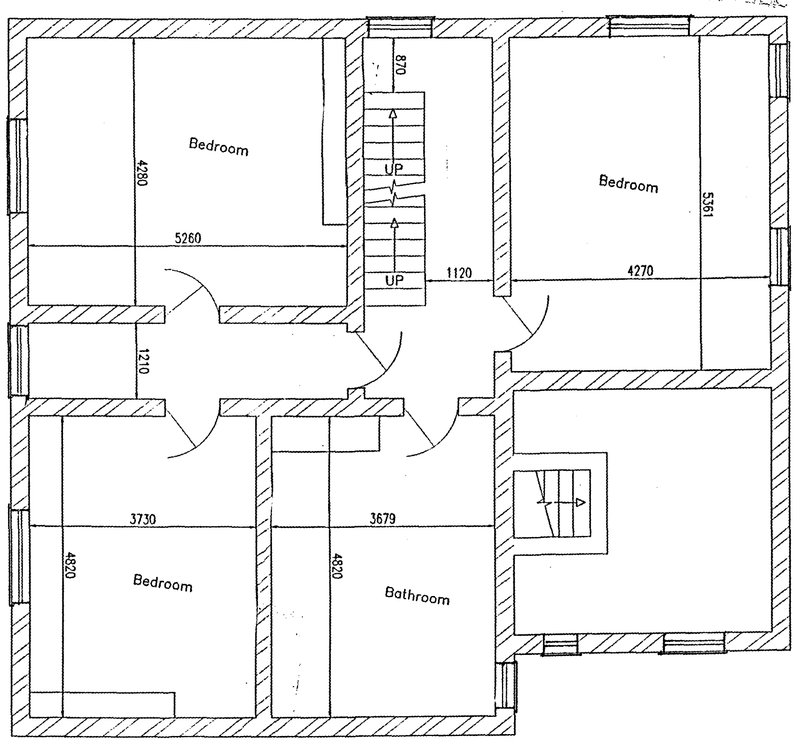

First Floor Room Arrangement

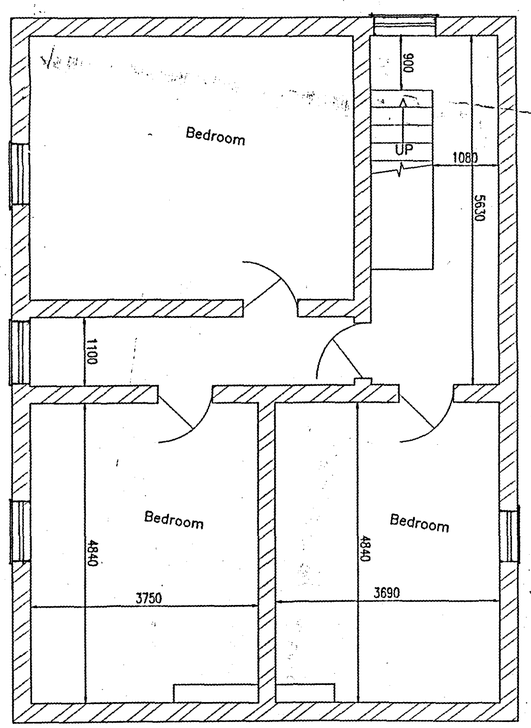

Second Floor Room Arrangement

SHDC
Planning & Development
19 APR 2005
Ref: 3991/05

REV	DATE	REMARKS
STATUS		INFORMATION

SIDEBOTTOM RICHARDSON CHENG LTD
15 HIGH STREET, SPALDING, LINCS. PE11 1TW
CONSULTING STRUCTURAL AND CIVIL ENGINEERS
TEL: (01775) 712940
FAX: (01775) 712435

PROJECT
Site Survey
18 Market Street
Long Sutton

TITLE
Ground and Upper Floor Plans
EXISTING.

DATE	Dec 04	SCALE	1:50
DRAWN	RPW	CHECKED	
DESIGN			