PROPOSED COMPLIANCE ALTERATIONS

FD 30 30 MINUTE FIRE RESISTING DOOR WITH SELF CLOSING DEVICE AND INTUMESCENT FIRE AND SMOKE SEALS.


SD SMOKE DETECTOR

HD HEAT DETECTOR


MP MULTI PURPOSE FIRE EXTINGUISHER

CO^2 CO^2 FIRE EXTINGUISHER


FB FIRE BLANKET

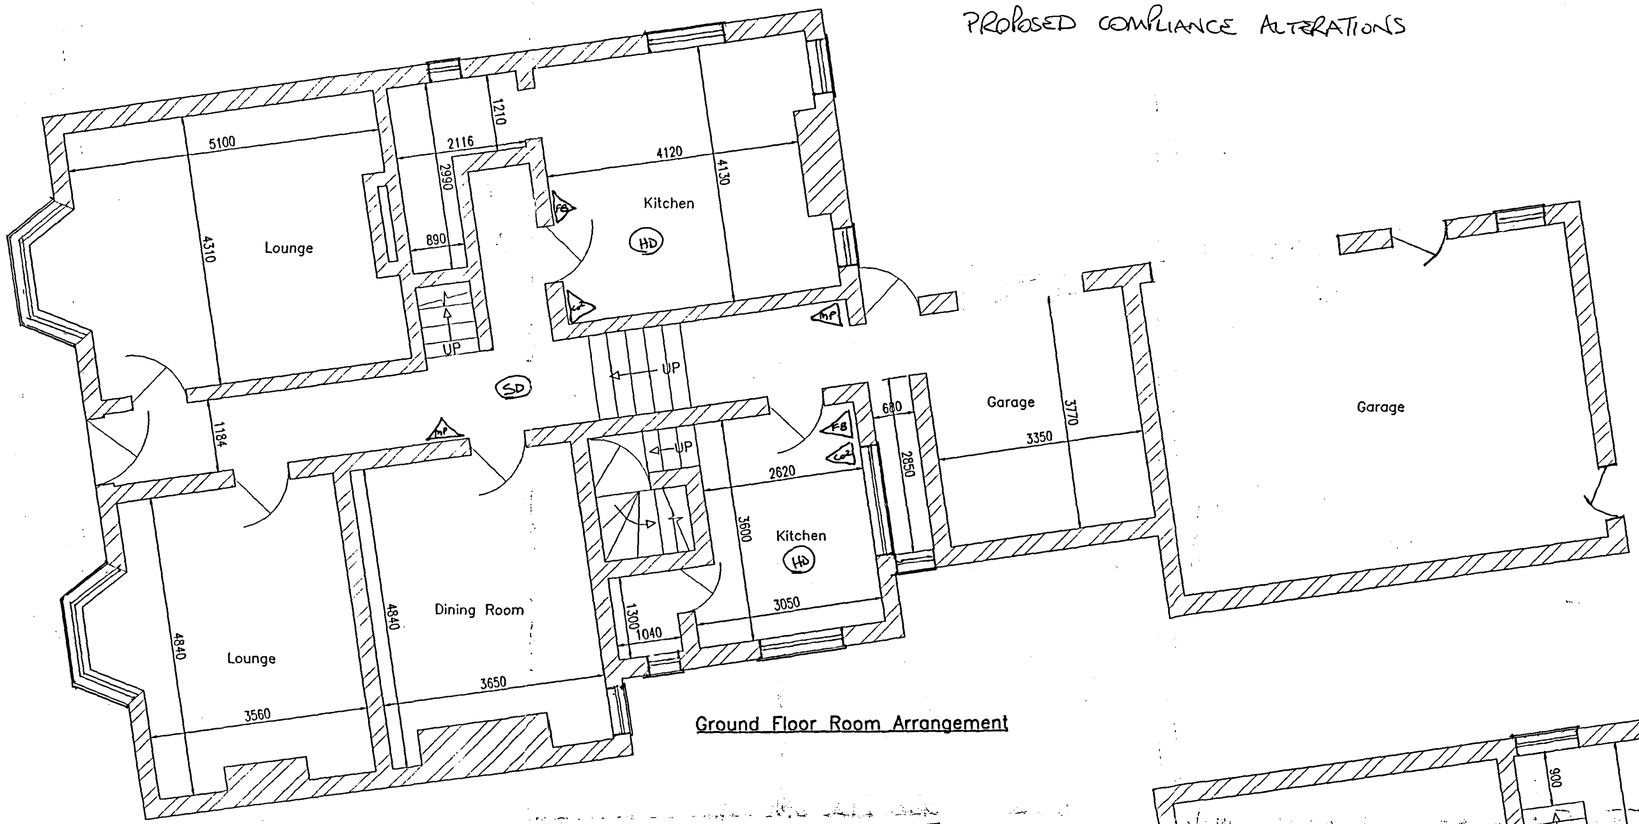

Ground Floor Room Arrangement

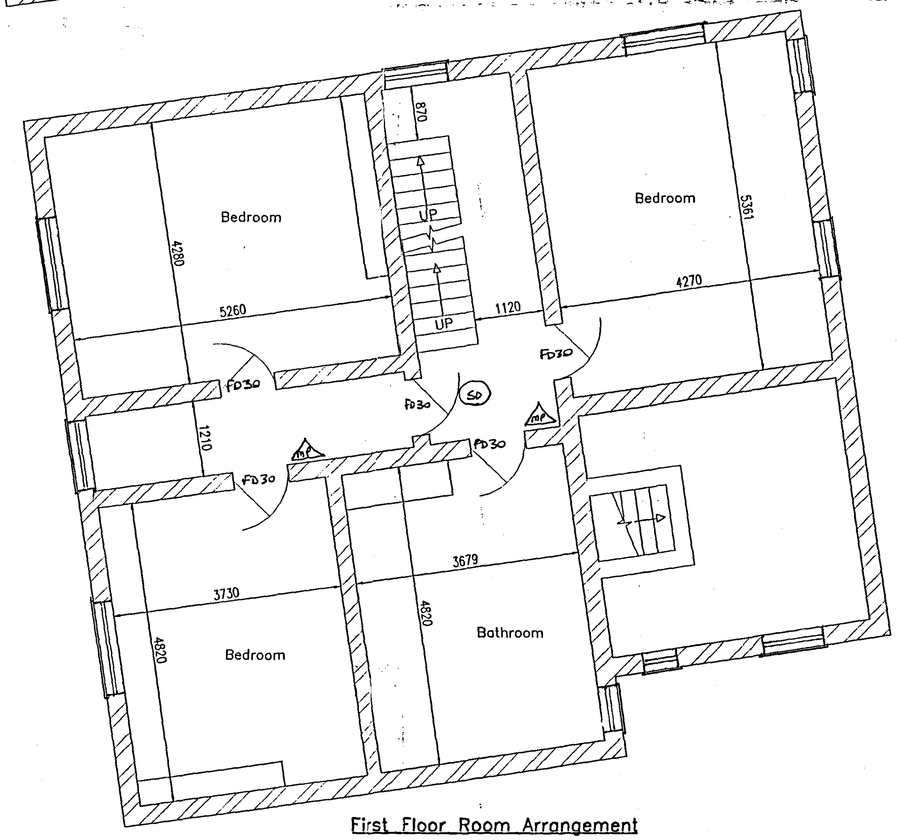

First Floor Room Arrangement

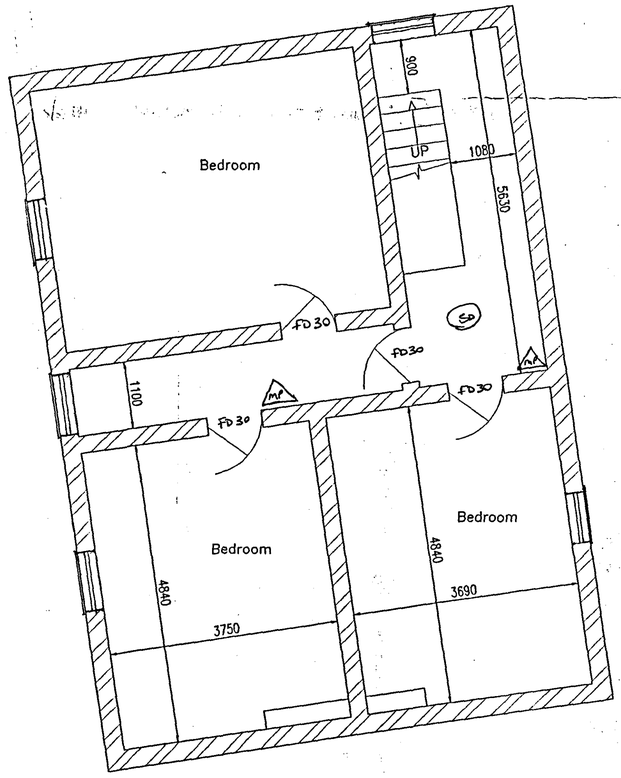

Second Floor Room Arrangement

SHDC Planning & Development
19 APR 2005
Ref. 399/05

REV	DATE	REMARKS

STATUS INFORMATION

SRC SIDEBOTTOM RICHARDSON CHENG LTD
15 HIGH STREET, SPALDING, LINCS. PE11 1TW
TEL: (01775) 712666 FAX: (01775) 713535
CONSULTING STRUCTURAL AND CIVIL ENGINEERS

PROJECT
Site Survey
18 Market Street
Long Sutton

TITLE
Ground and Upper Floor Plans
PROPOSED

DATE	Dec 04	SCALE	1:50
DRAWN	RPW	CHECKED	
DESIGN		FILENAME	44104-02

DRG No. 44104/02 REV