

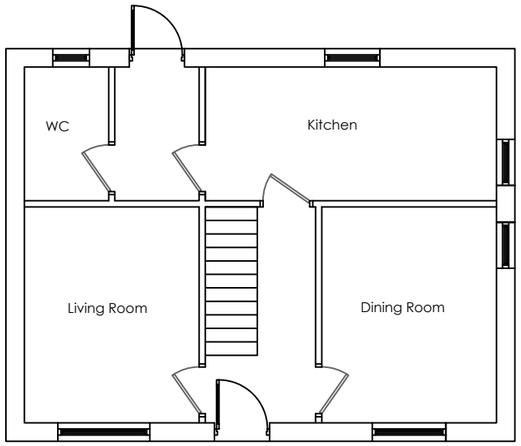



Ground floor plan
Scale 1:100 @ A3

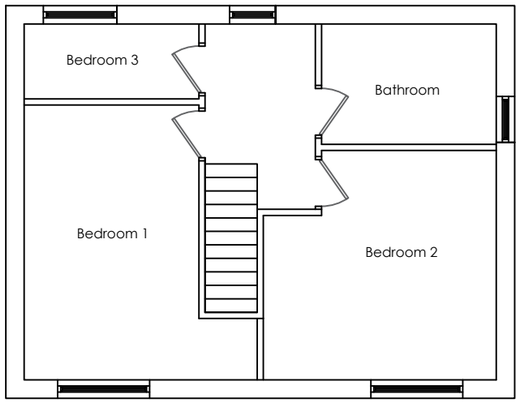


First floor plan
Scale 1:100 @ A3

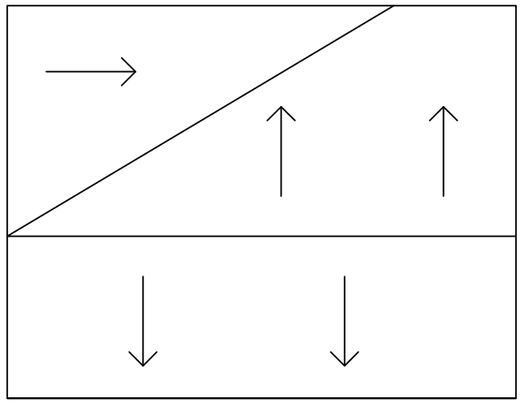


Existing Roof Plan
Scale 1:100 @ A3

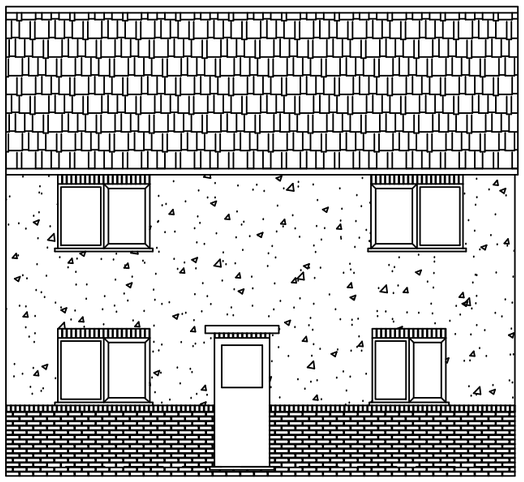


Front Elevation
Scale 1:100 @ A3

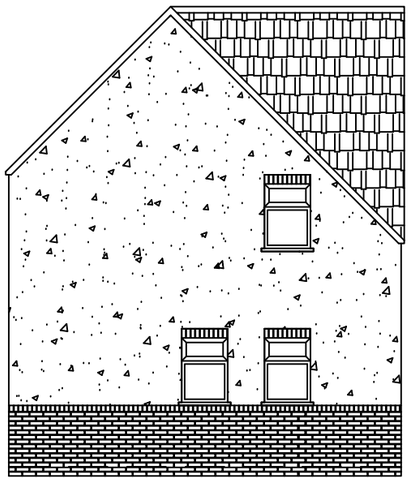


Side Elevation
Scale 1:100 @ A3

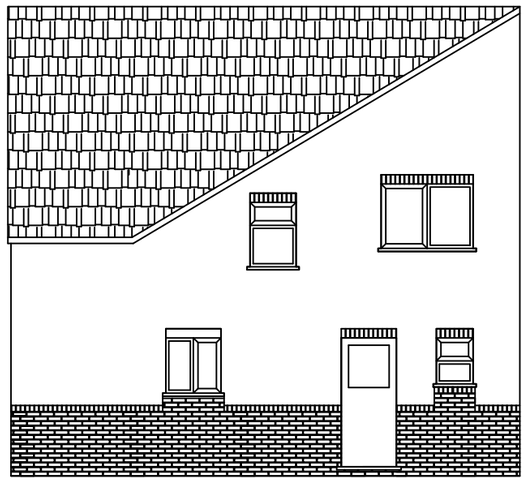

Rear Elevation
Scale 1:100 @ A3

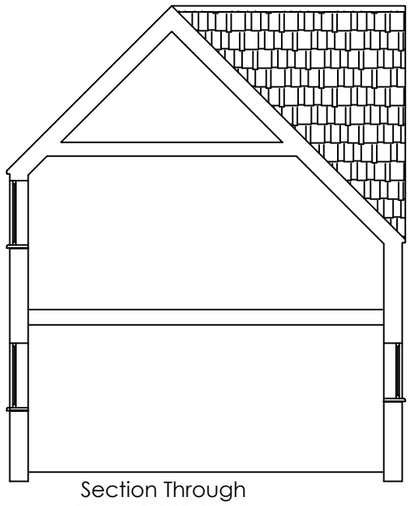

Section Through
Scale 1:100 @ A3

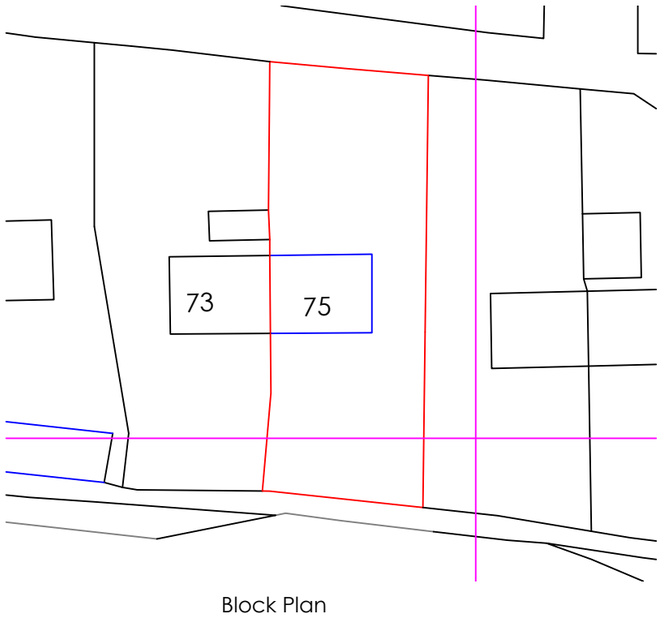

Block Plan
Scale 1:500 @ A3



Serial number: 136130

©Crown copyright and database right 2018
Ordnance Survey licence 100048957
Reproduction in whole or in part is prohibited
without the prior permission of Ordnance Survey

0 10 20 30 40 50
metres

Location Plan
Scale 1:1250 @ A3

0 2.5 5 7.5 10
scale in metres 1:100

Rev	Date	Description	By
A	02.04.18	FIRST ISSUE	DB

ARCITEK
BUILDING DESIGN

Lynncoln House, Enterprise Way,
Kings Lynn, PE30 4LJ
01553 886 121
info@arcitek.co.uk
www.arcitekbuildingdesign.co.uk

Drawing Title
Existing Plans,Elevations & section


Project Title
Two Storey Rear Extension to dwelling

Address
75 Bridge Road,
Long Sutton, PE12 9EF


Scale	Drawn By	Date
AS STATED	DB	02.04.18

Drawing no. 17098-001


Revision A

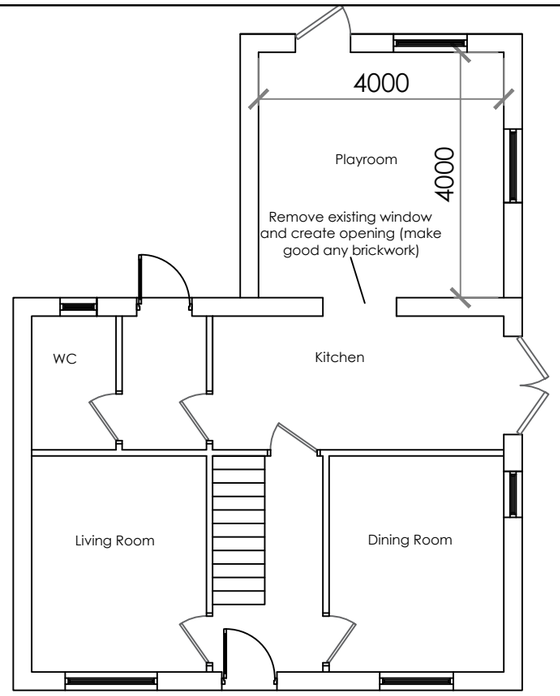

Proposed Ground floor plan
Scale 1:100 @ A3

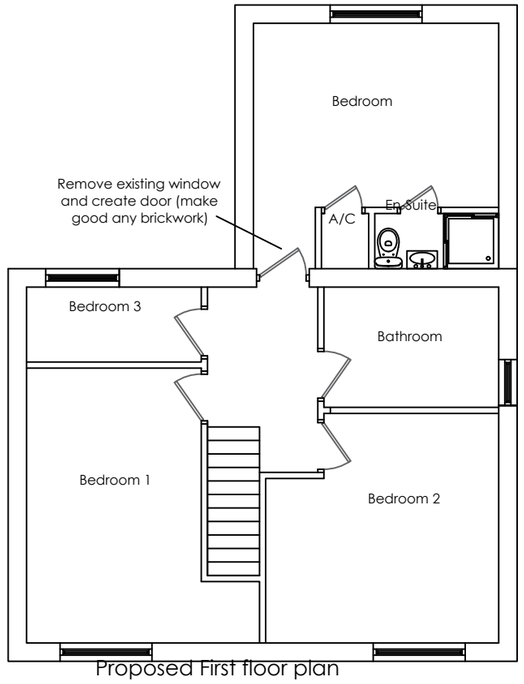

Proposed First floor plan
Scale 1:100 @ A3

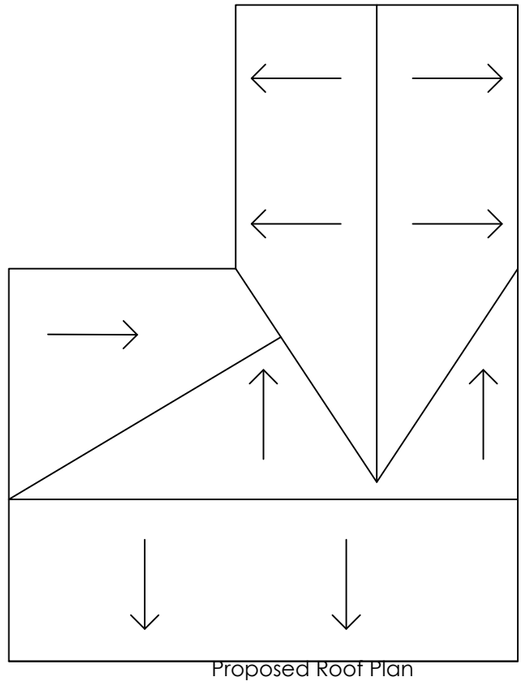


Proposed Roof Plan
Scale 1:100 @ A3



Section Through
Scale 1:100 @ A3

0 2.5 5 7.5 10

scale in metres 1:100

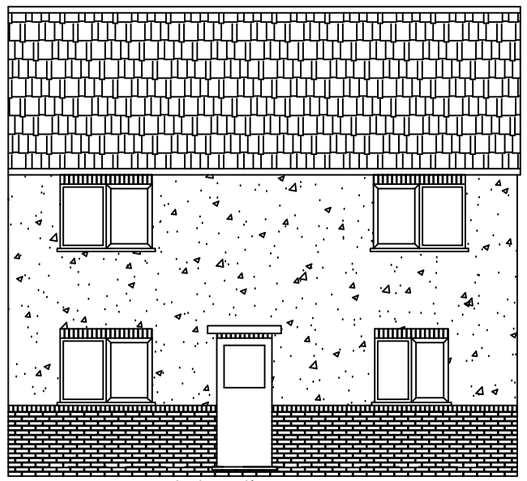


Front Elevation
Scale 1:100 @ A3



Side Elevation
Scale 1:100 @ A3



Rear Elevation
Scale 1:100 @ A3

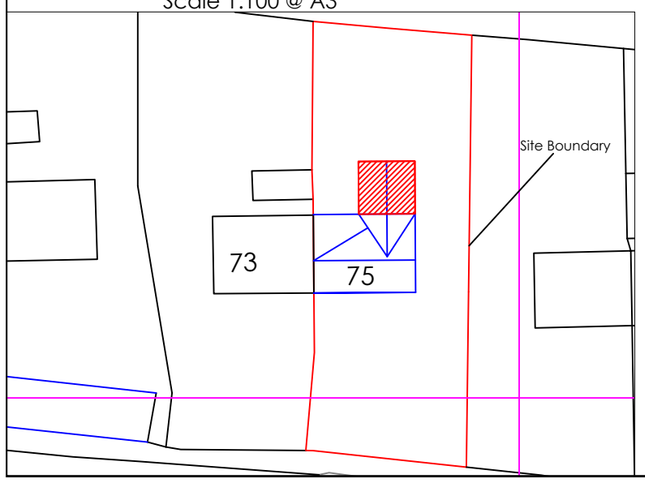

Proposed Block Plan
Scale 1:500 @ A3

Floor and site levels to remain as existing

Rev	Date	Description	By
A	02.04.18	FIRST ISSUE	DB

DESIGNED BY

ARCITEK
BUILDING DESIGN

Lynncoln House, Enterprise Way,
Kings Lynn, PE30 4LJ
01553 886 121
info@arcitek.co.uk
www.arcitekbuildingdesign.co.uk

Drawing Title
Proposed Plans,Elevations & section

Project Title
Two Storey Rear Extension to dwelling

Address
75 Bridge Road,
Long Sutton, PE12 9EF

Scale	Drawn By	Date
AS STATED	DB	02.04.18

Drawing no.	Revision
17098-002	A