
32.5 MTS FRONTAGE
41.3 MTS DEEP

0.134 HECTARES

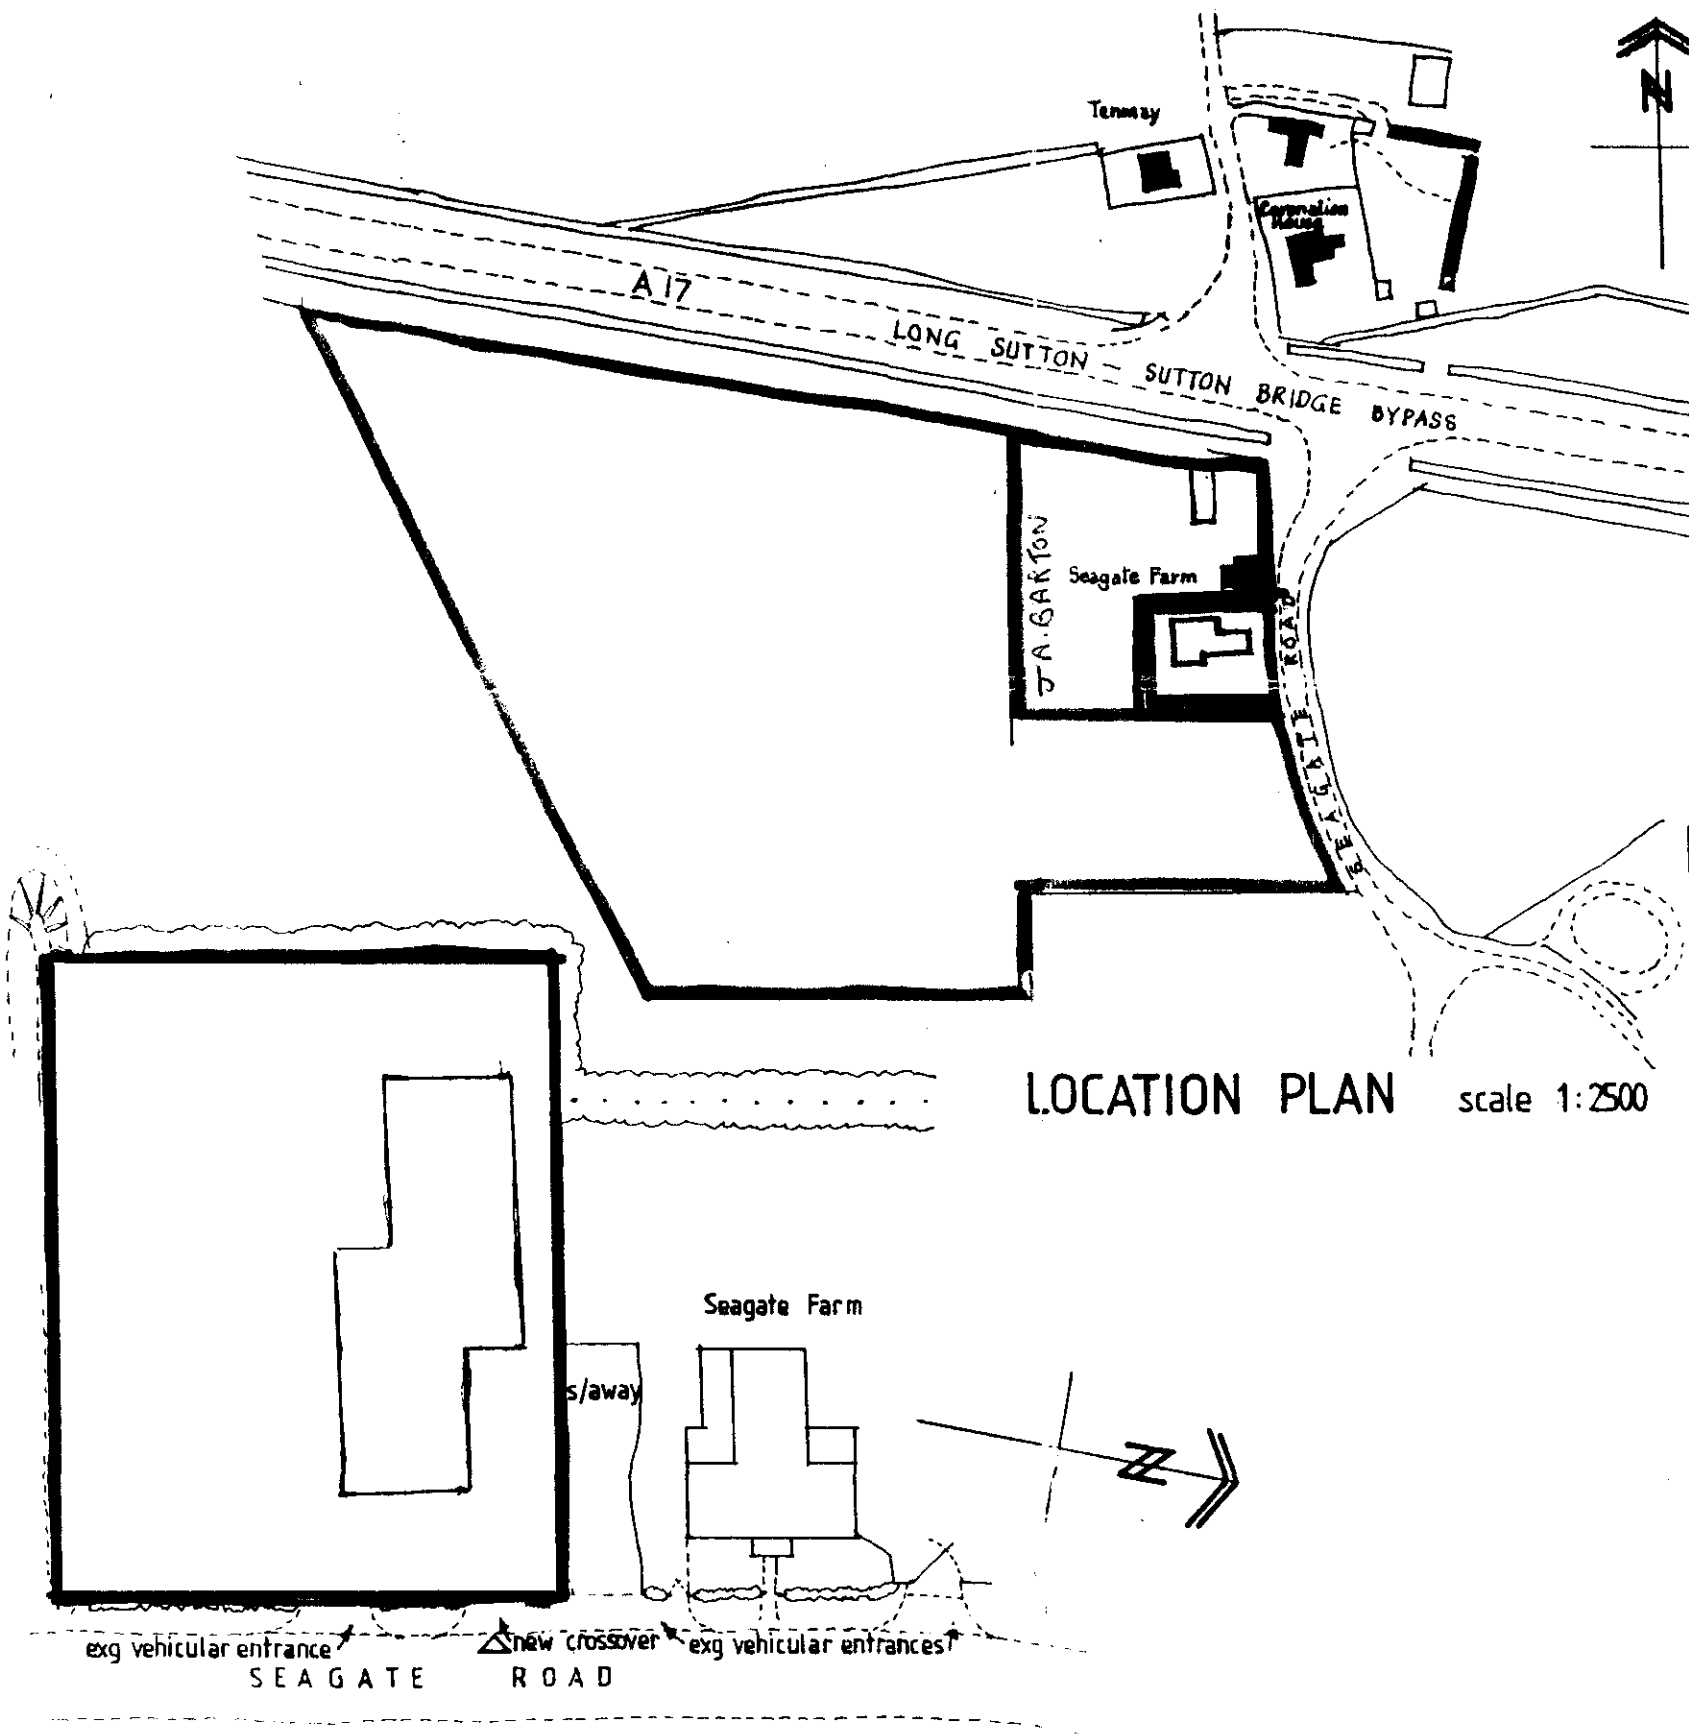

LOCATION PLAN scale 1:2500

SITE PLAN scale 1:500

Planning Department
03 APR 2003
Ref 0430/03