

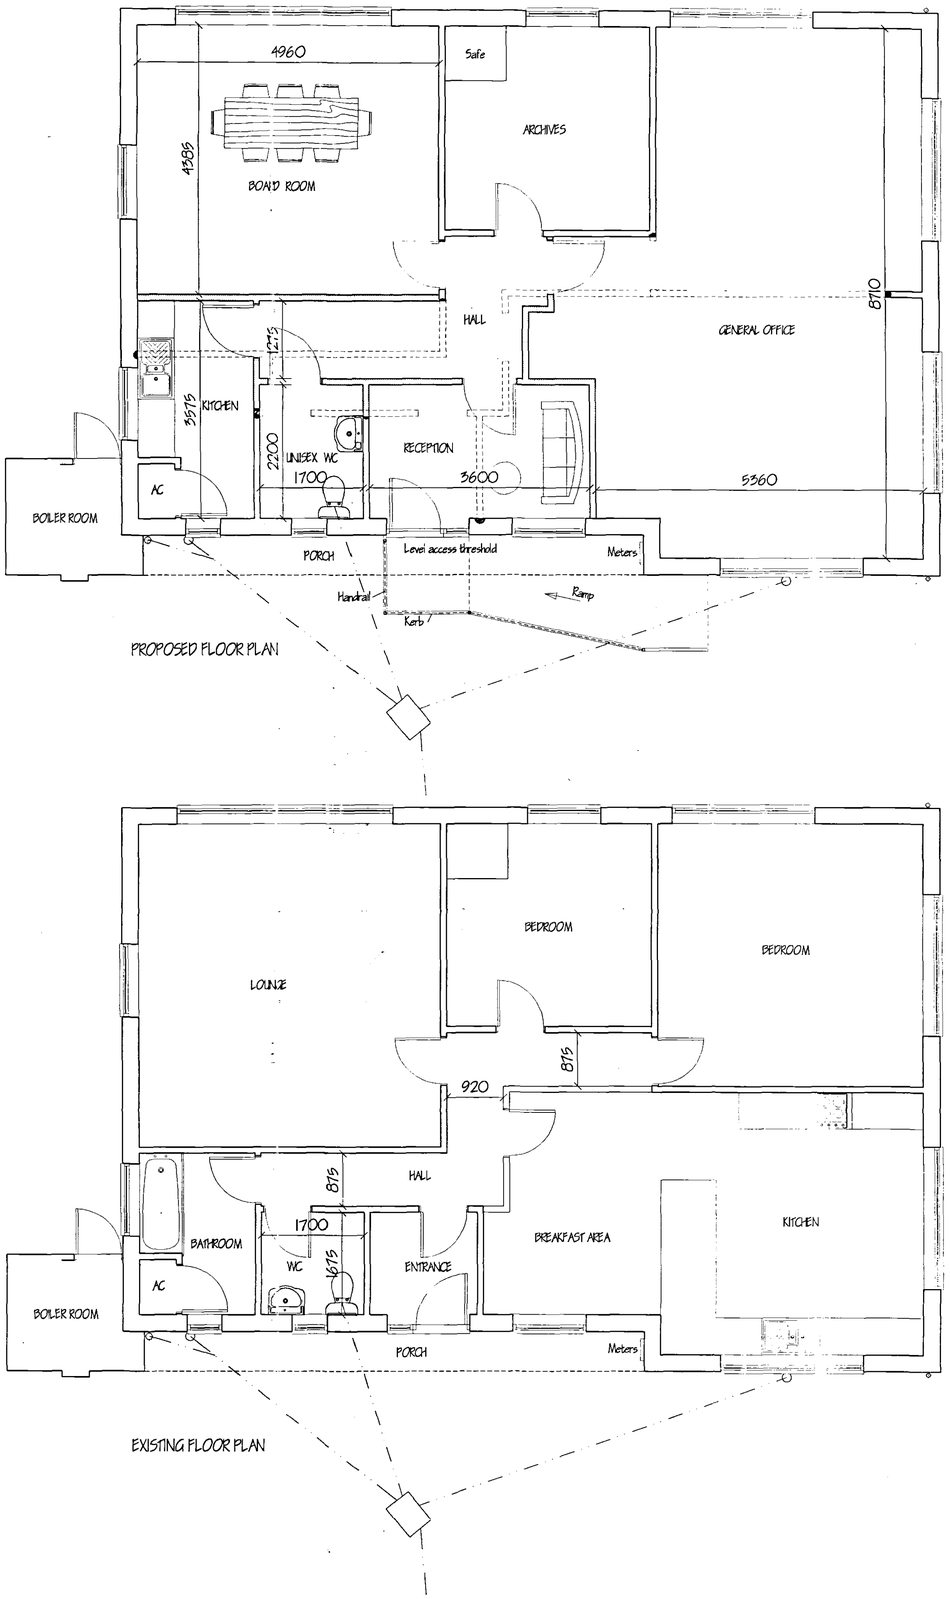


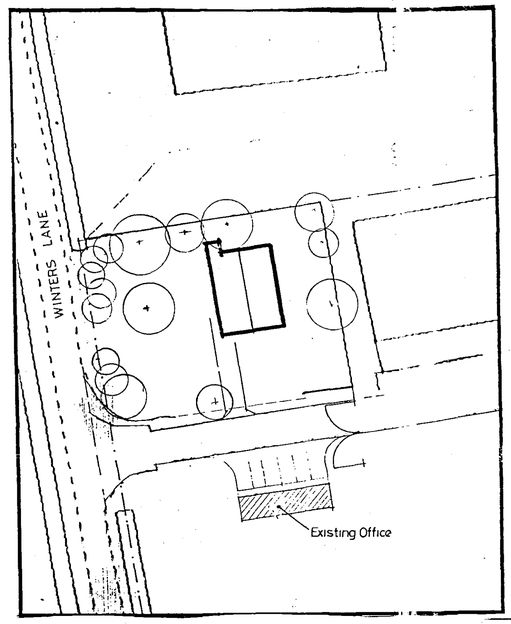

SITE LAYOUT PLAN
1/500

DETERMINED PLAN

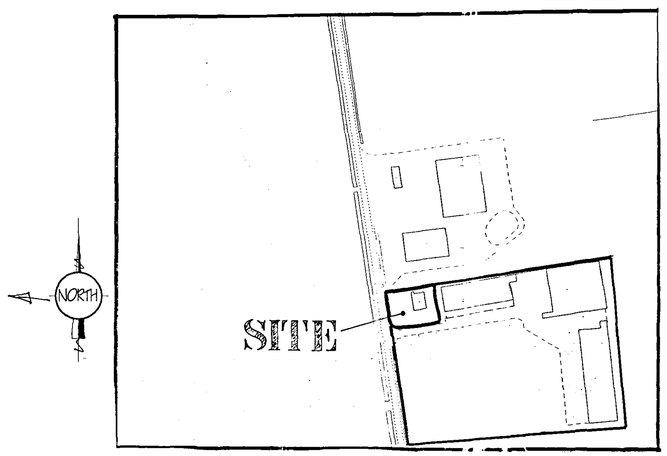

LOCATION PLAN
1/2500

SHDC
Planning & Development
31 MAR 2005
Ref: 0434/05

ref	revision	date

G. R. MERCHANT GRM
I.ENG AMICE FIWO
ARCHITECTURAL, STRUCTURAL AND LAND DRAINAGE CONSULTANTS
Unit 4, Wights Mews
12A Park Road, Holbeach,
Spalding, Lincs, PE12 7EE
Tel: 01406 490800
Fax: 01406 425744
E-Mail: G. R. Merchant @ Merchant. Fsb. Co. UK

Project
CHANGE OF USE OF BUNGALOW TO OFFICE.
WINTERS LANE.
LONG SUTTON.
SPALDING. LINC'S.

Client
NENE POTATOES LTD.

Drawing
FLOOR PLANS & ELEVATIONS

Job Ref.	Drawing No.
1057-04	01
Date	Drawn
SEPT '04	GRM

Scales
1/50 1/100 [unless otherwise stated]

DO NOT SCALE FROM THIS DRAWING
This drawing is copyright and may not be altered, traced, photographed or used for any other purpose other than that for which it is issued. The General Contractor is to check all dimensions on site and report any discrepancies to the Architect. All details shown on this drawing including foundations are based upon k... ble conditions revealed in the area. No responsibility can be accepted for assumed conditions w... which may be discovered during construction unless reported to the Architect before commencement of the relevant work. No responsibility can be accepted for errors or omissions in any... ish specification before foundation work is commenced. This drawing is limited to the an... nt of information contained and does not purport to contain a full specification of the works. It is... for the purposes of obtaining Planning / Building Regulation approval. This drawing must ... e used as a contract document alone. The works will not be supervised or inspected on sit... y G.R.Merchant or any representative thereof. It is the client or their appointed agents responsi... y to control workmanship, substitution of materials, adherence to ... tification, variations to quantities etc.
All materials to be new unless o... erwise stated and all components and materials etc. to be used fitted and installed etc. in strict accordance with manufacturers instruction and / or current code of practice. Materials shall conform to appropriate British standard specification or BBA certificate or European code equivalent. The Employer / Client shall ensure that the selected contractor is conversant with and adopts all measures necessary to achieve compliance with Health and Safety legislation for Building sites and t... rs duties. The Employer / Client is advised that should the works need to comply with the Con... ruction Design and Management Regulations an independent Planning Supervisor will be req... ed. The notes shall comprise of all that is shown on the drawing and details. Work that may be ... ot readily inferred as necessary to be carried out or works shall be deemed to be included.