

Do not scale directly from this drawing. All discrepancies are to be brought to the attention of the Practice.


The copyright to this drawing is owned by Trevor A Clay RIBA Ltd.

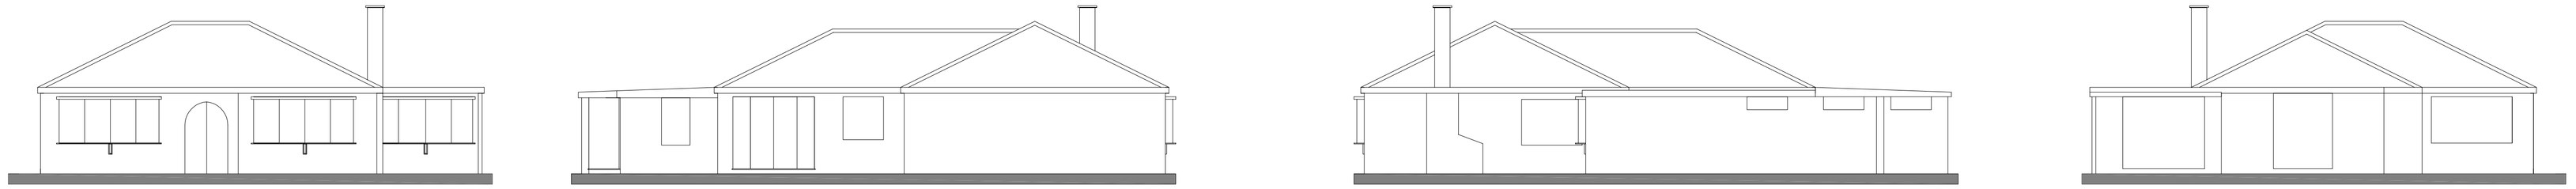


EXISTING ELEVATIONS

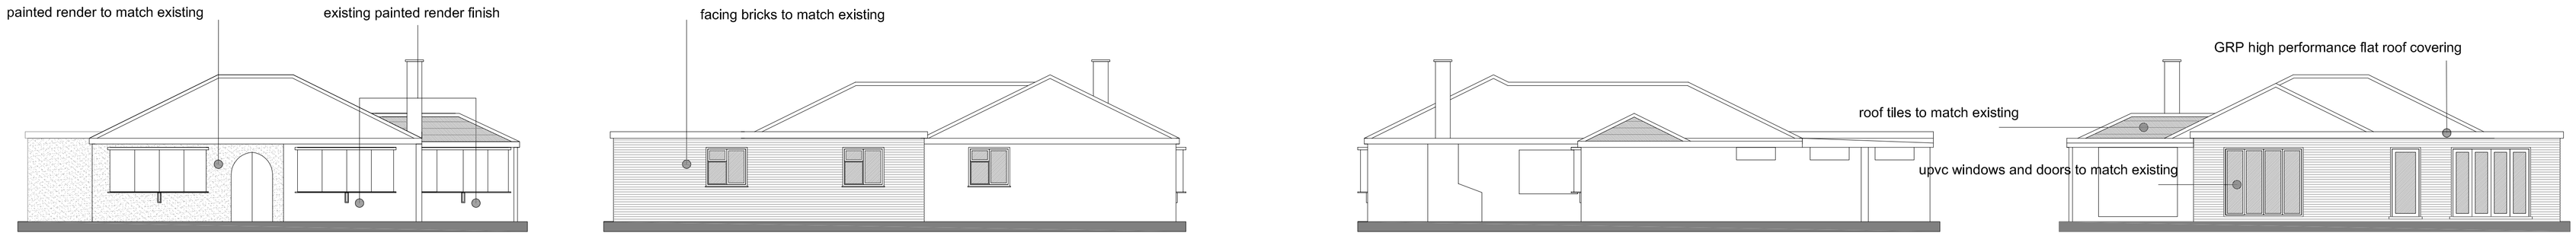

PROPOSED ELEVATIONS

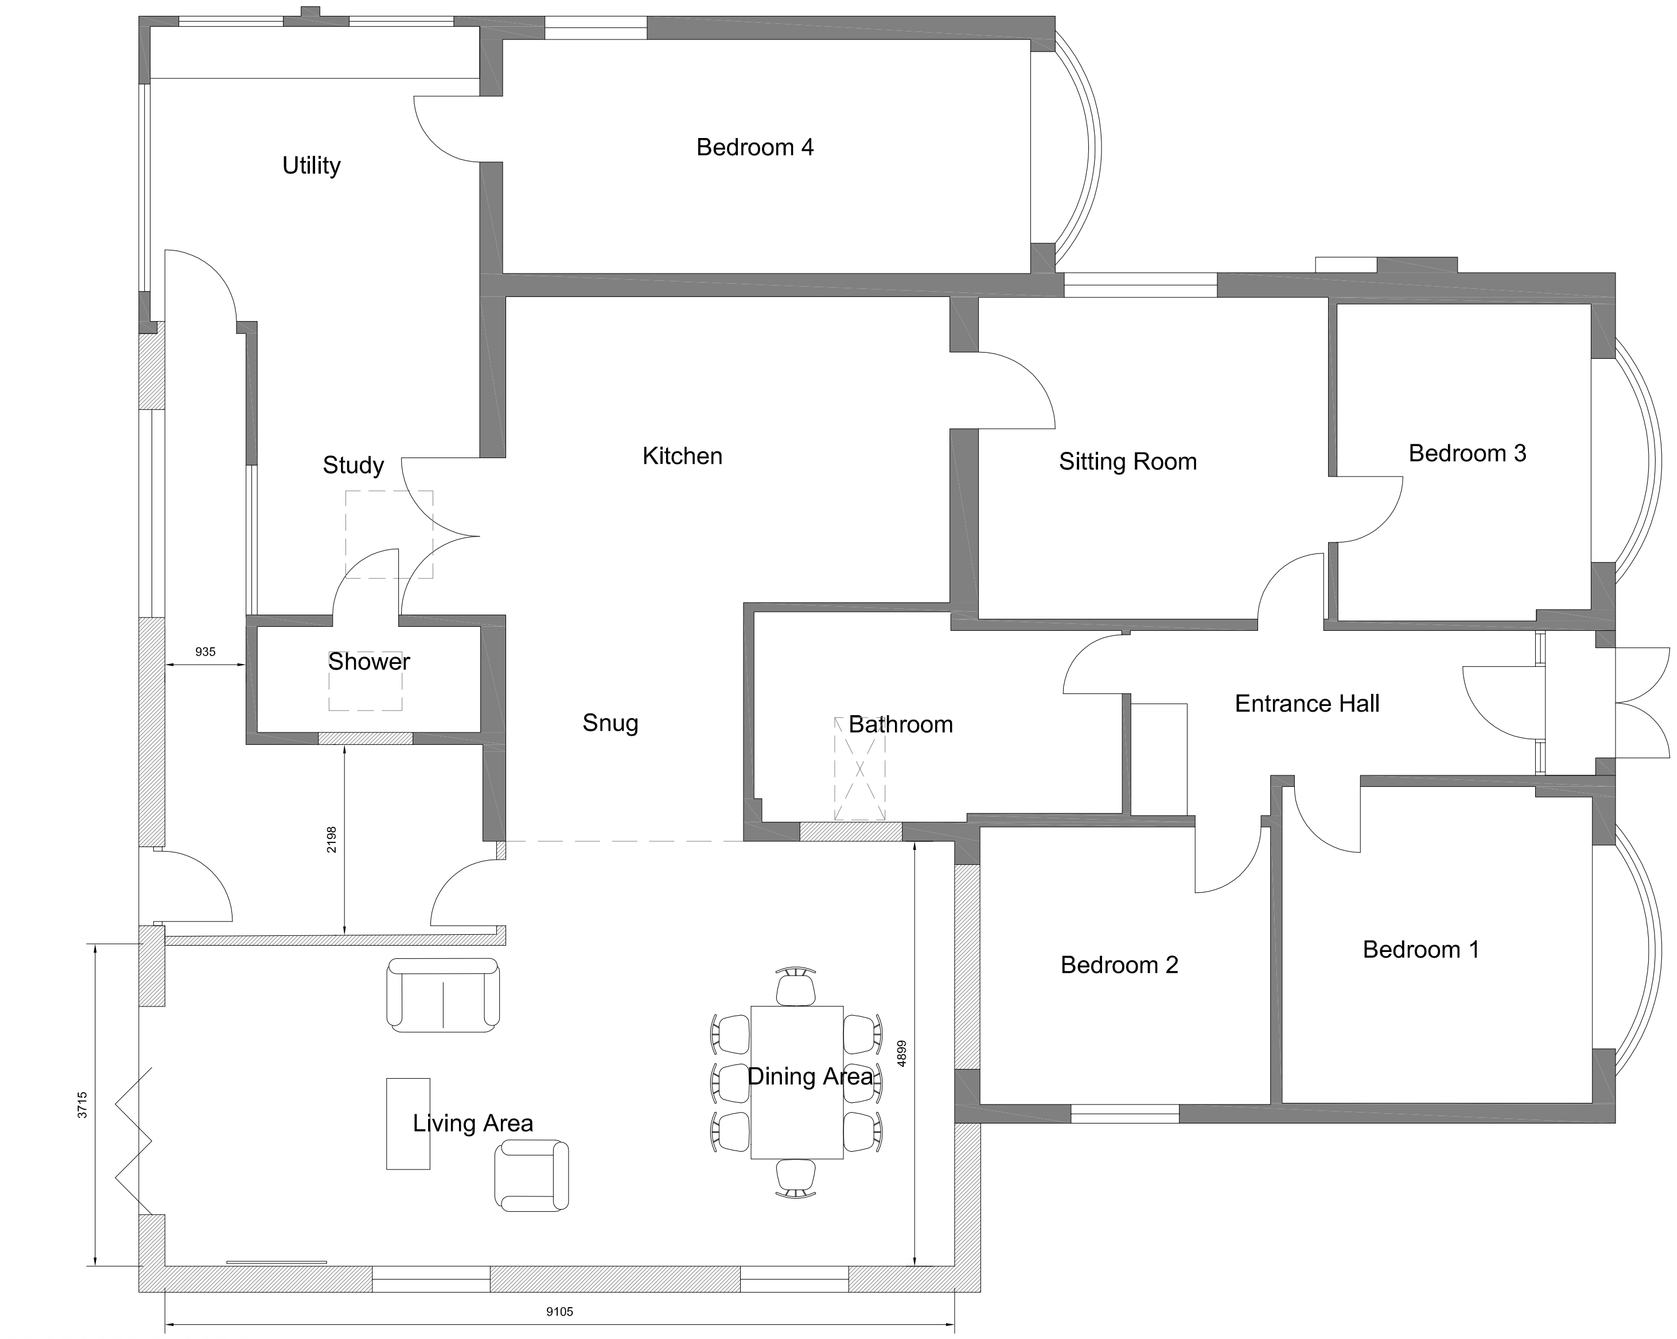

PROPOSED FLOOR PLAN

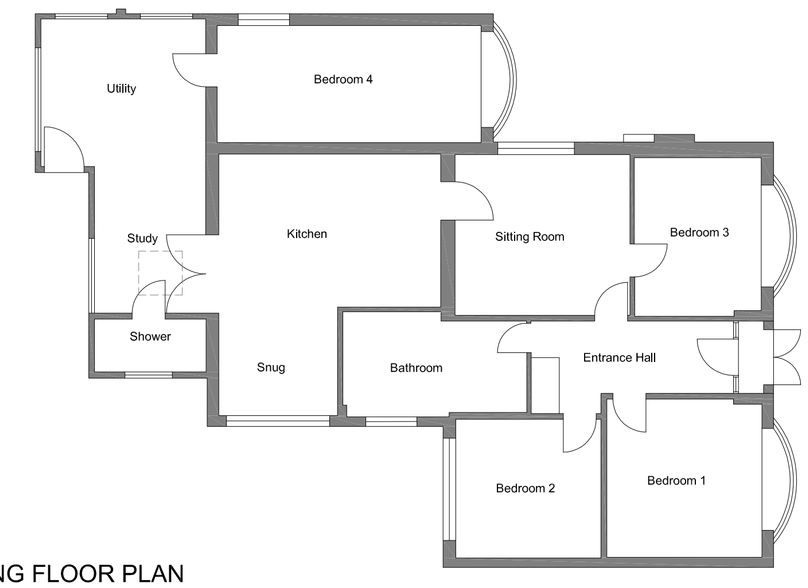

EXISTING FLOOR PLAN

Revision	Date	Drawn	Description

Client: Eleanor Jacobsen and Lachlan Mellon

Project: Proposed Alteration and extension of 67 Garnsgate Road Long Sutton PE12 9BT

Drawing: Planning (elevations and floor plans)

Scale 1:50, 1:100, @ A1 Drawn AWM Checked TAC Date 18/04/2017

Drawing No. 16/475/PA/002

Trevor A Clay RIBA Ltd, 14 Old Fendike Road, Weston Hills, Spalding, Lincs. PE126DD
01406 380027 07778 597975 trevor@tacarchitects.co.uk www.tacarchitects.co.uk