
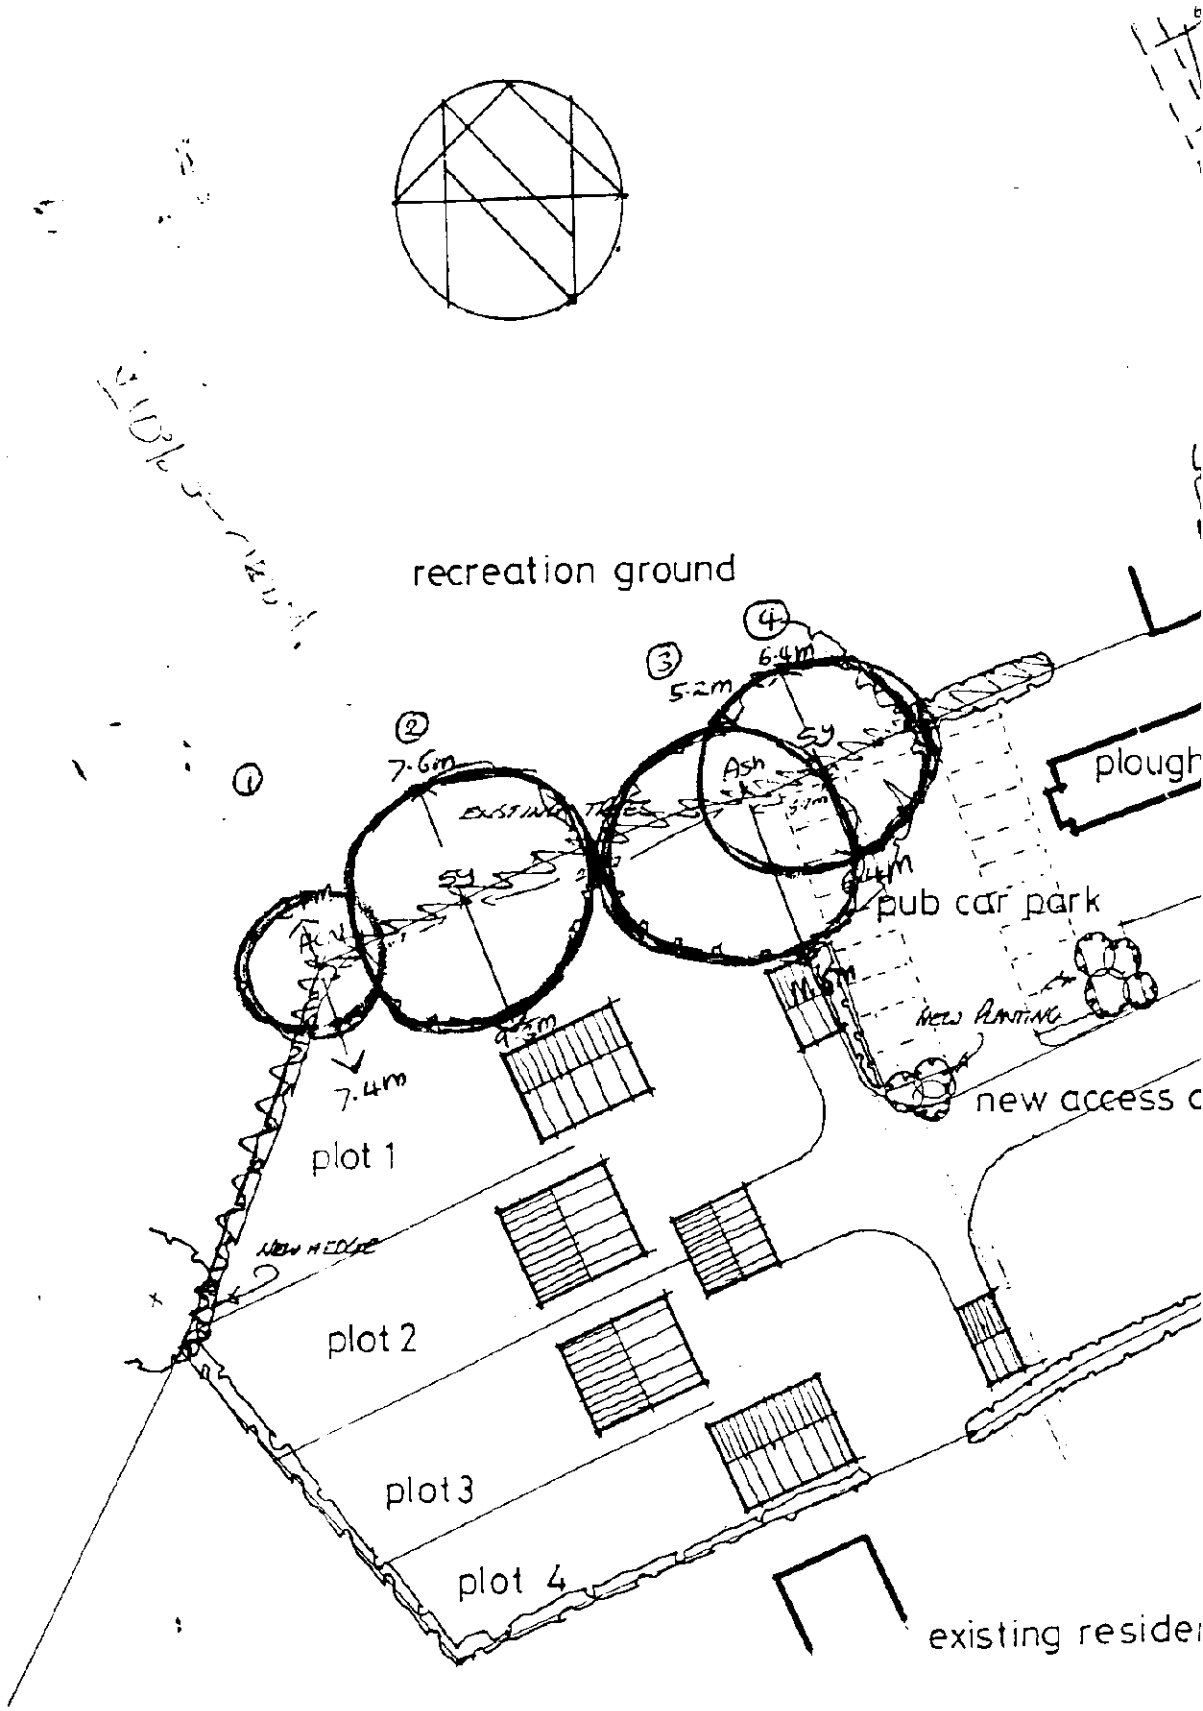
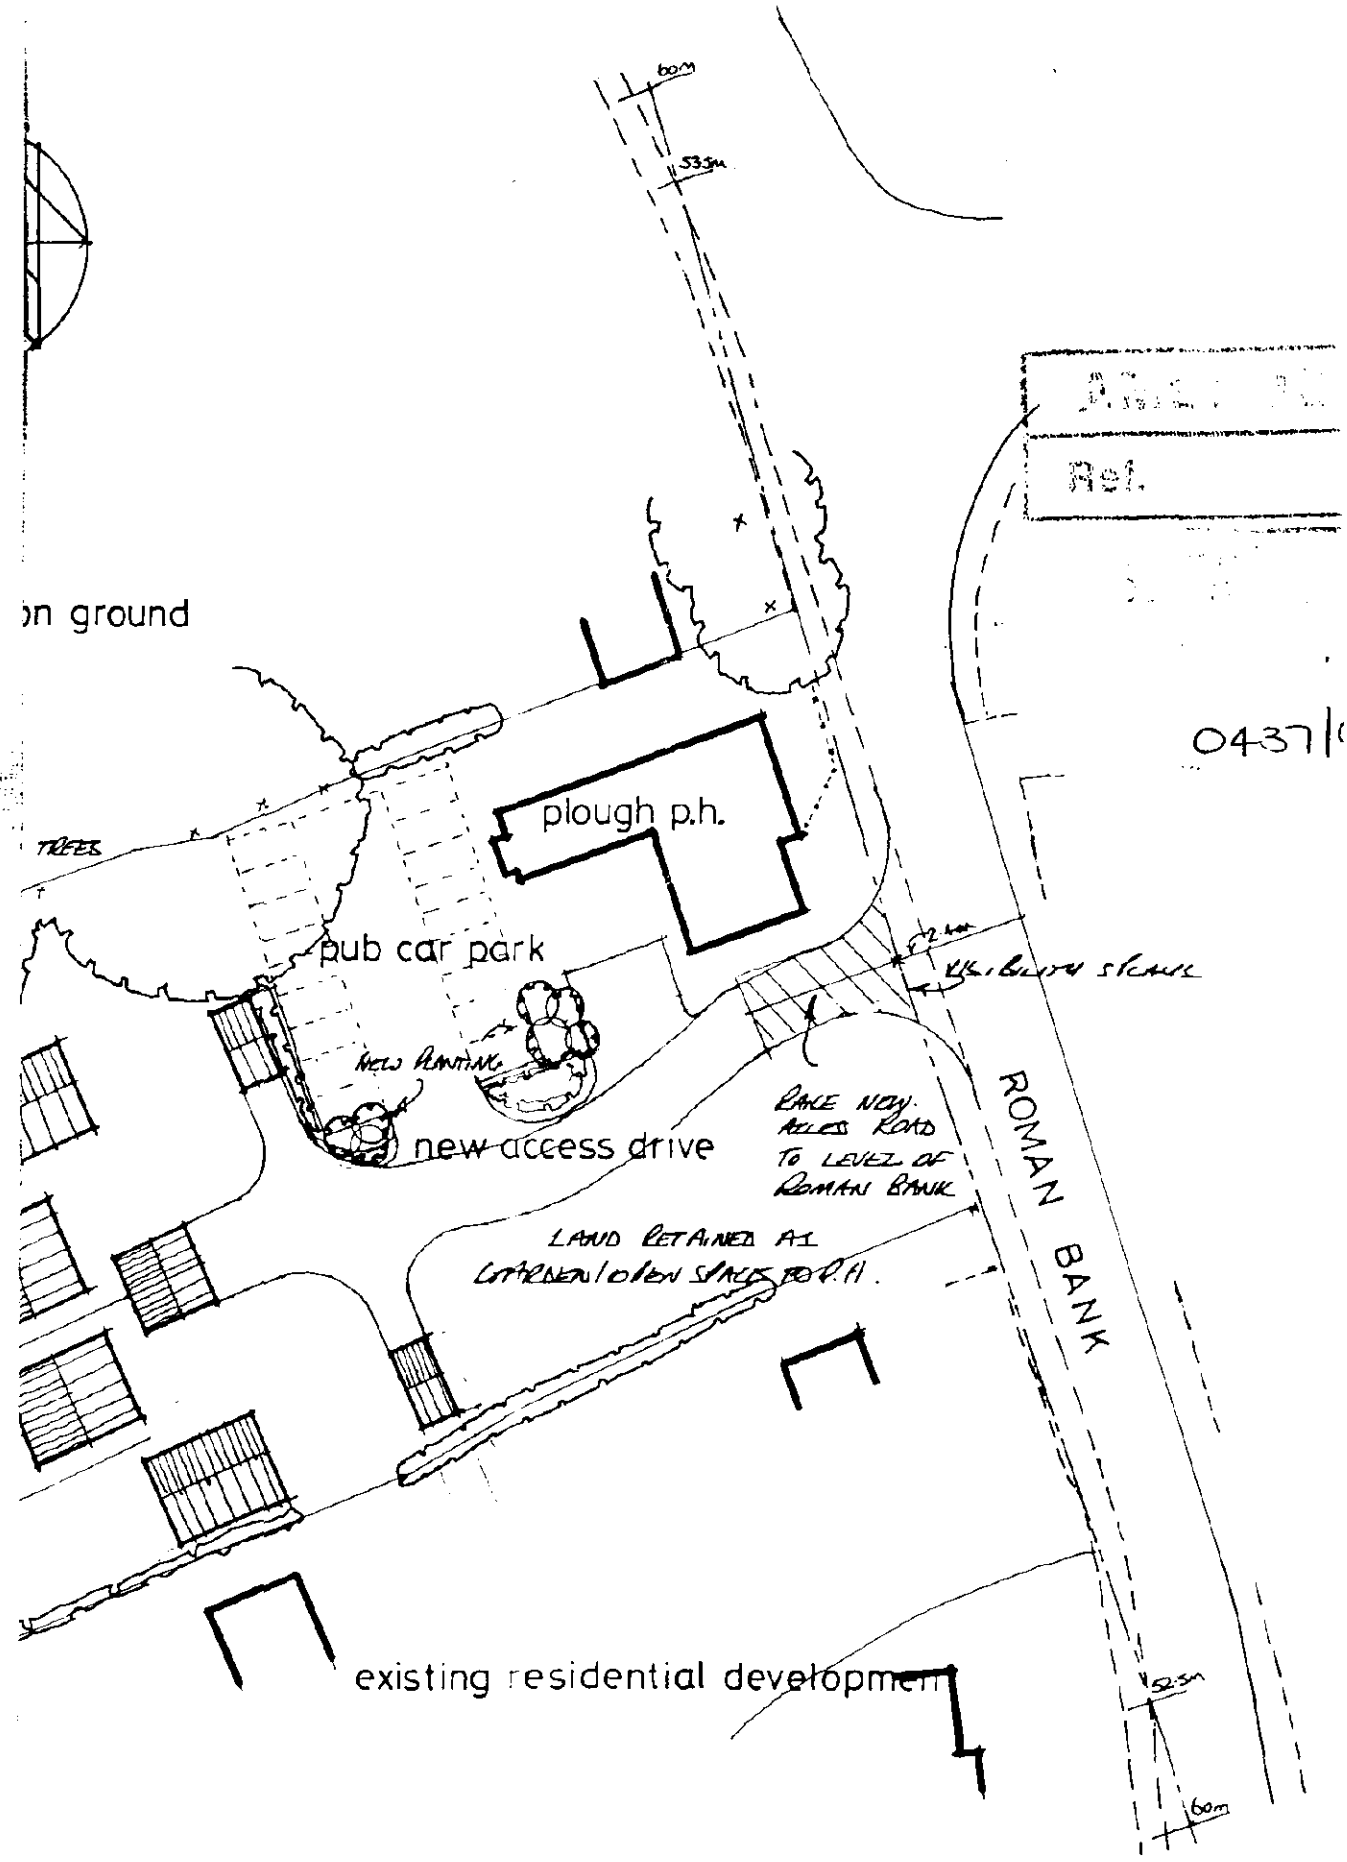


SITE PLAN 1:500

DO NOT REMOVE FROM FILE H11/0437/96



on ground
plough p.h.
pub car park
TREES
NEW PLANTING
new access drive
RAISE NEW ACCESS ROAD TO LEVEL OF ROMAN BANK
LAND RETAINED AS GARDEN/OPEN SPACE FOR P.H.
ROMAN BANK
existing residential development
60m
53.5m
52.5m
60m
Ref.
0437
1 1·500

REVISION A.
ACCESS DRIVE AMENDED
GARDEN TO P.H SHOWN.

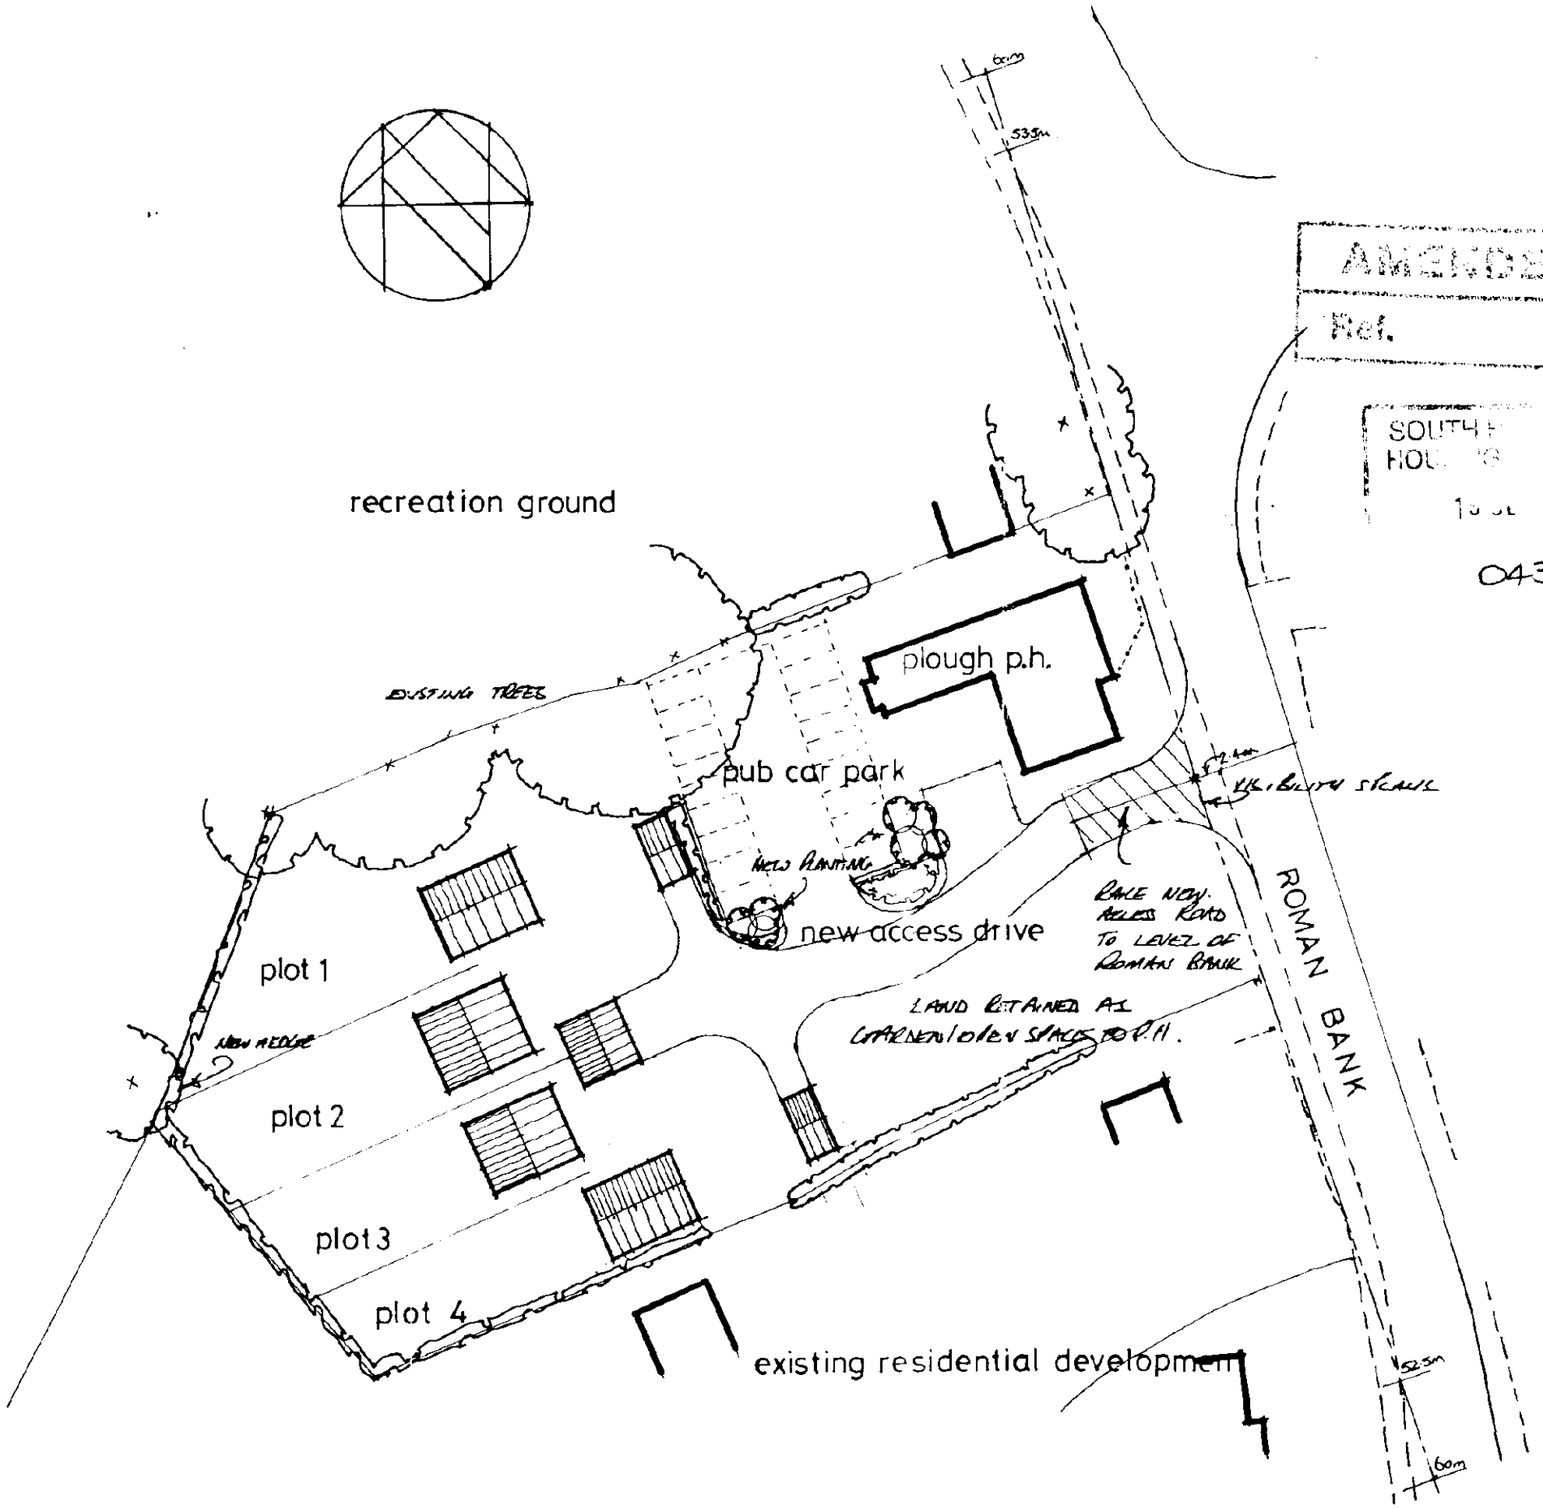

SITE PLAN 1:500

LOCATION PLAN 1:2500

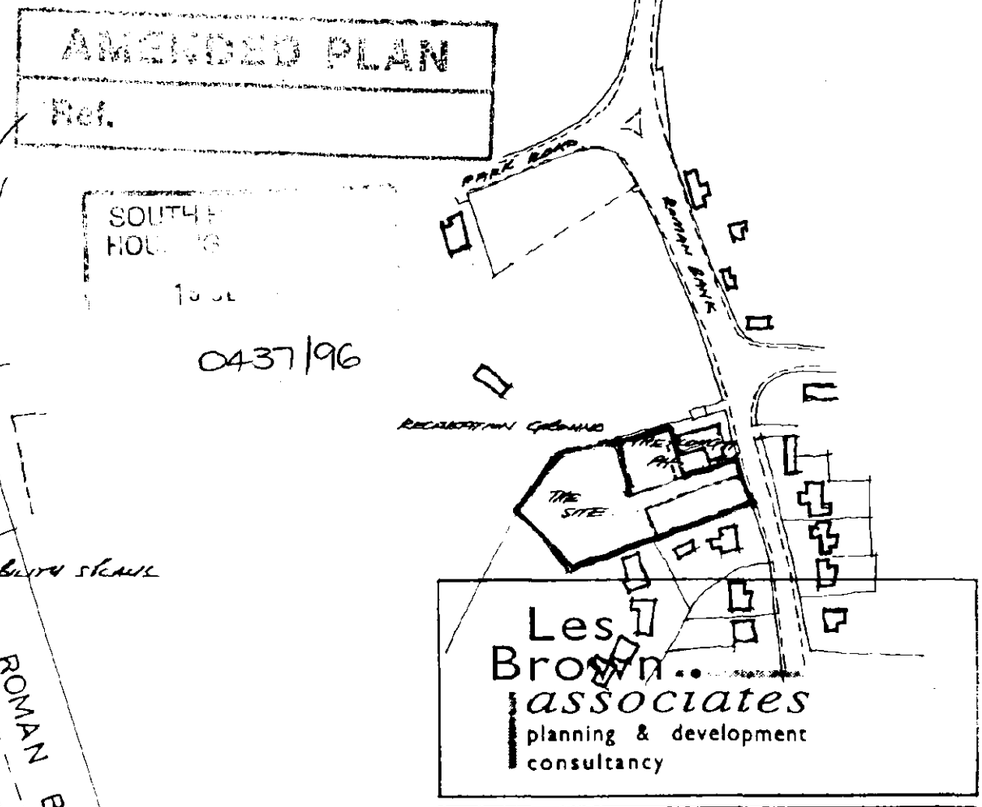

Les Brown associates
planning & development consultancy

4 Church Street Old Catton
Norwich NR6 7DS.

TEL - FAX 01603 403186

PROJECT


RESIDENTIAL DEVELOPMENT
THE PLOUGH LONG SUTTON
FOR
PUBMASTER LTD

DRAWING


SKETCH LAYOUT

SCALE	DATE	DRAWN
AS SHOWN	4·96	

REF	DRAWING NUMBER
146	01 A.

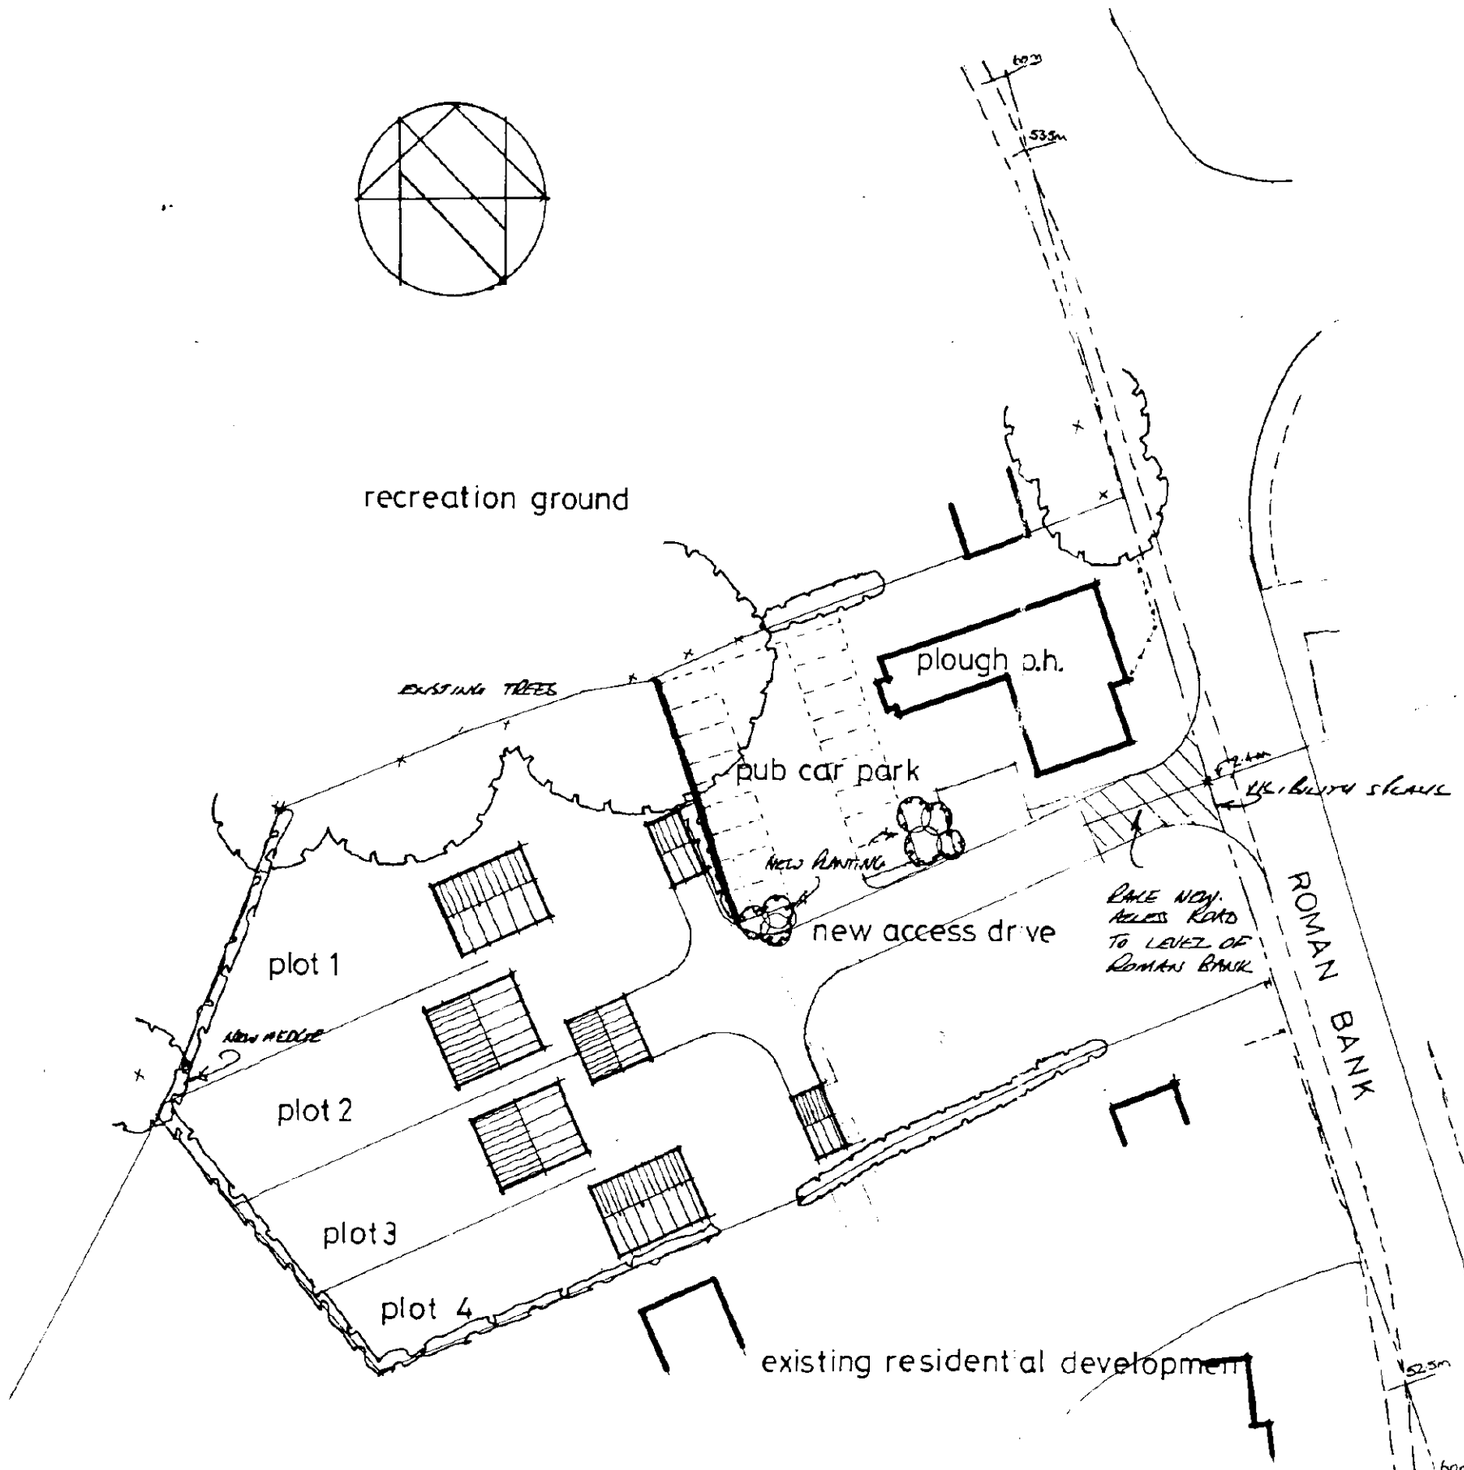

SITE PLAN 1:500

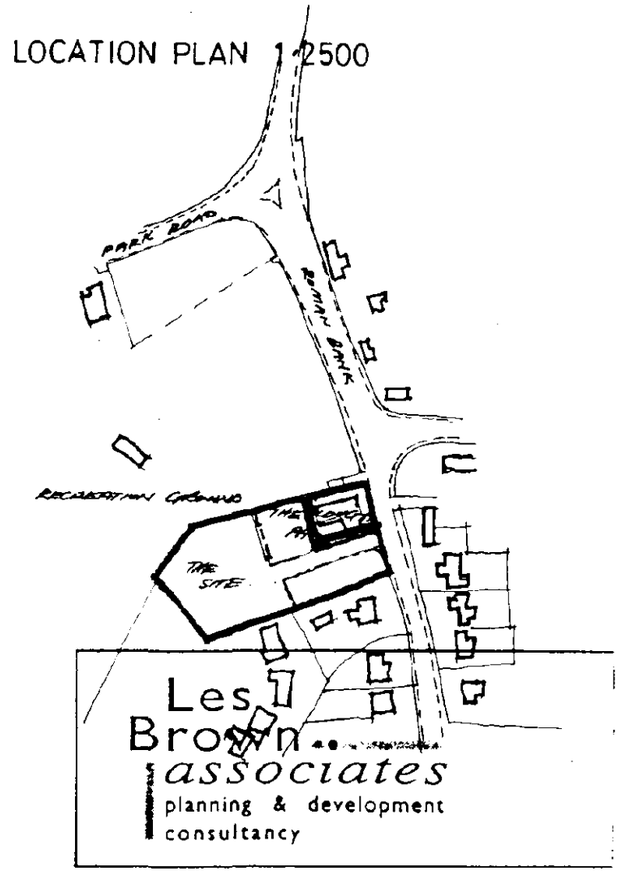

Les Brown associates
planning & development consultancy

4 Church Street Old Catton
Norwich NR6 7DS.

TEL - FAX 01603 403186

PROJECT

RESIDENTIAL DEVELOPMENT
THE PLOUGH LONG SUTTON
FOR
PUBMASTER LTD

DRAWING

SKETCH LAYOUT


SCALE	DATE	DRAWN
AS SHOWN	4·96	

REF	DRAWING NUMBER
146	01

APPENDED TO PERMISSION H11/0437/96


0437/96

REVISION A.
ACCESS DRIVE AMENDED
GARDEN TO P.H. SHOWN.

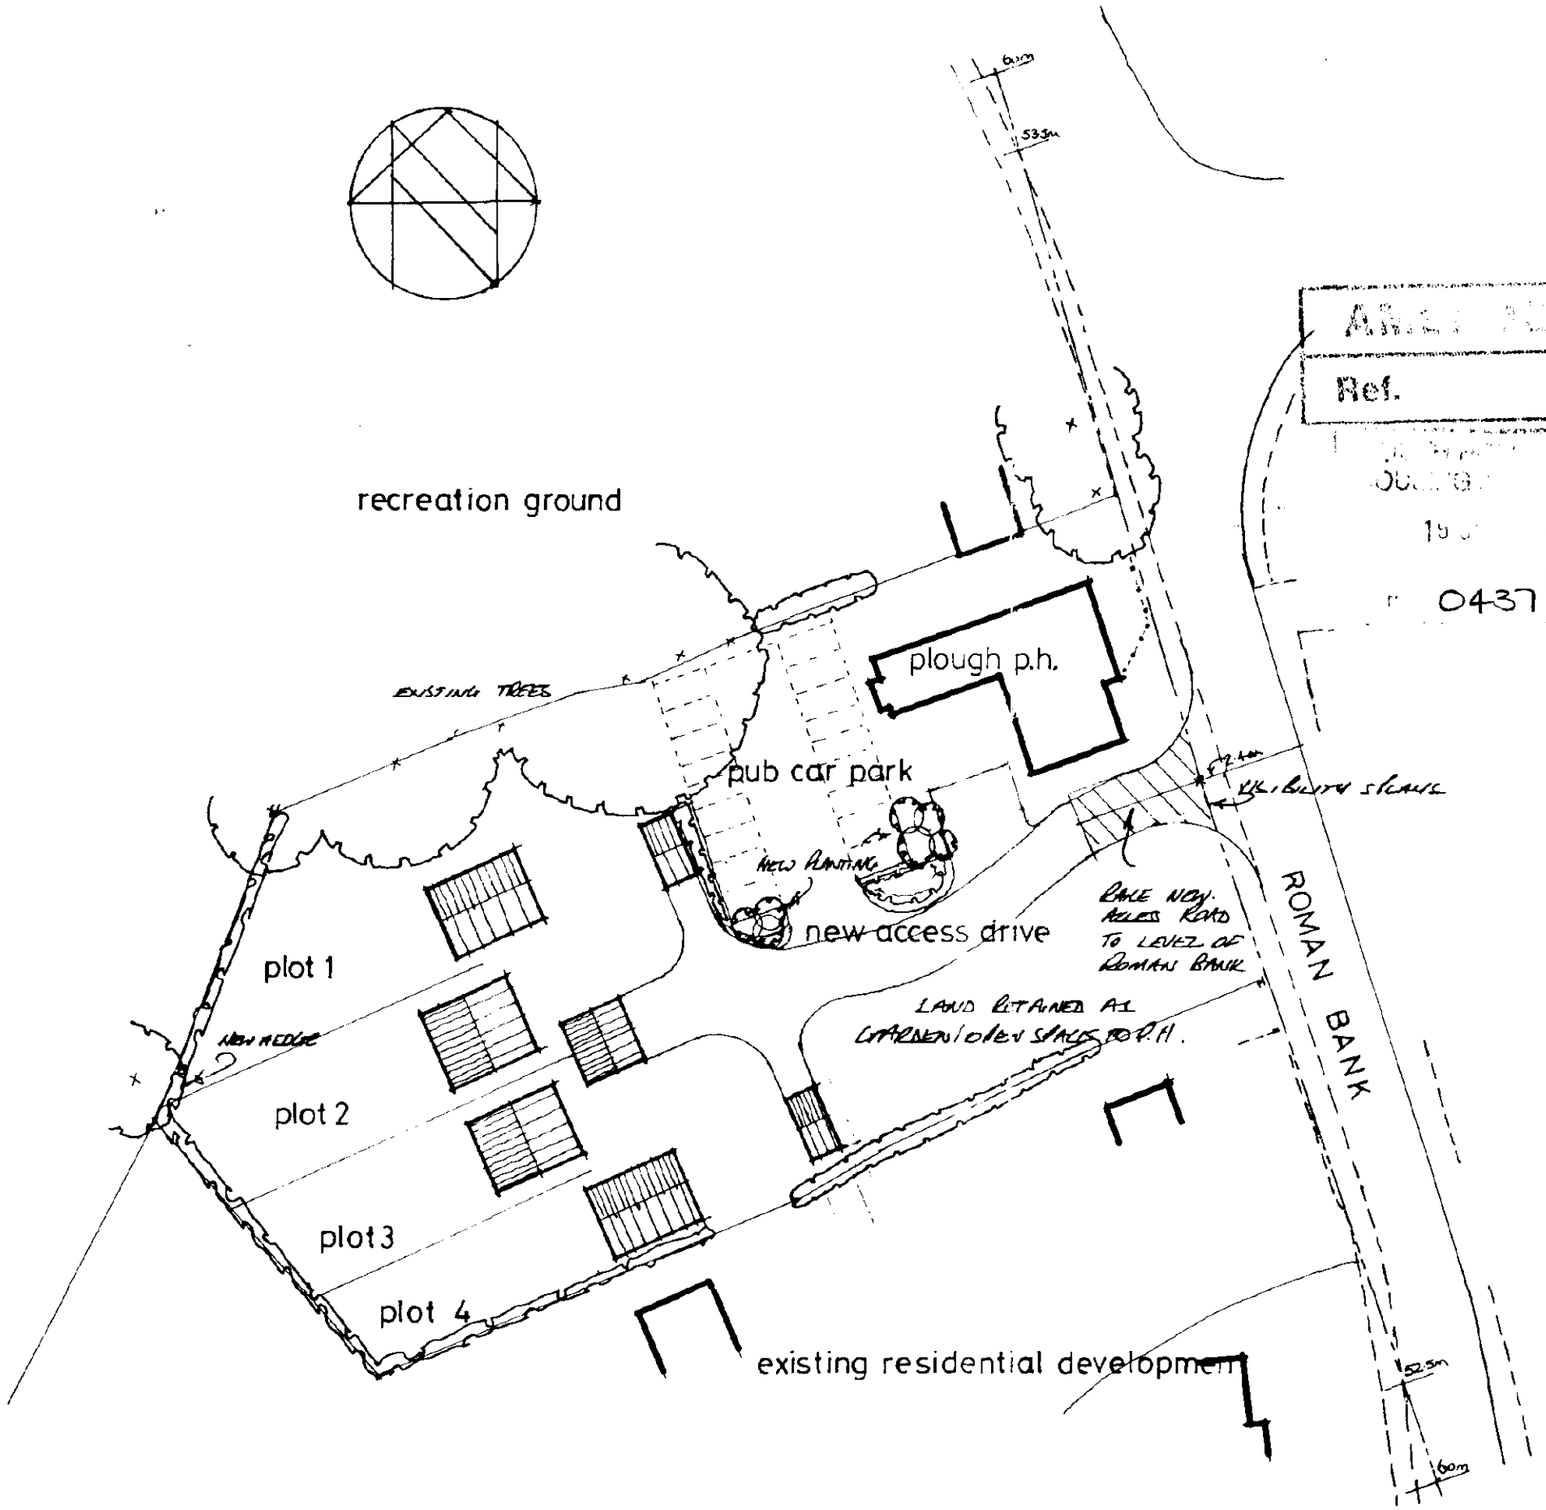

SITE PLAN 1:500

LOCATION PLAN 1:2500

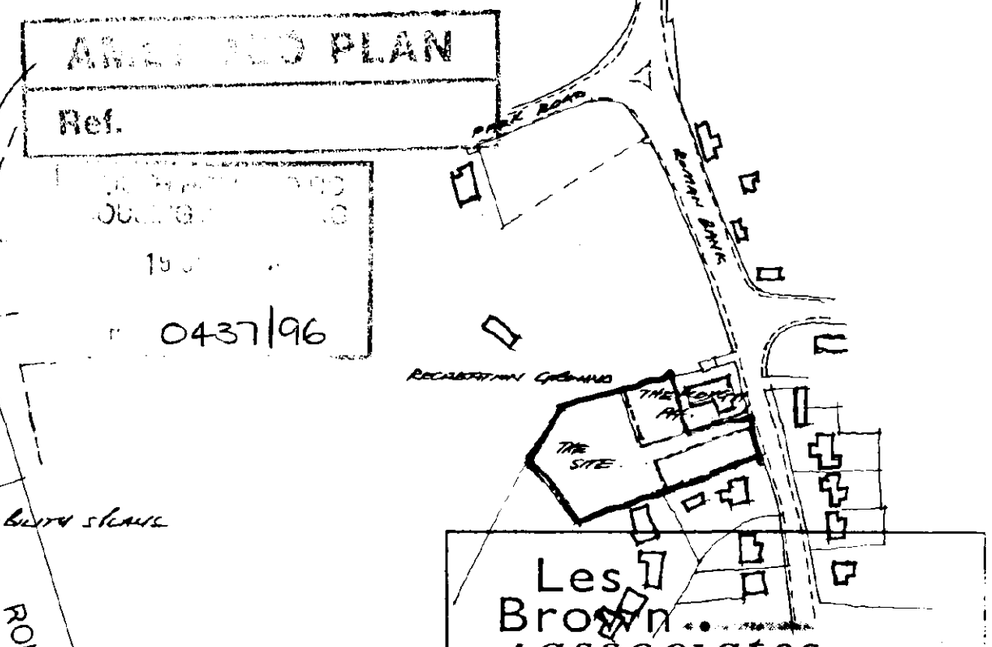

Les Brown associates
planning & development consultancy

4 Church Street Old Catton
Norwich NR6 7DS.

TEL - FAX 01603 403186

PROJECT


RESIDENTIAL DEVELOPMENT
THE PLOUGH LONG SUTTON
FOR
PUBMASTER LTD

DRAWING

SKETCH LAYOUT


SCALE	DATE	DRAWN
AS SHOWN	4·96	

REF	DRAWING NUMBER
146	01 A.

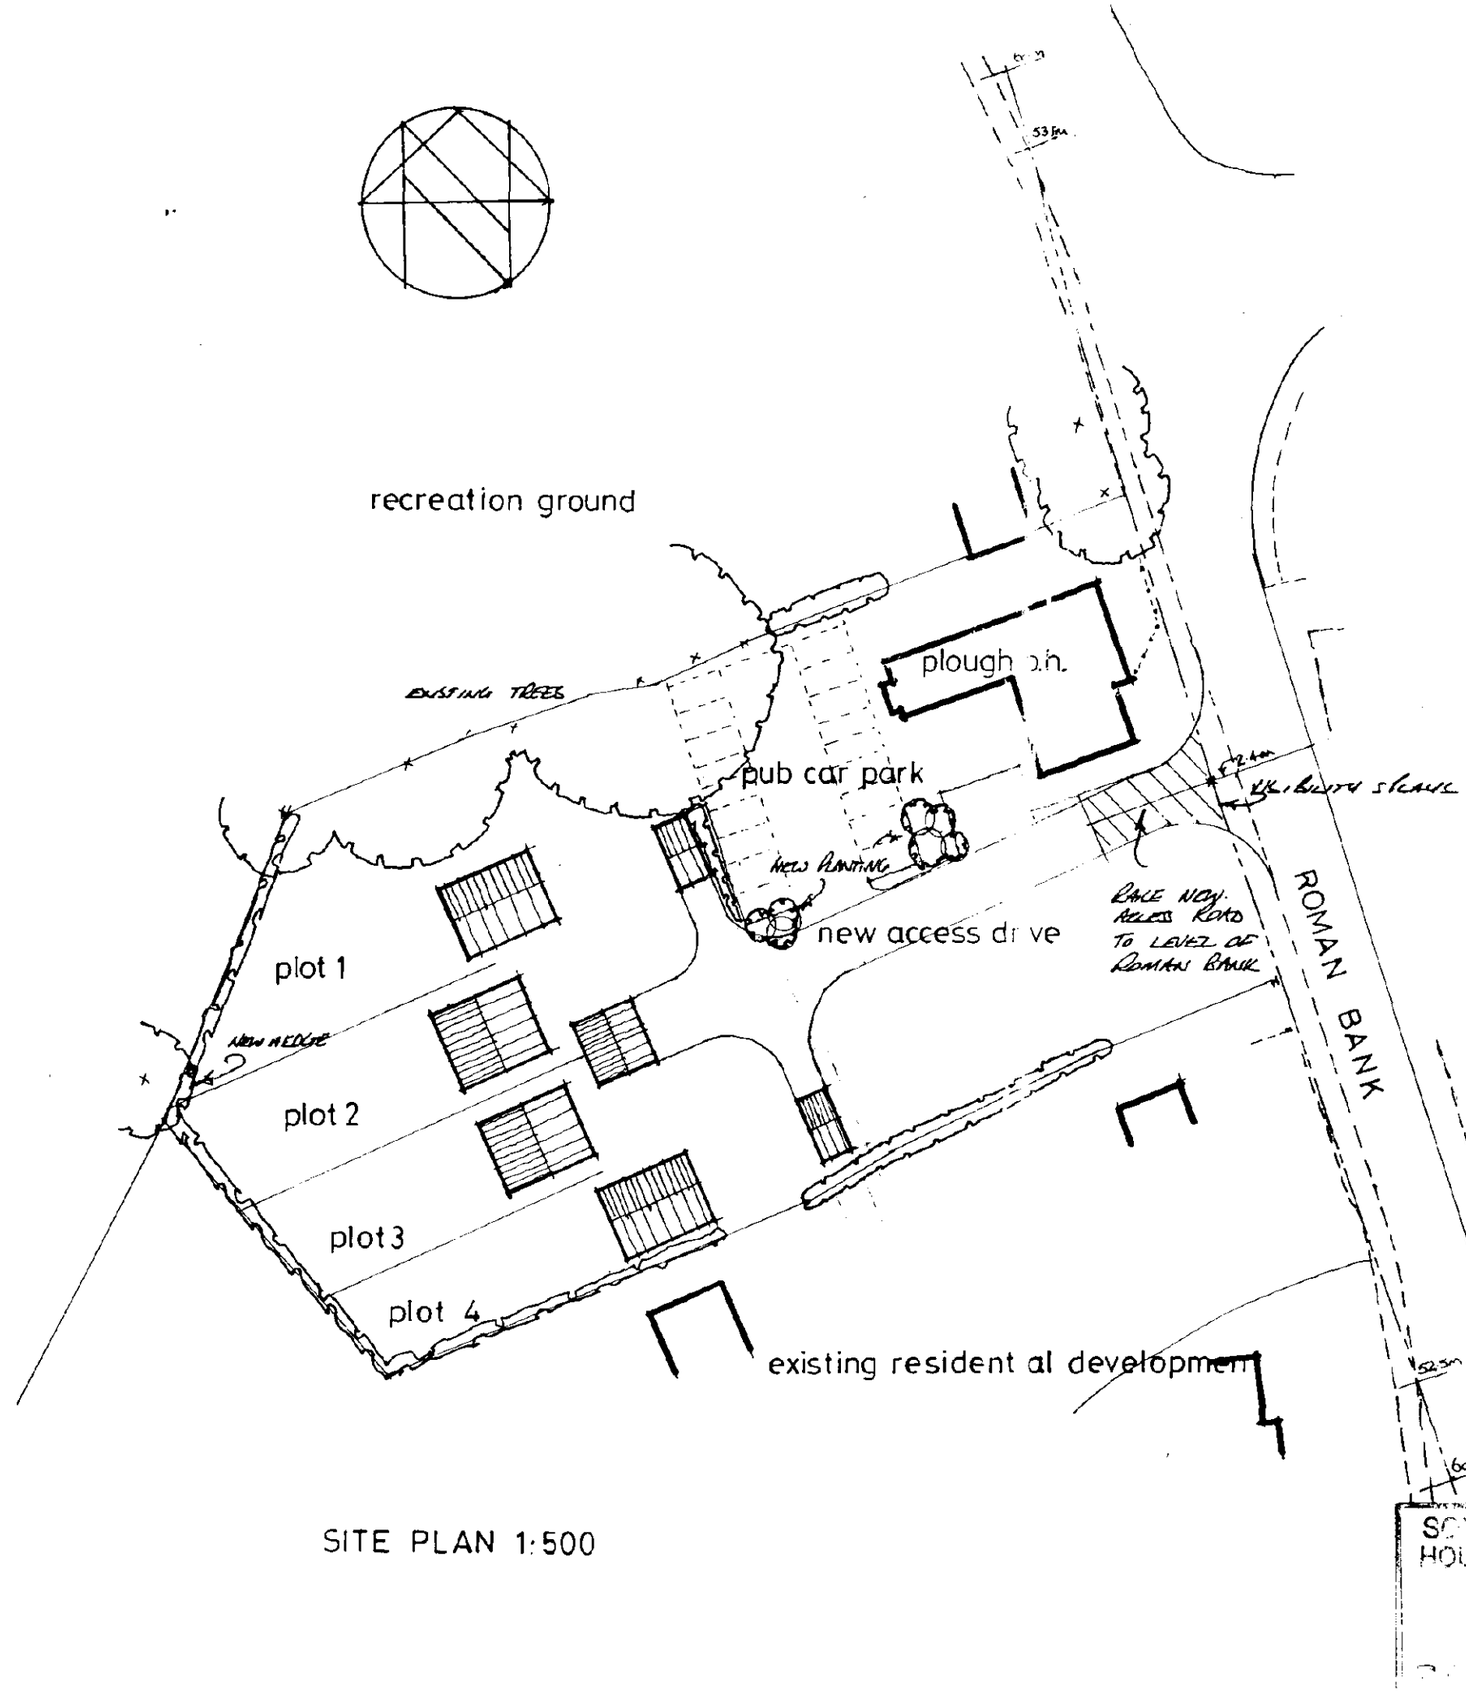

SITE PLAN 1:500

LOCATION PLAN 1:2500

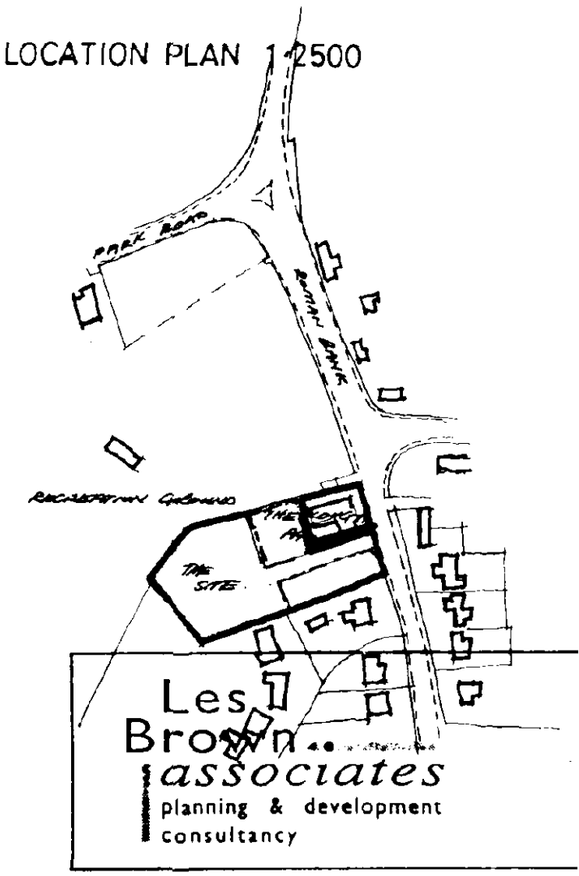

Les Brown associates
planning & development consultancy

4 Church Street Old Catton
Norwich NR6 7DS.

TEL - FAX 01603 403186

PROJECT

RESIDENTIAL DEVELOPMENT
THE PLOUGH LONG SUTTON
FOR
PUBMASTER LTD


DRAWING

SKETCH LAYOUT


SCALE	DATE	DRAWN
AS SHOWN	4·96	

REF	DRAWING NUMBER
146	01

0431/96

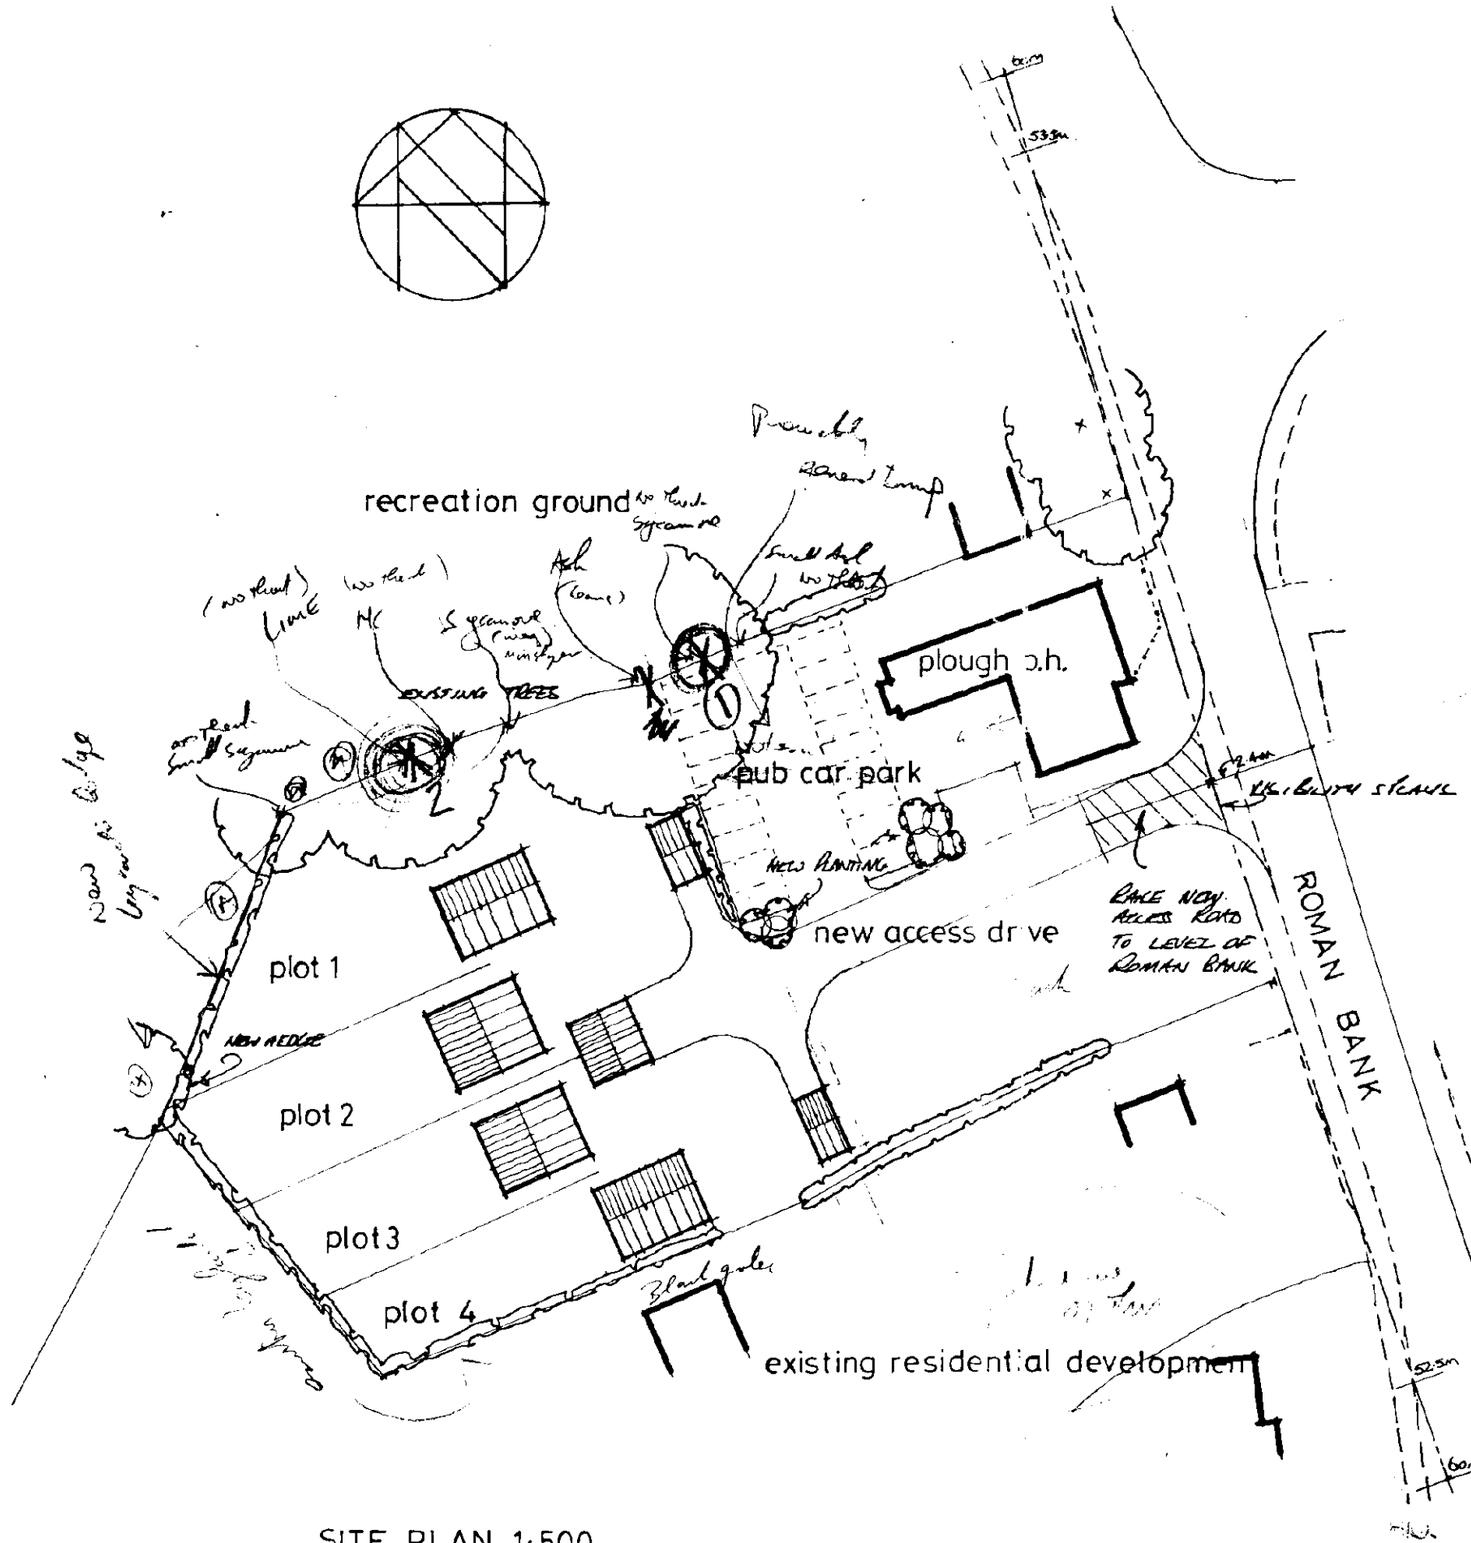

SITE PLAN 1:500

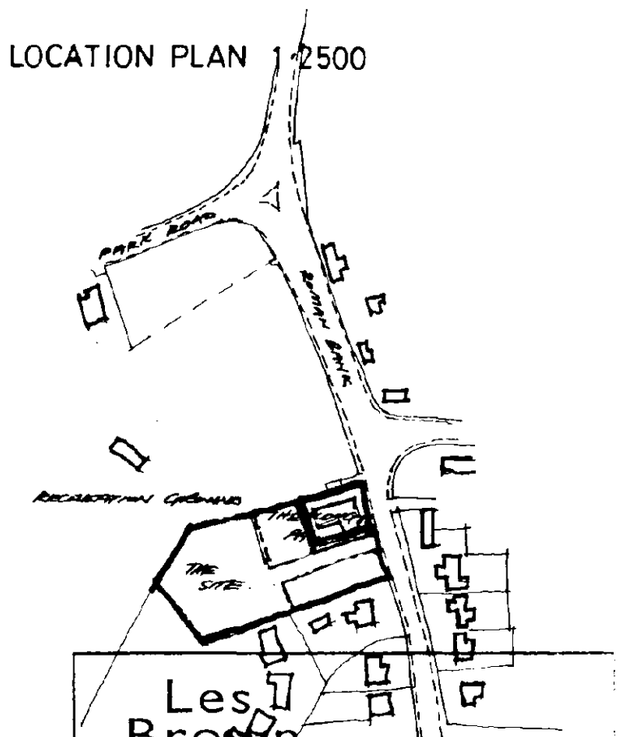

Ref: 0437/96.

Les Brown associates
planning & development consultancy

4 Church Street Old Catton
Norwich NR6 7DS.

TEL - FAX 01603 403186

PROJECT


RESIDENTIAL DEVELOPMENT
THE PLOUGH LONG SUTTON
FOR
PUBMASTER LTD

DRAWING


SKETCH LAYOUT

SCALE	DATE	DRAWN
AS SHOWN	4-96	

REF	DRAWING NUMBER
146	01

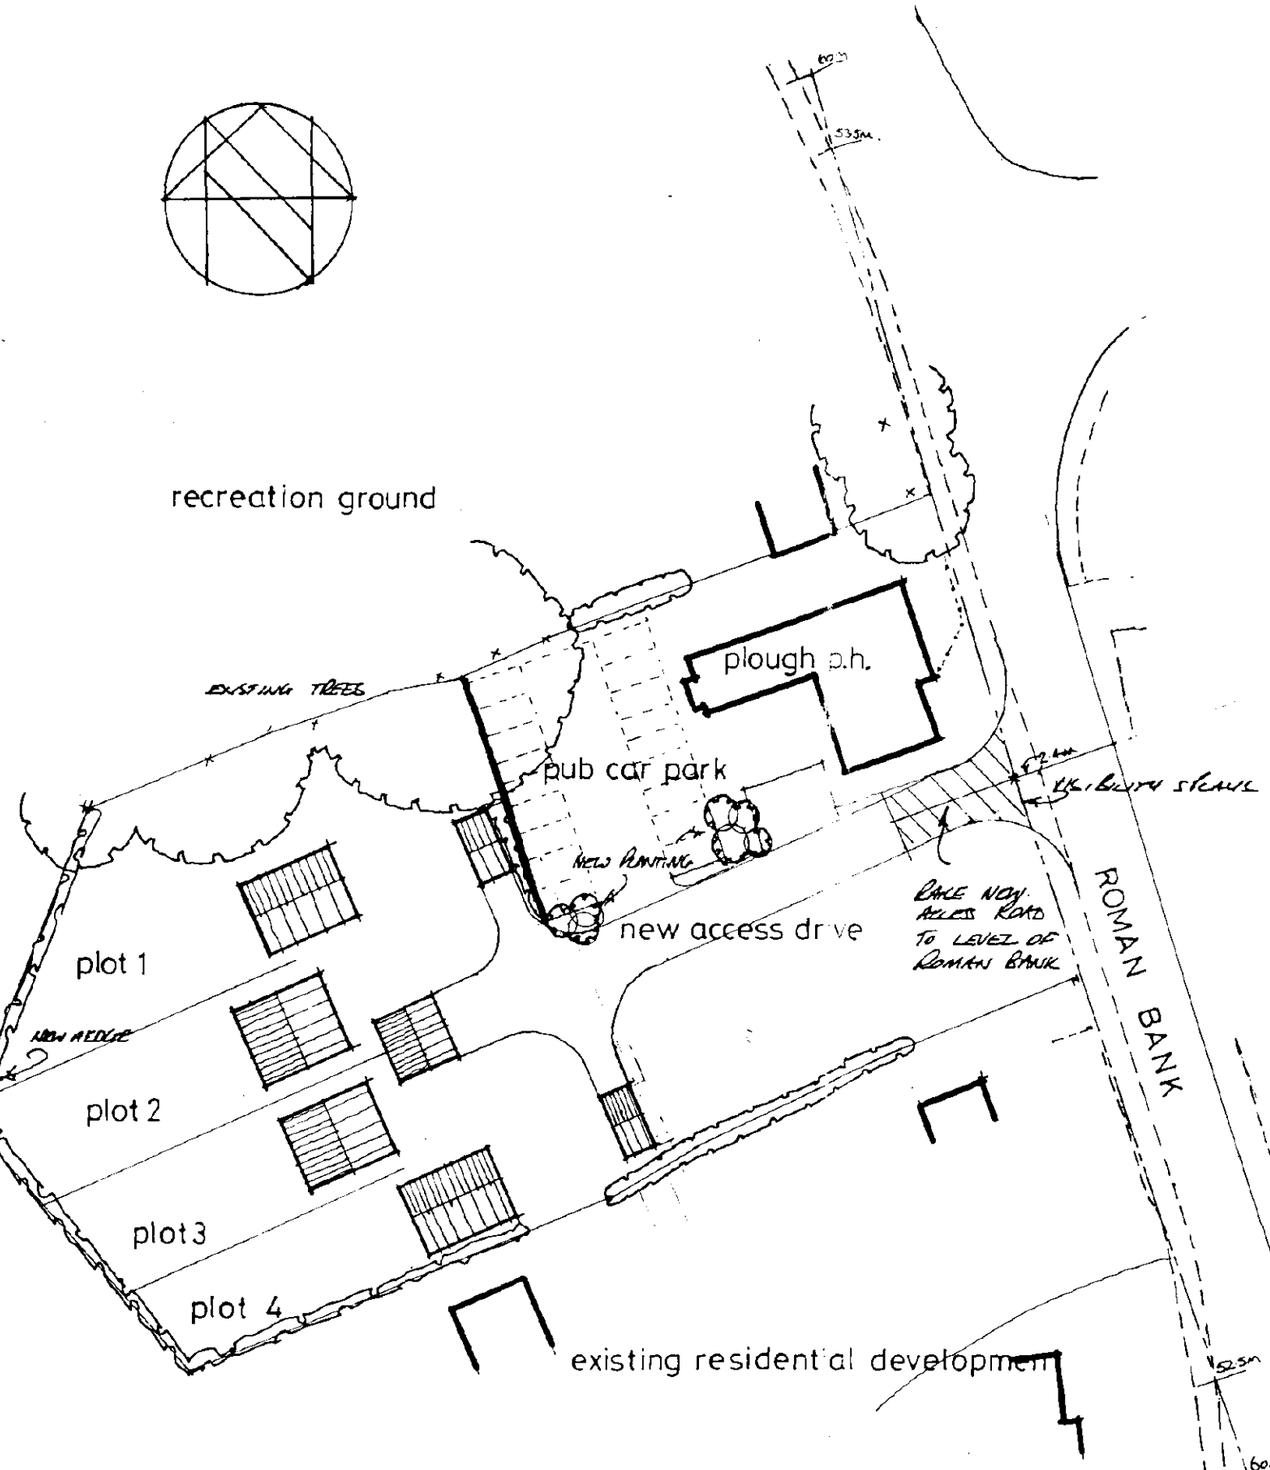

SITE PLAN 1:500

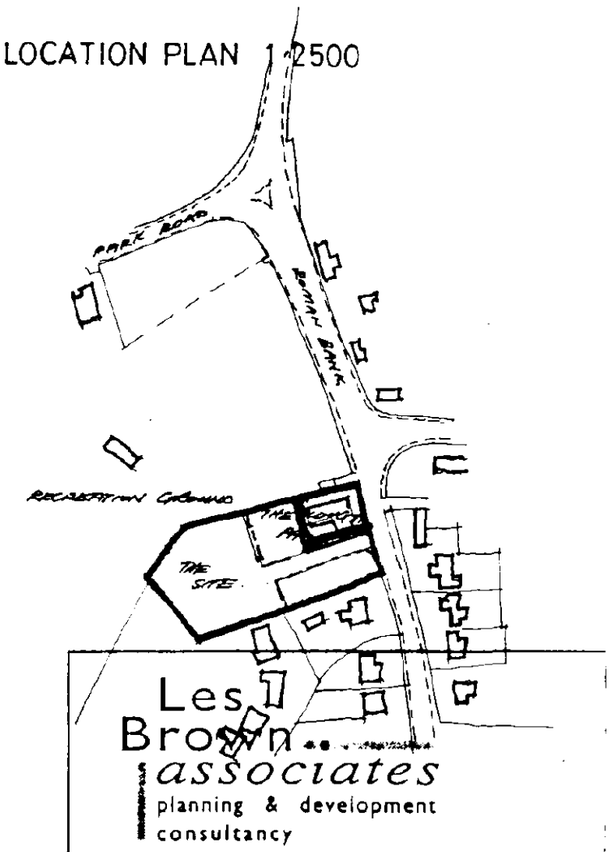

Les Brown associates
planning & development consultancy

4 Church Street Old Catton
Norwich NR6 7DS.

TEL - FAX 01603 403186

PROJECT

RESIDENTIAL DEVELOPMENT
THE PLOUGH LONG SUTTON
FOR
PUBMASTER LTD

DRAWING


SKETCH LAYOUT

SCALE	DATE	DRAWN
AS SHOWN	4·96	


REF	DRAWING NUMBER
146	01

APPENDED TO PERMISSION H/0437/96

0434/96

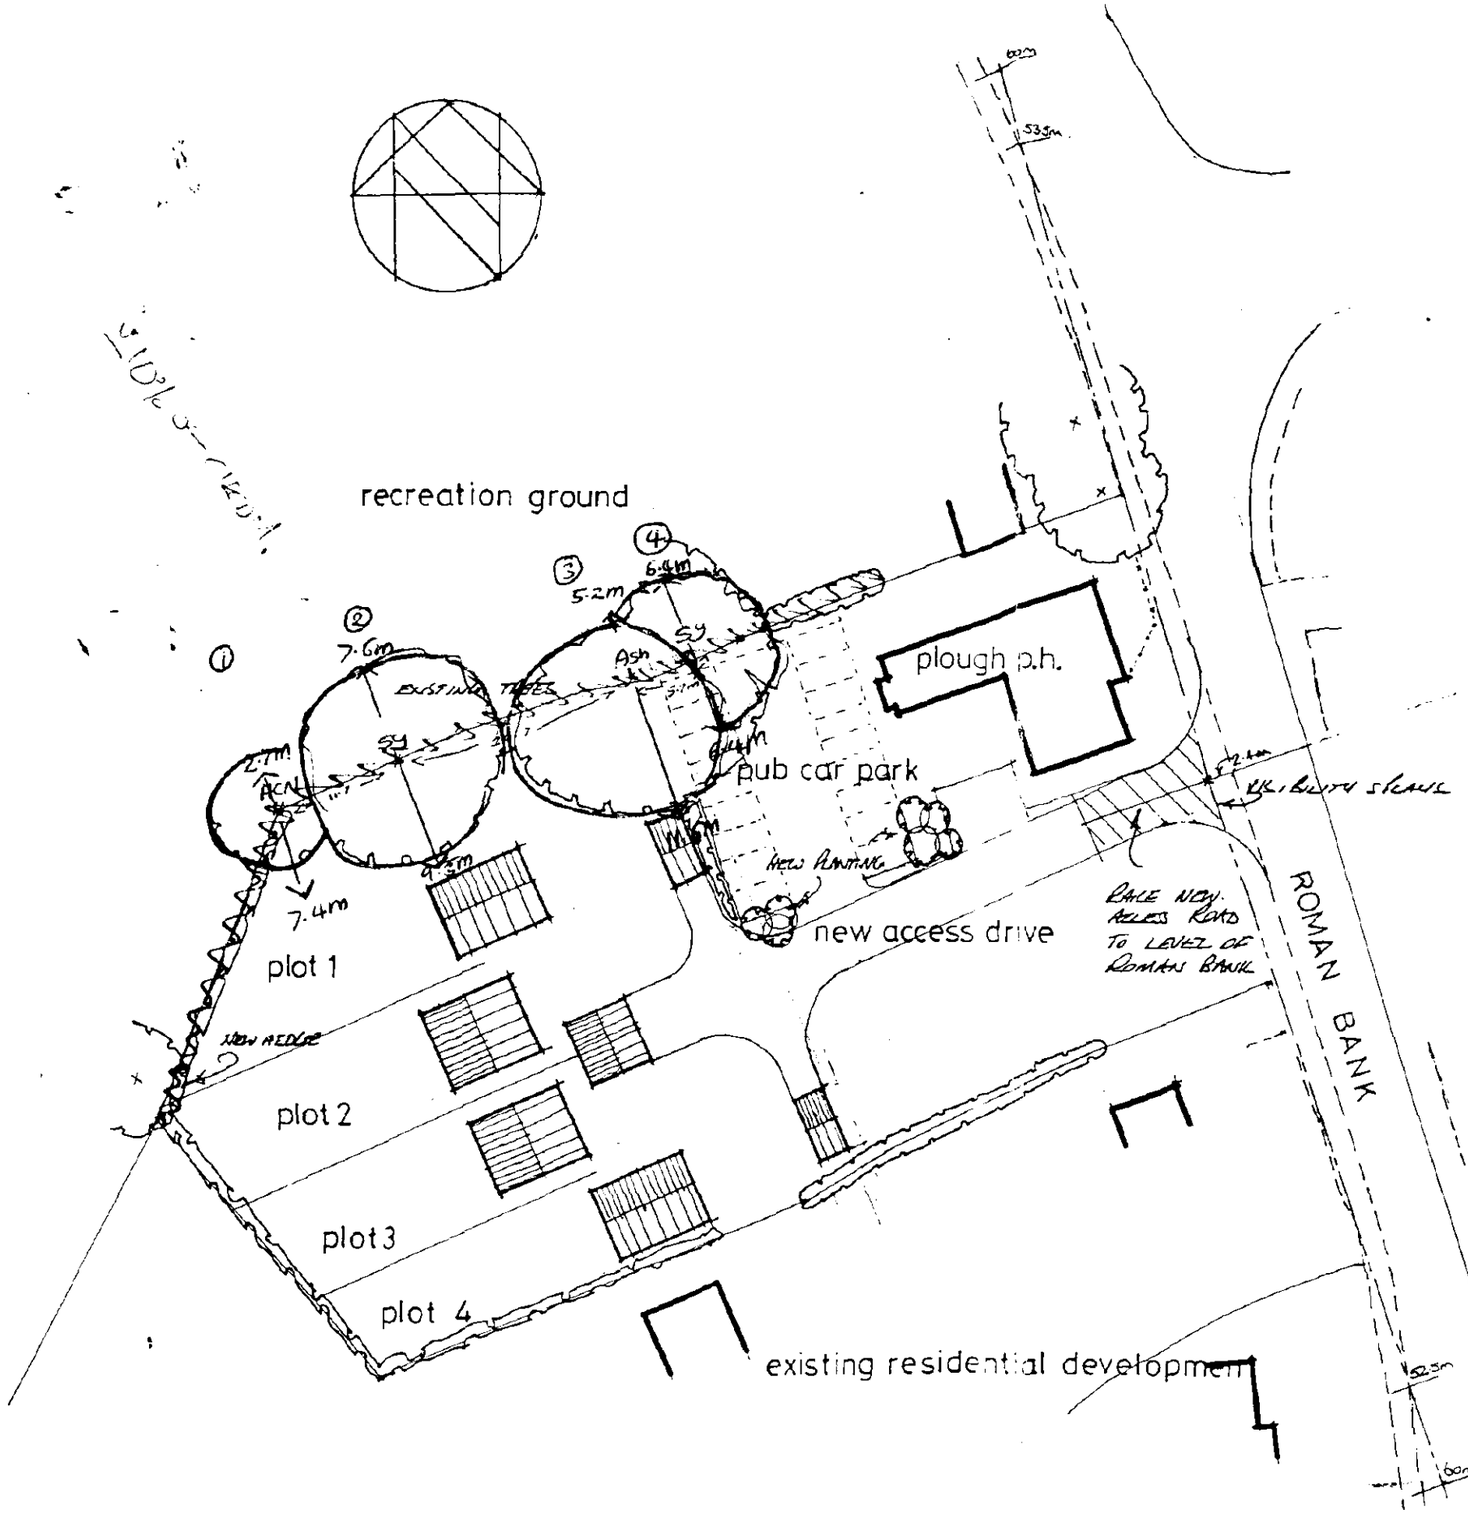

SITE PLAN 1:500

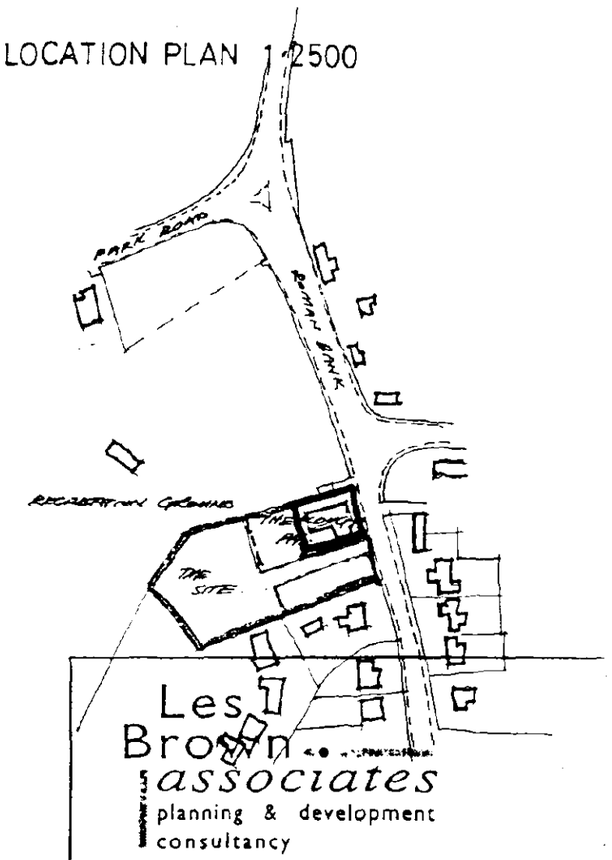

Les Brown associates
planning & development consultancy

4 Church Street Old Catton
Norwich NR6 7DS.

TEL - FAX 01603 403186

PROJECT

RESIDENTIAL DEVELOPMENT
THE PLOUGH LONG SUTTON
FOR
PUBMASTER LTD


DRAWING

SKETCH LAYOUT


SCALE	DATE	DRAWN
AS SHOWN	4·96	

REF	DRAWING NUMBER
146	01

0434/96.

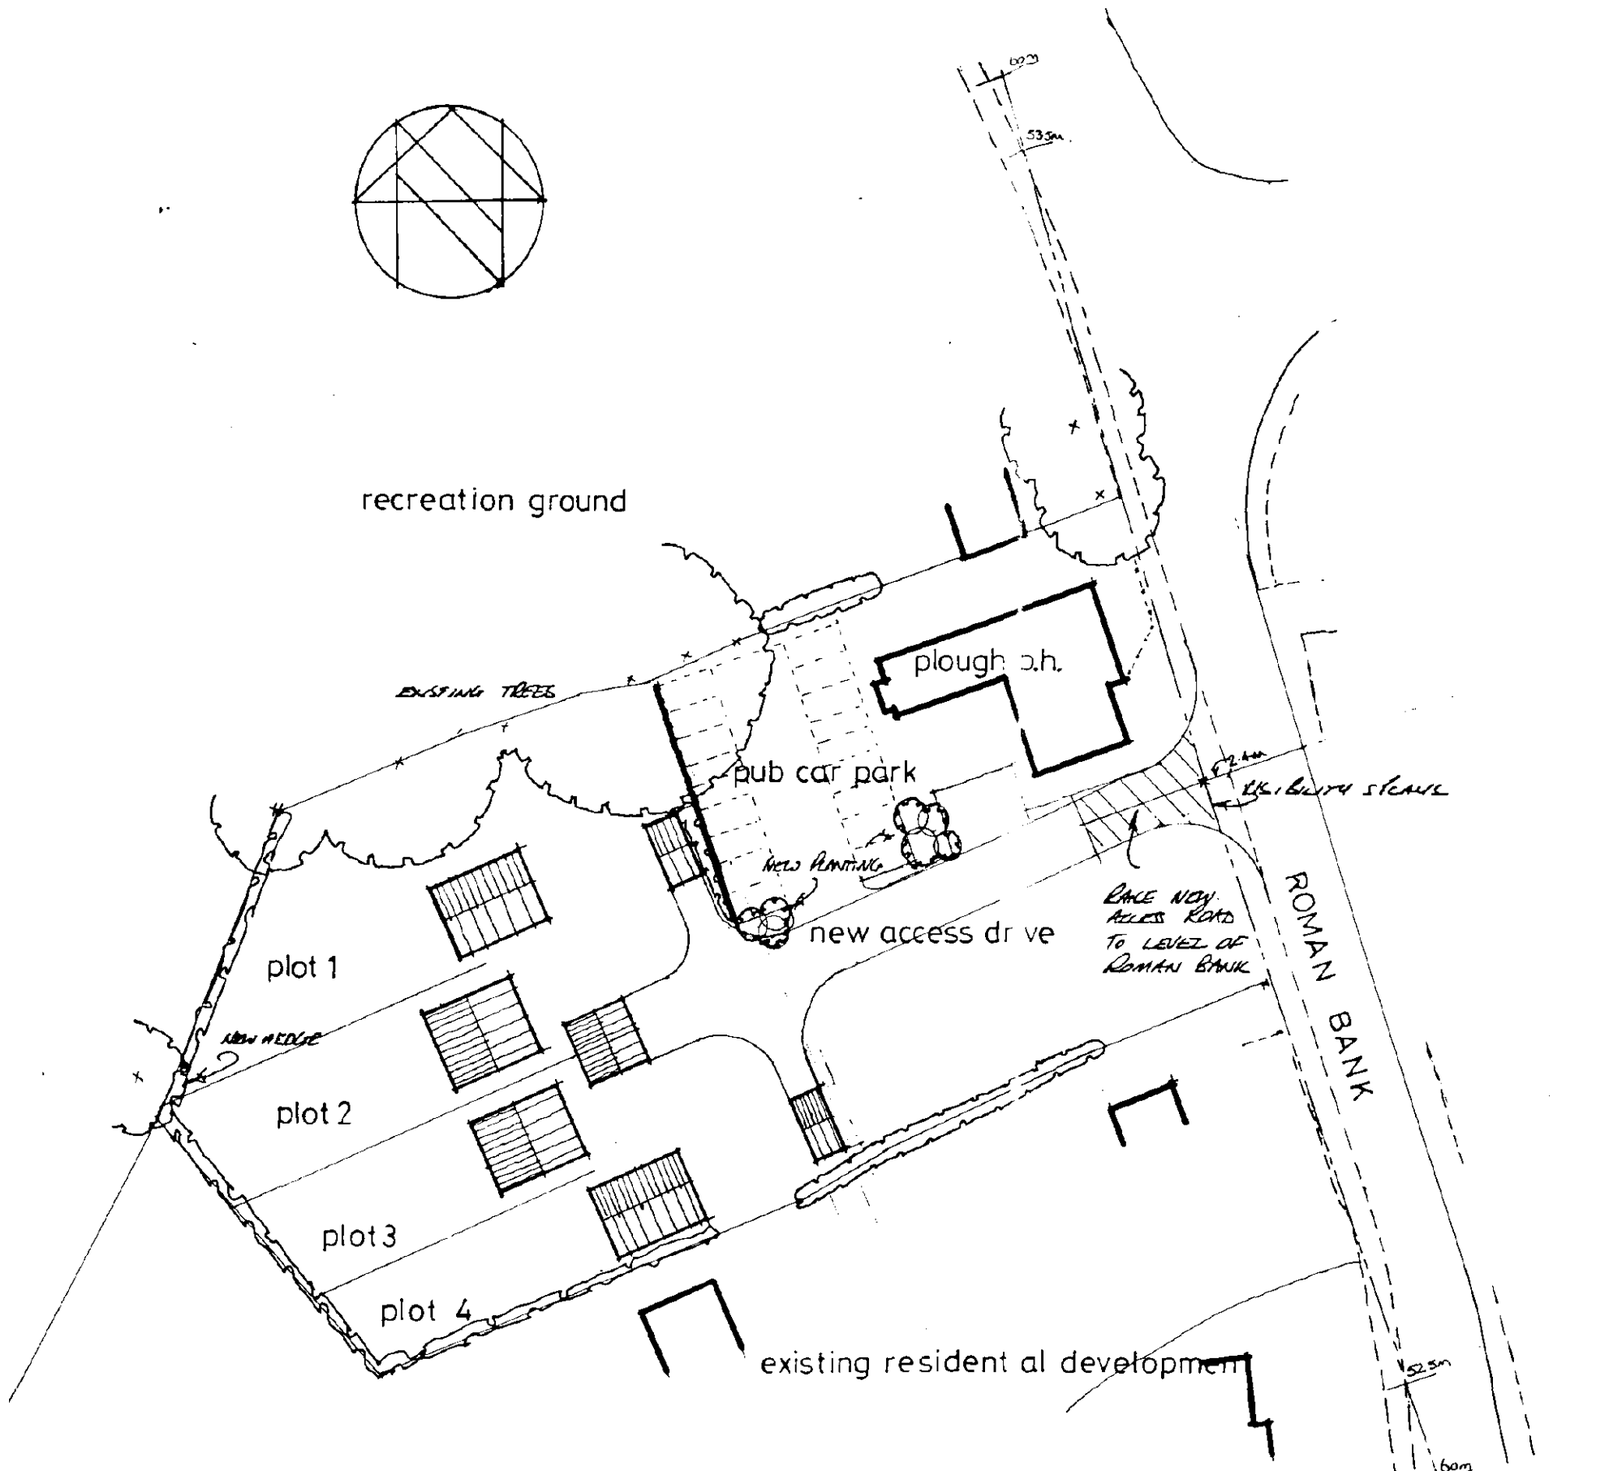

SITE PLAN 1:500

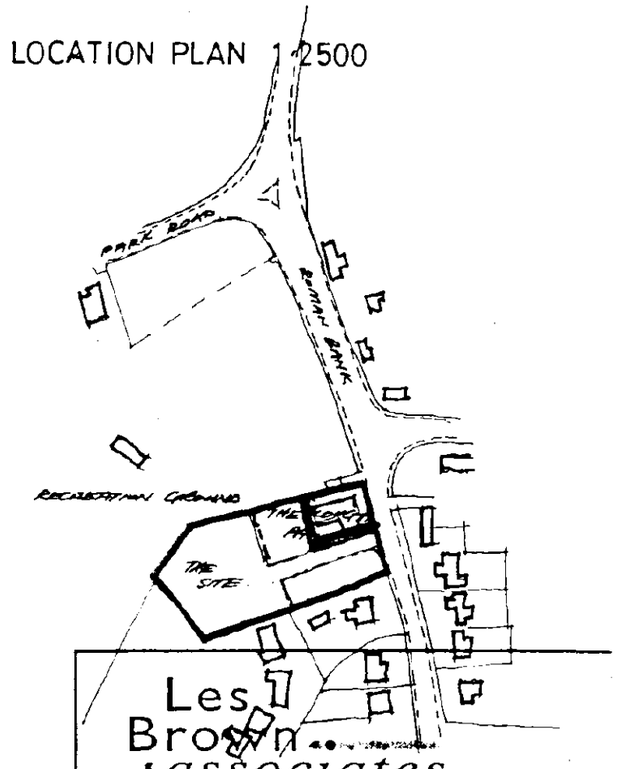

Les Brown associates
planning & development consultancy

4 Church Street Old Catton
Norwich NR6 7DS.

TEL - FAX 01603 403186

PROJECT

RESIDENTIAL DEVELOPMENT
THE PLOUGH LONG SUTTON
FOR
PUBMASTER LTD

DRAWING

SKETCH LAYOUT


SCALE	DATE	DRAWN
AS SHOWN	4·96	

REF	DRAWING NUMBER
146	01

DO NOT REMOVE FROM FILE


0431/96

REVISION A.
ACCESS DRIVE AMENDED
GARDEN TO P.H SHOWN.

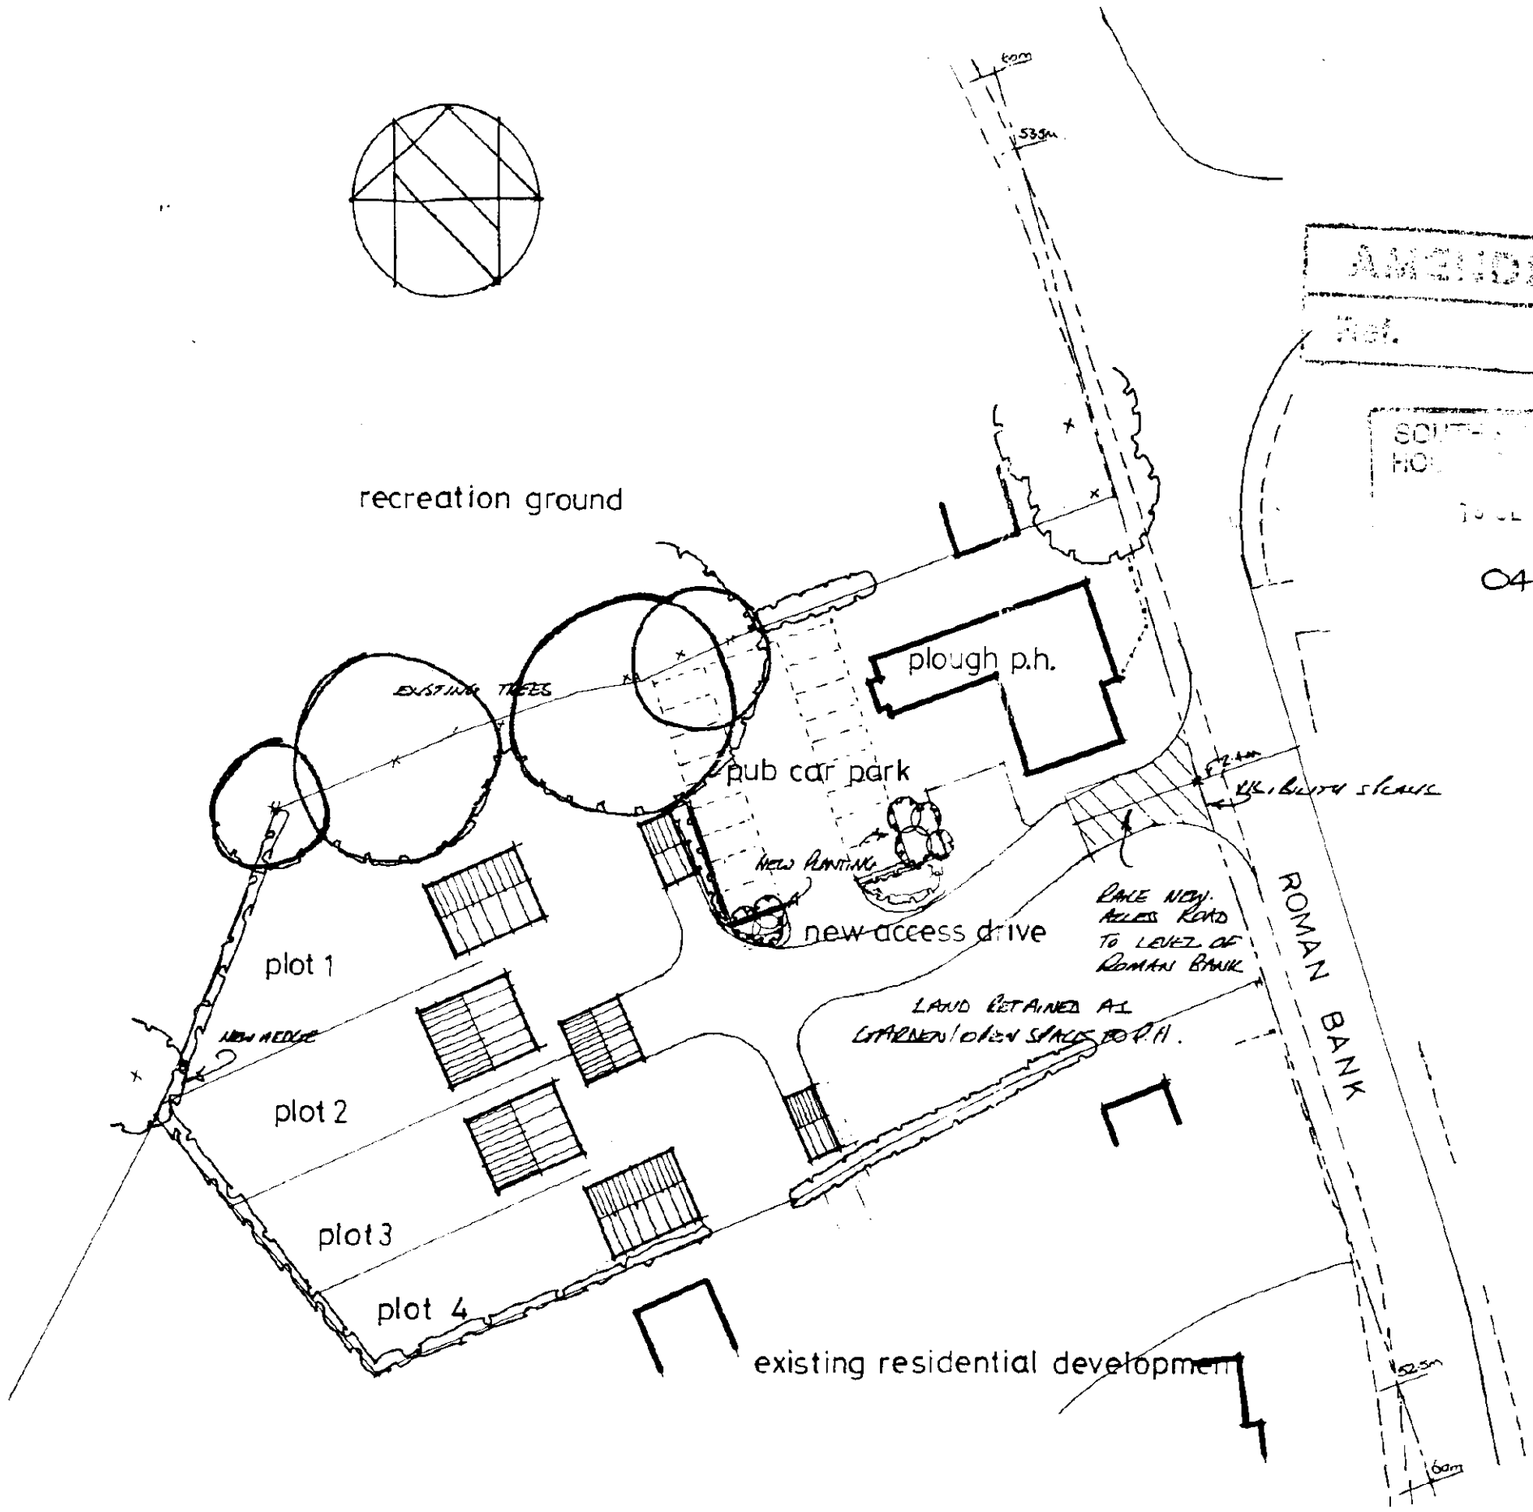

SITE PLAN 1:500

LOCATION PLAN 1:2500

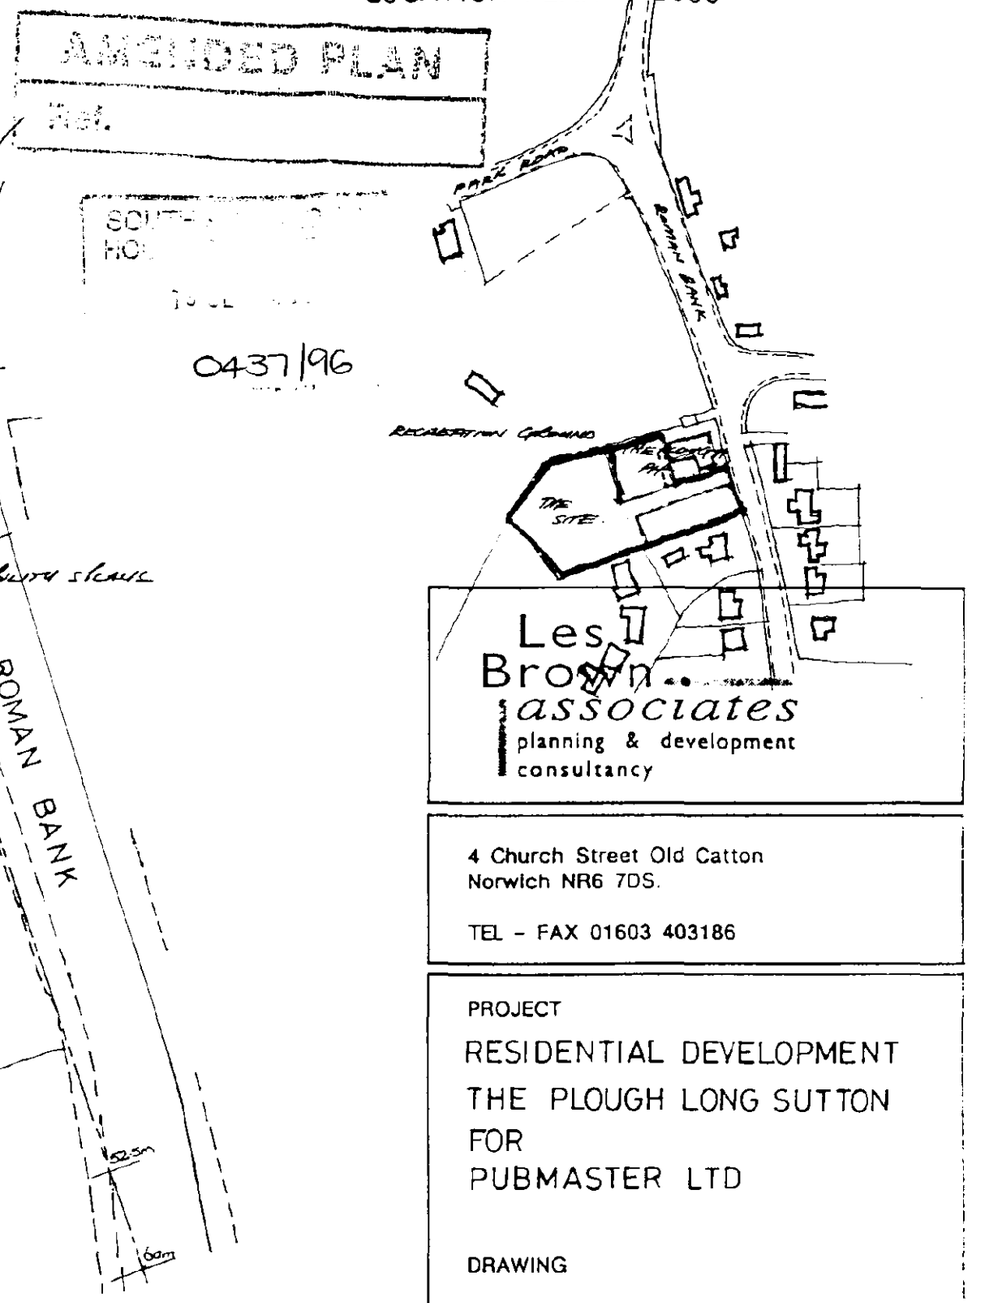

Les Brown.. associates
planning & development consultancy

4 Church Street Old Catton
Norwich NR6 7DS.

TEL - FAX 01603 403186

PROJECT
RESIDENTIAL DEVELOPMENT
THE PLOUGH LONG SUTTON
FOR
PUBMASTER LTD

DRAWING
SKETCH LAYOUT

SCALE	DATE	DRAWN
AS SHOWN	4-96	

REF	DRAWING NUMBER
146	01 4

DO NOT REMOVE FROM FILE
(COPY OF PLAN ATTACHED TO PERMISSION H11/0437/96