

©Design Copyright reserved. Written consent must be obtained before copying or reproducing this drawing. Do not scale from this drawing, use dimensioned figures only. Contractors are responsible for taking and checking site dimensions. Any discrepancy must be reported to the architect immediately.

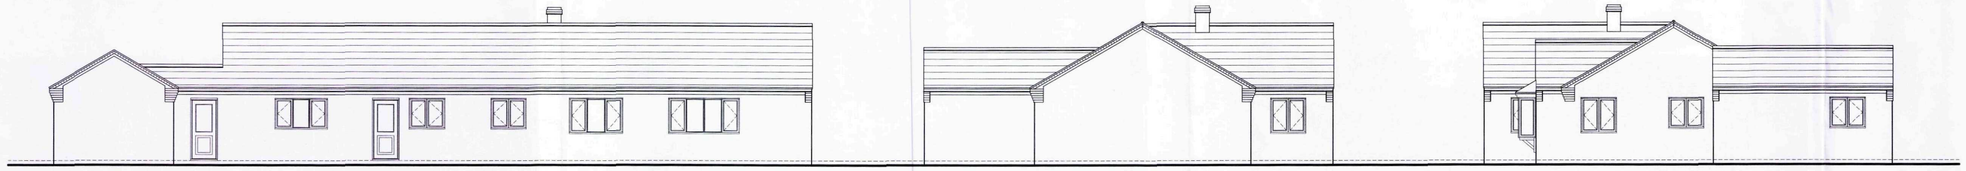


Existing East Elevation

ExistingNorth Elevation


Existing South Elevation

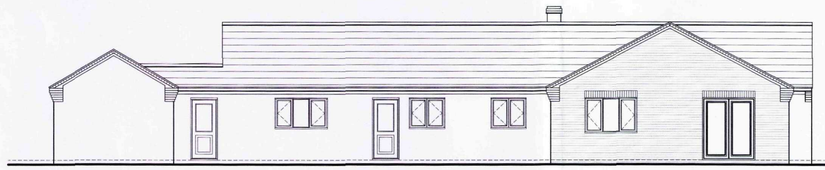


Proposed East Elevation

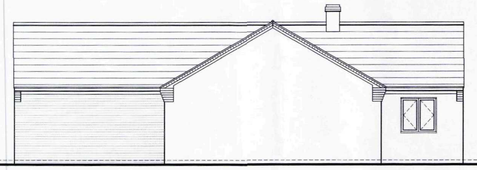


Proposed North Elevation

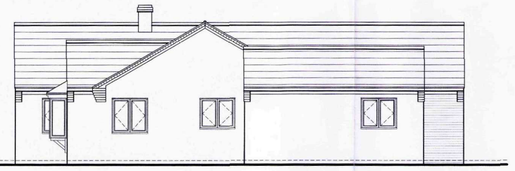


Proposed South Elevation

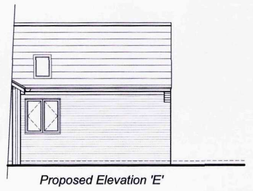

Proposed Elevation 'E'

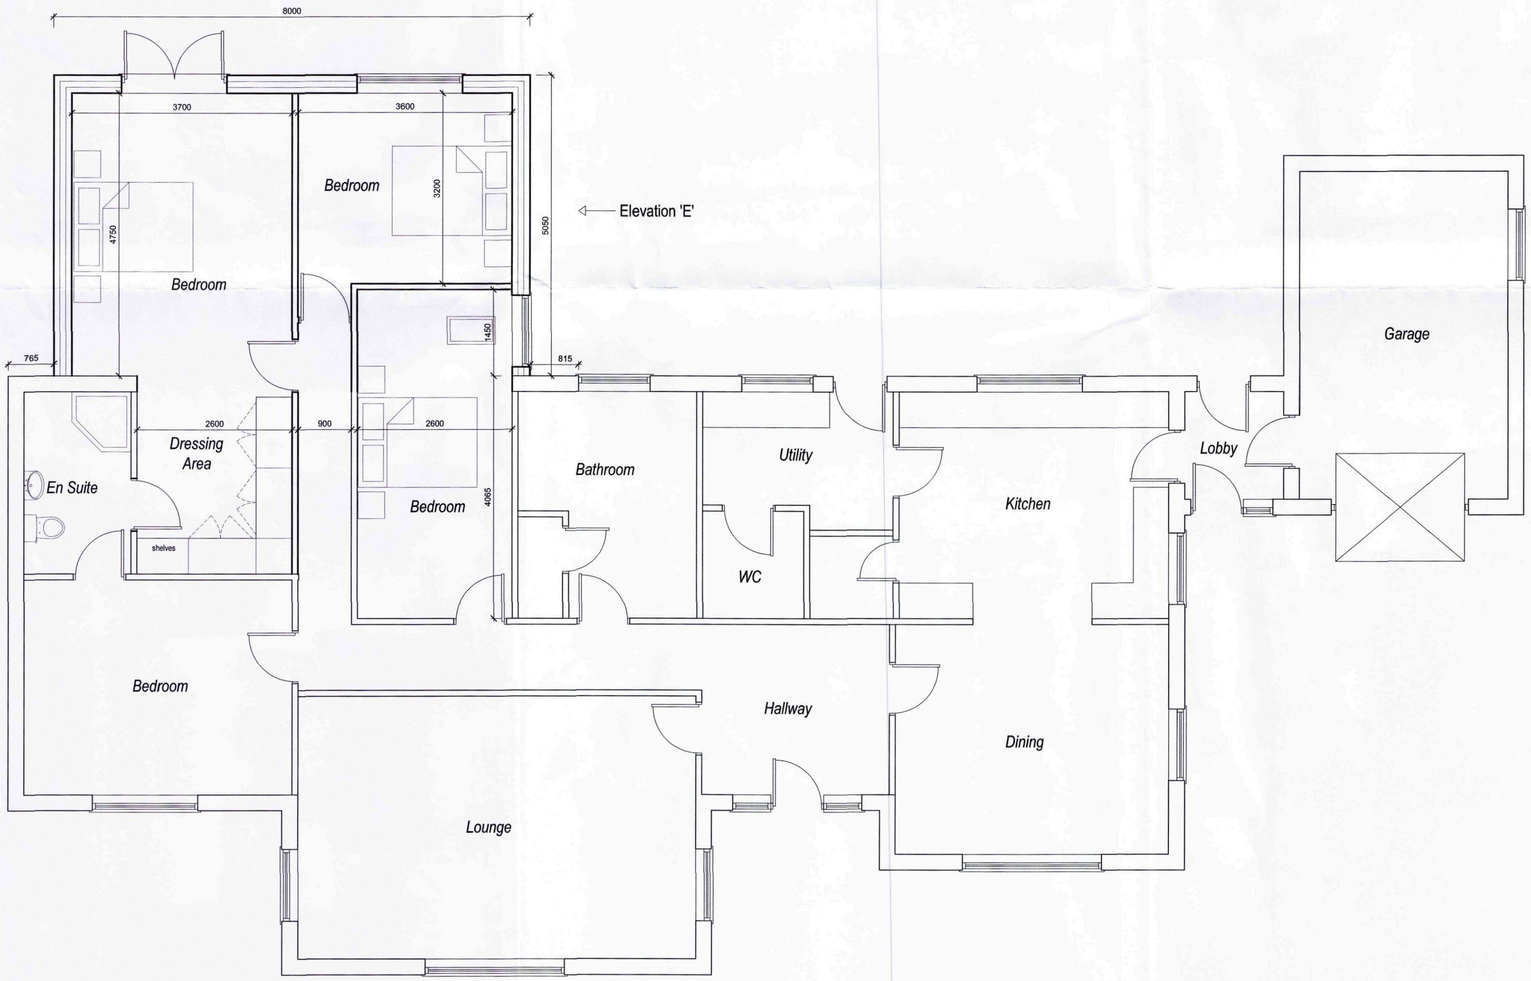

Proposed Floor Layout 1:50 scale

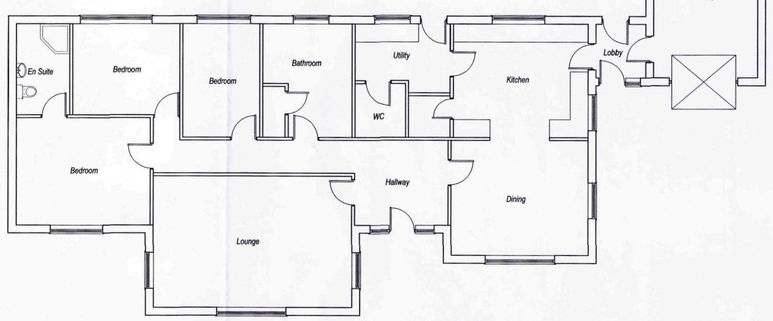

Existing Floor Layout 1:100 scale

Planning Services
20 JUN 2011
Ref: 0462-11

Client
Mr & Mrs W. Dye

Scale
1:50 & 1:100

Project
Proposed Rear Extension
to detached bungalow
Brown's Gate Farm
Sutton Crosses
Lincolnshire

Date
May 2011

Drawing No.
2011/02/wd/200

Title
Floor Layouts & Elevations

Revision

A1