THE BULL HOTEL, LONG SUTTON
REVISED PLANNING APPLICATION JUNE 2005

this drawing must not be re-issued, loaned or copied without the consent of the carter design group
any discrepancies should be notified to the design office immediately

DO NOT SCALE FROM THIS DRAWING,
USE ONLY FIGURED OR GRID DIMENSIONS

revisions | information ☐ | comment / approval [x] | tender ☐ | for construction ☐

revision no	date	source	drawn by

description

drawing no:
5187. 2015




EAST : TO MARKET PLACE

EXISTING SHOPFRONT TO BE REMOVED, INFILL TO MATCH EXISTING HOTEL, ALL MATERIALS TO BE AGREED WITH PLANNING AUTHORITY

EXISTING ARCHWAY TO BE INFILLED TO FORM NEW MAIN ENTRANCE TO HOTEL WITH 'FRAMELESS' GLASS SCREEN

NORTH ELEVATION - BULL LANE

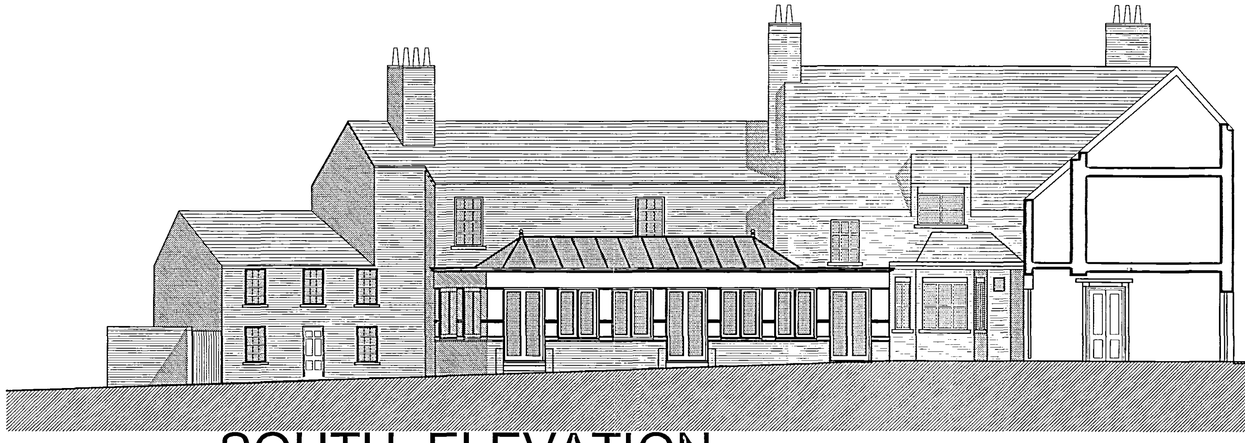

SOUTH ELEVATION - INTERNAL COURTYARD



SUPERSEDED
04/6/05

WEST ELEVATION - INTERNAL COURTYARD

AMENDED PLAN
Ref. A1

SUPERSEDED

REVISED APPLICATION

project
The Bull Hotel, Long Sutton
for Korvin Developments Ltd

FS14501

drawing title
The Bull Hotel
Revised Elevations As Proposed

drawing no:
5187. 2015

scale: 1:100
drawn by: cjh
date: 28.06.05
checked by:
date:

carter design group
CHARTERED ARCHITECTS
STRUCTURAL ENGINEERS
MAPLE ROAD, KINGS LYNN, NORFOLK, PE34 3AF TEL: 01553 767788 FAX: 01553 767337 E-MAIL: mail@carter-design-group.co.uk