THE BULL HOTEL, LONG SUTTON
REVISED PLANNING APPLICATION JUNE 2005

Copyright:
this drawing must not be re-issued, loaned or copied without the consent of the carter design group
any discrepancies should be notified to the design office immediately

DO NOT SCALE FROM THIS DRAWING,
USE ONLY FIGURED OR GRID DIMENSIONS

revisions | information ☐ | comment / approval ☒ | tender ☐ | for construction ☐


revision no	date	source	drawn by	description	drawing no:
					5187. 2013



WEST ELEVATION - FACING RECREATION GROUND



INTERNAL - EAST ELEVATION

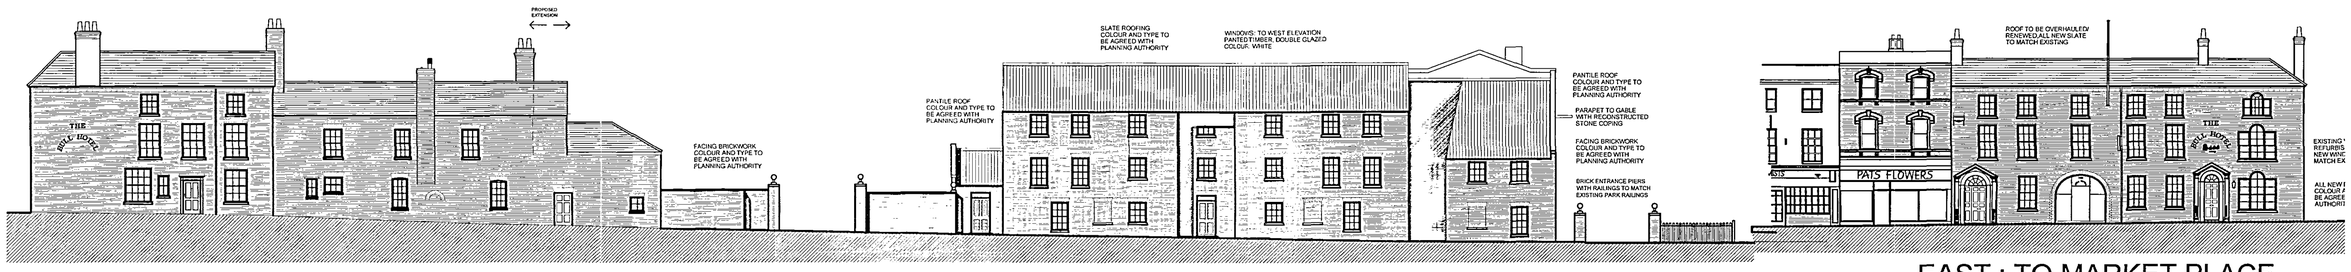

NORTH ELEVATION - BULL LANE

EAST : TO MARKET PLACE

EXISTING SHOPFRONT TO BE REMOVED. INFILL TO MATCH EXISTING HOTEL. ALL MATERIALS TO BE AGREED WITH PLANNING AUTHORITY


EXISTING ARCHWAY TO BE INFILLED TO FORM NEW MAIN ENTRANCE TO HOTEL WITH 'FRAMELESS' GLASS SCREEN



PART EAST ELEVATION - REAR ELEVATION - FROM BULL HOTEL CAR PARK



SOUTH ELEVATION

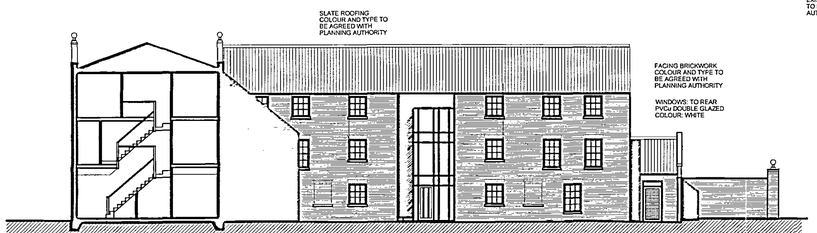

INTERNAL - SOUTH ELEVATION FROM FLATS CAR PARK

NOTES:
All workmanship is to be in accordance with the latest amendment of the relevant section of BS 8000, to the extent that recommendations define quality of finished work.

All materials are to be installed and fixed in strict accordance with the Manufacturers' instructions, with the requirements of the relevant British Board of Agrement Certificate, the relevant British Standard applicable to that material and the section of BS 8000 applicable to that trade

04811/05
04/08/05

AMENDED PLAN
Rec'd

REVISED APPLICATION

project
The Bull Hotel, Long Sutton
for Korvin Developments Ltd

drawing title
Revised Site Elevations

drawing no:
5187. 2013

scale: 1:200
drawn by: hra
date: 28.06.05

checked by:
date:

FS14501

carter design group
CHARTERED ARCHITECTS
STRUCTURAL ENGINEERS
MAPLE ROAD, KINGS LYNN, NORFOLK, PE34 3AF TEL: 01553 767788 FAX: 01553 767337 E-MAIL: mail@carter-design-group.co.uk