
Copyright
this drawing must not be re-issued, loaned or copied without the consent of the carter design group
any discrepancies should be notified to the design office immediately

DO NOT SCALE FROM THIS DRAWING.
USE ONLY FIGURED OR GRID DIMENSIONS

| | | | | |
|---|---|---|---|---|
| for tender | | information [x] | comment / approval [ ] | record [ ] | for construction [ ] |

| | | | | | |
|---|---|---|---|---|---|
| rev | by | date | description | drawing no. | |
| | | | | 5187. 1009 | |

# THE BULL HOTEL, LONG SUTTON
# PLANNING APPLICATION APRIL 2005

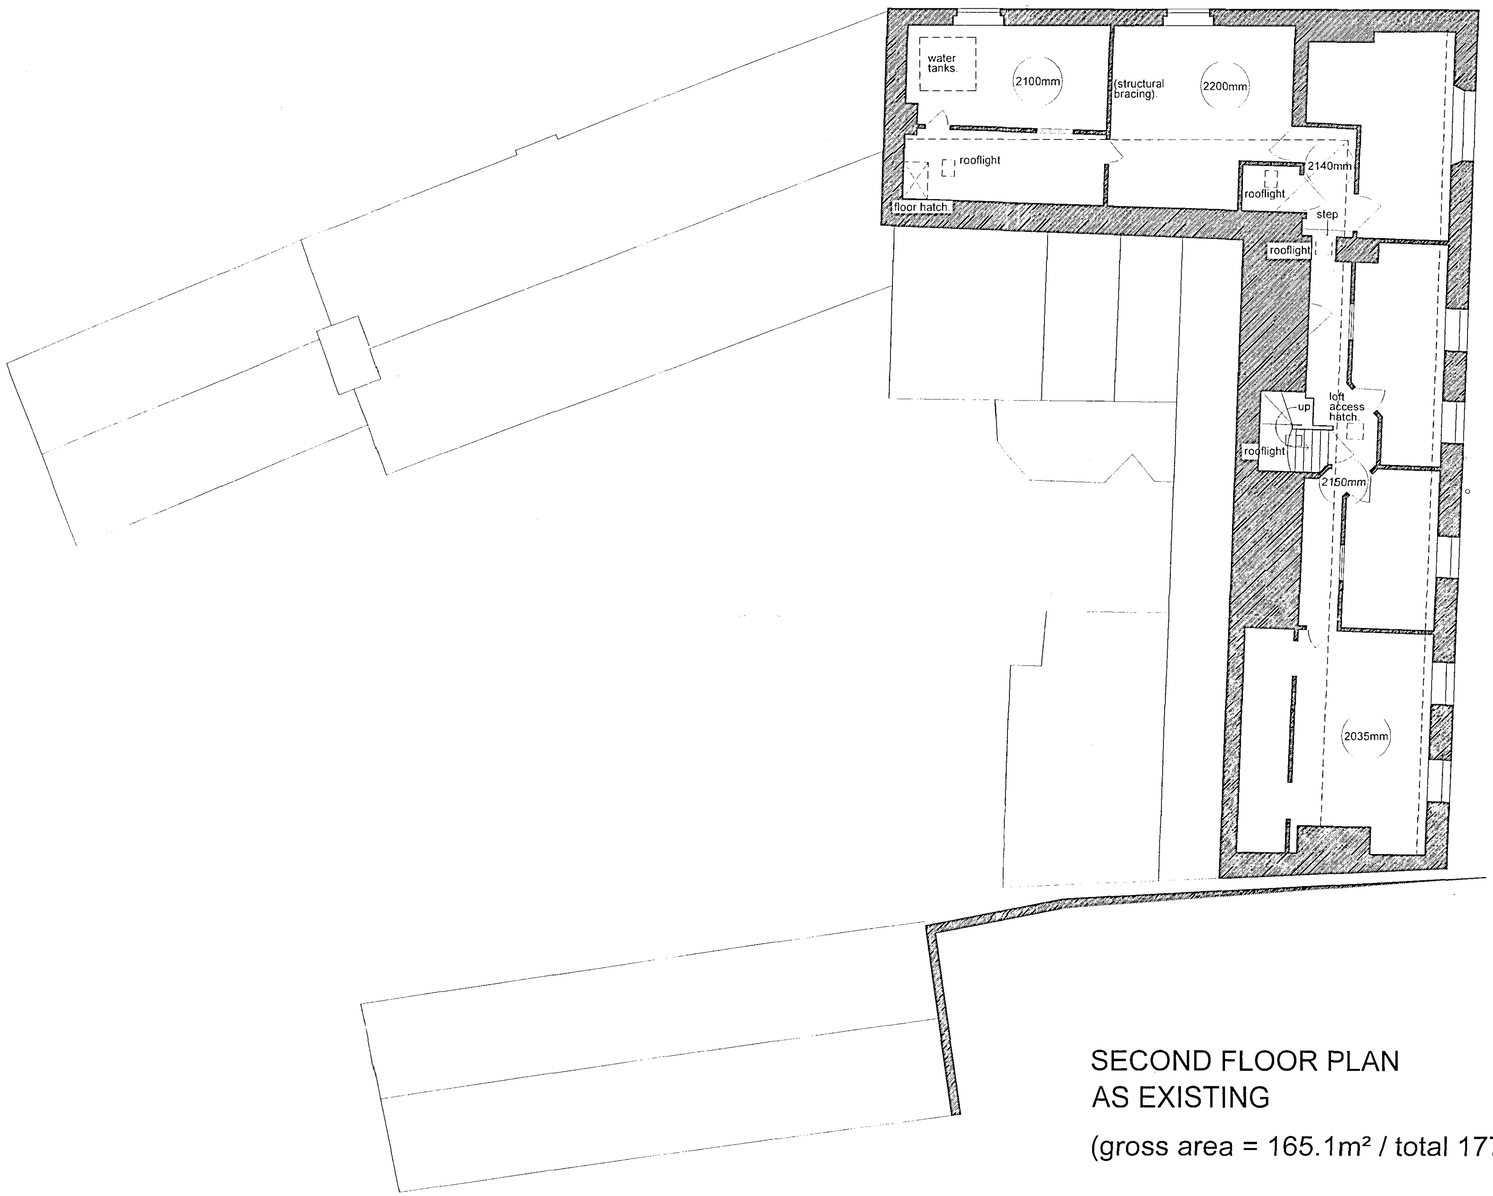


SECOND FLOOR PLAN
AS EXISTING

(gross area = 165.1m² / total 1778 ft²)

SUPERSEDED

NOTES
All work marked ● is to be in accordance with the latest amendment of the relevant section of BS 8000 to the extent that it is not modified or defined or altered by this specification.

All materials are to be installed and used in strict accordance with the Manufacturers instructions, with the requirements of the relevant British Board of Agrement Certificate, the relevant British Standard applicable to the materials and the section of BS 8000 applicable to that work.

Planning Department
11 APR 2005
04/21/05

PLANNING APPLICATION

project
The Bull Hotel, Long Sutton
for Korvin Developments Ltd

drawing title
Second Floor Plan
As Existing

drawing no
5187. 1009

| | | | |
|---|---|---|---|
| scale | 1:50 | checked by | |
| drawn by | LNA | date | |
| date | 06.04.05 | | |

FS14501

carter design group
CHARTERED ARCHITECTS
STRUCTURAL ENGINEERS
MAPLE ROAD KINGS LYNN NORFOLK PE30 3AF TEL 01553 767788 FAX 01553 767337 E MAIL info@carterdesigngroup.com